



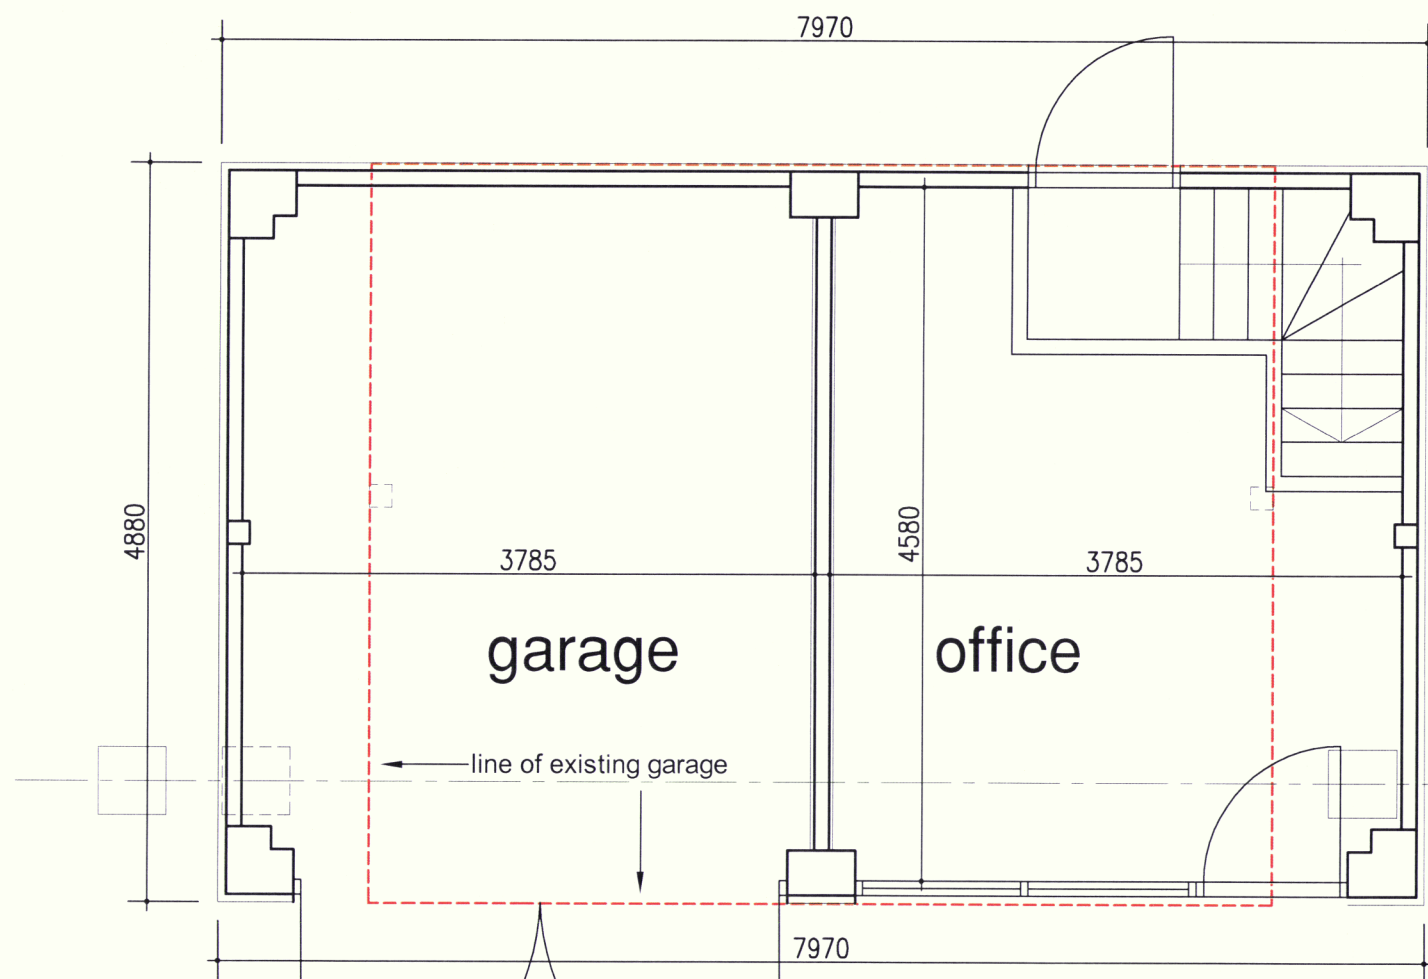

Ground Floor Plan

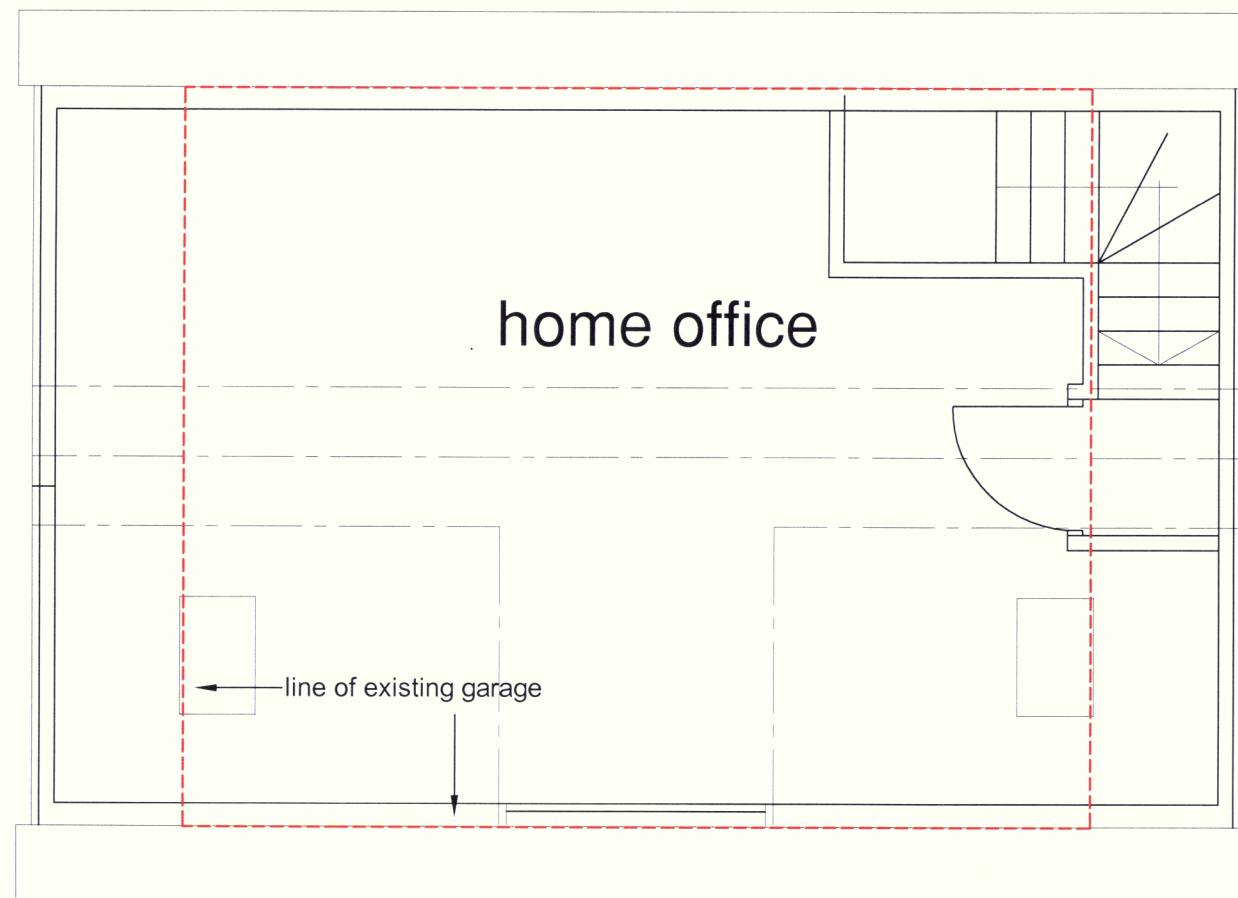

First Floor Plan

SCALE BAR 1:50



PROJECT

*Proposed Alterations to existing Garage / Office
Orchard Cottage, Warblington Avenue, Havant*

CLIENT

Mr & Mrs Rowsell

DRG TITLE

*Plans
Proposed*

SCALE
1:50

REV
A

PROJECT NO.
19030

DRAWING NO.
301

Rev	DESCRIPTION	Dwn / Date	Chk / Date
A	Rear dormers removed	mw 15.11.19	-
This drawing is copyright and must not be disclosed to third parties without permission Scaled dimensions are not to be used for construction			

4 Queensgate
Queens Road
Fareham
Hampshire
PO16 0NW

Tel: 01329 288911
Fax: 01329 221913
E-mail: admin@m2architecture.com

m2
architecture
architectural technologist

HAVANT BOROUGH
COUNCIL
20 DEC 2019
RECEIVED