

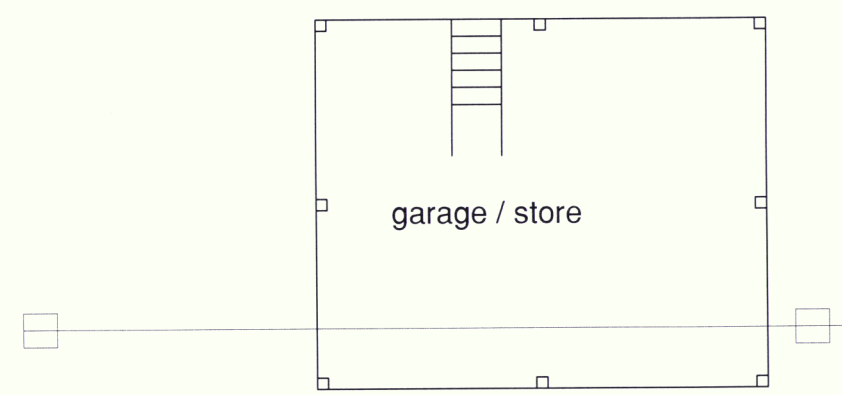


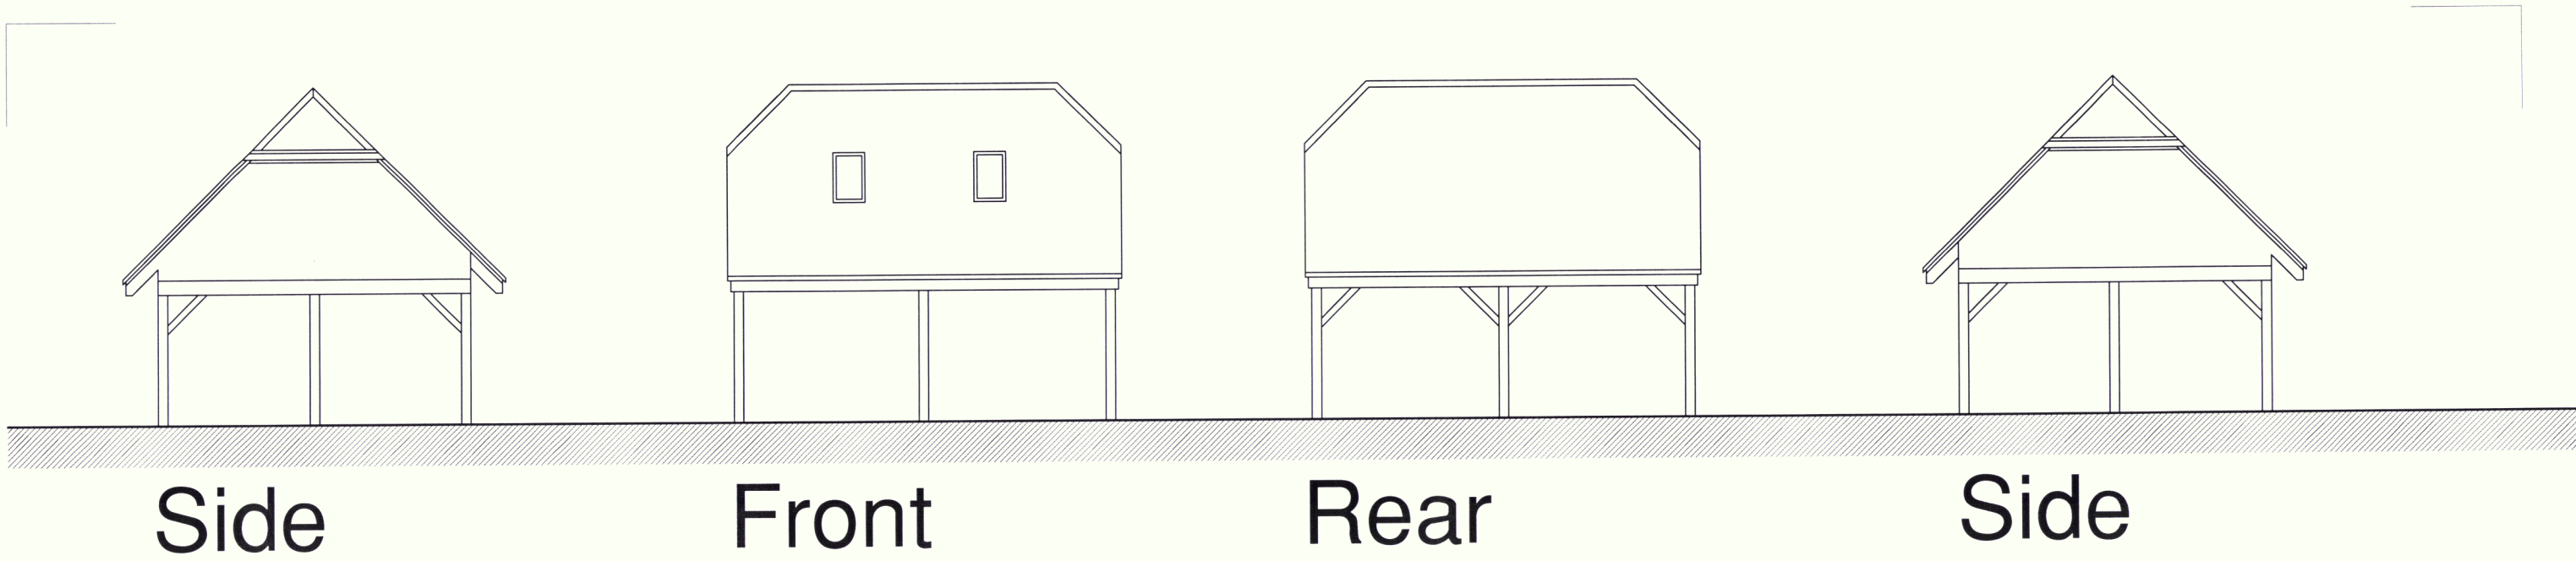

Ground Floor Plan

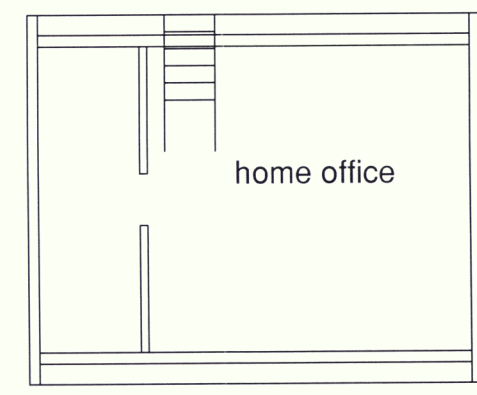

First Floor Plan

HAVANT BOROUGH
COUNCIL
20 DEC 2019
RECEIVED

PROJECT
Garage / Home Office
Orchard Cottage, Warblington Avenue, Havant

CLIENT
Mr & Mrs Rowsell

PROJECT NO. 19030 DRAWING NO. 201

DRG TITLE
Plans, Elevations
Existing

SCALE as shown REV -

	ORIGINAL ISSUE	-	-
Rev	DESCRIPTION	Dwn / Date	Chk / Date
This drawing is copyright and must not be disclosed to third parties without permission Scaled dimensions are not to be used for construction			

4 Queensgate
Queens Road
Fareham
Hampshire
PO16 0NW

Tel: 01329 288911
Fax: 01329 221913
E-mail: admin@m2architecture.com

m2
architecture
architectural technologist