



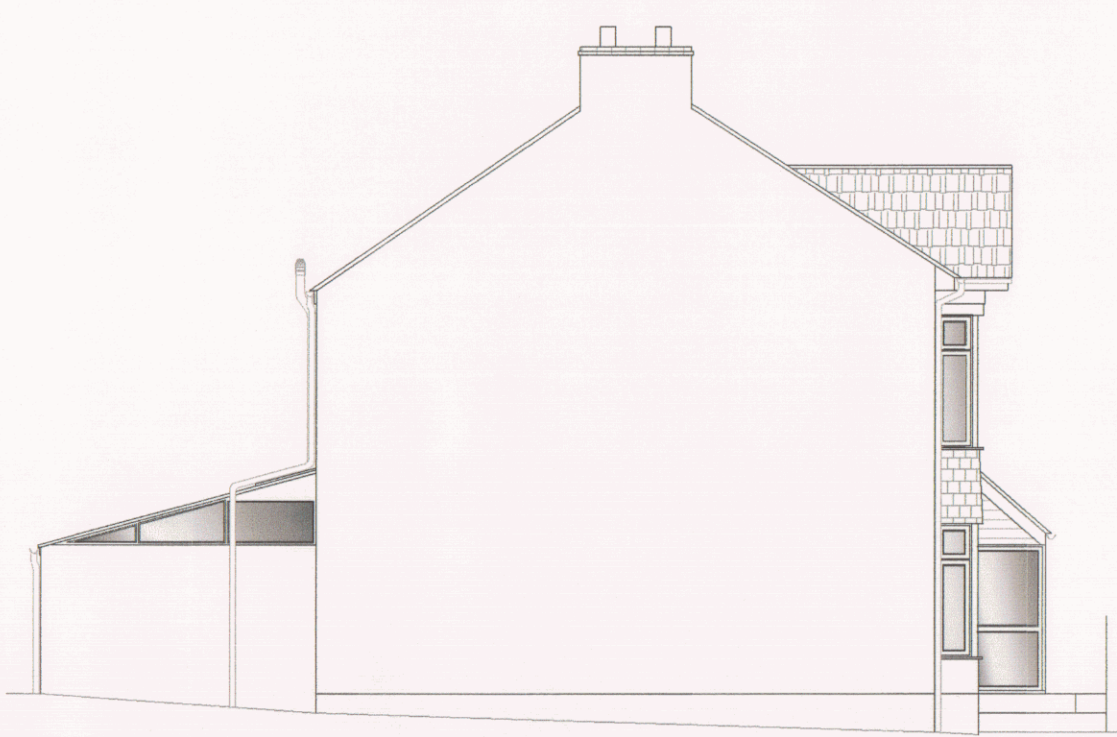


1 EXISTING SIDE ELEVATION
1:100




2 EXISTING FRONT ELEVATION
1:100

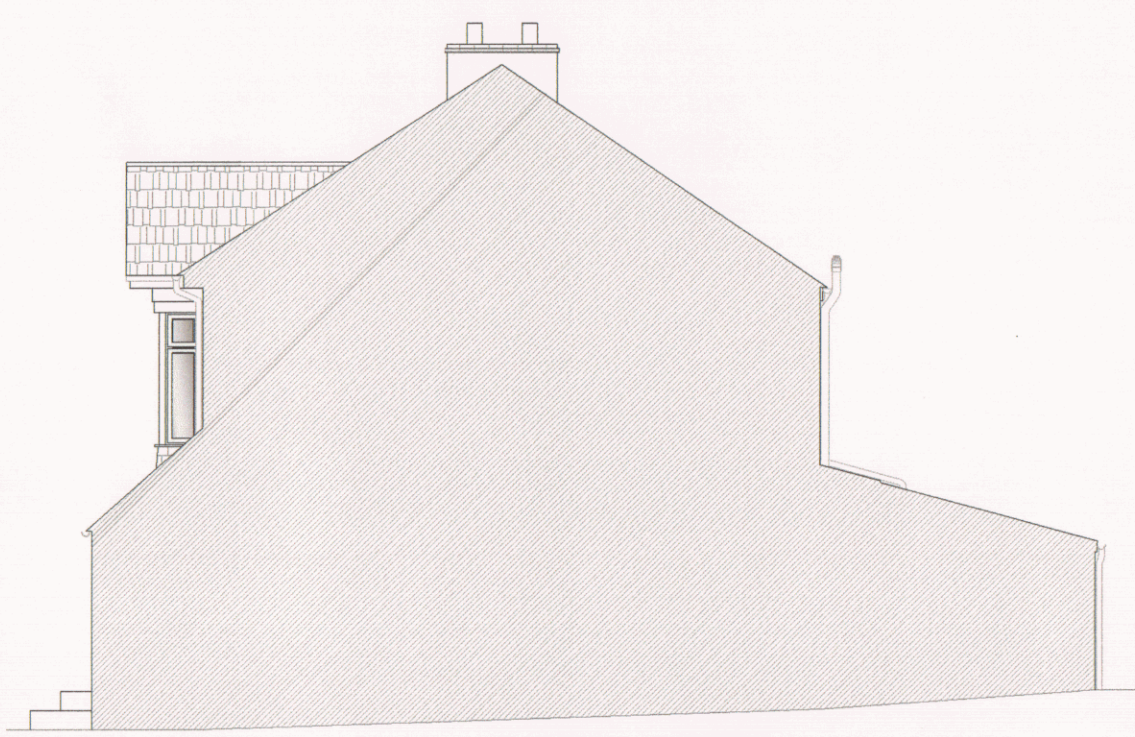


3 EXISTING SIDE ELEVATION
1:100

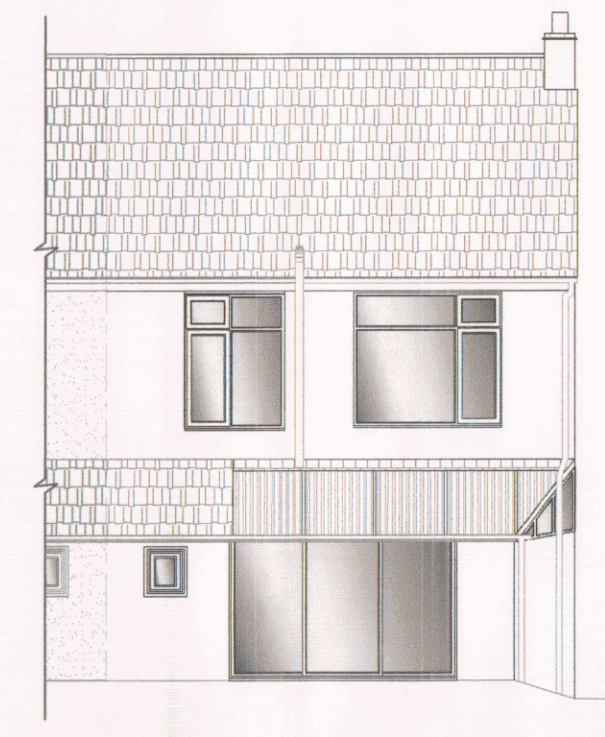


4 EXISTING REAR ELEVATION
1:100

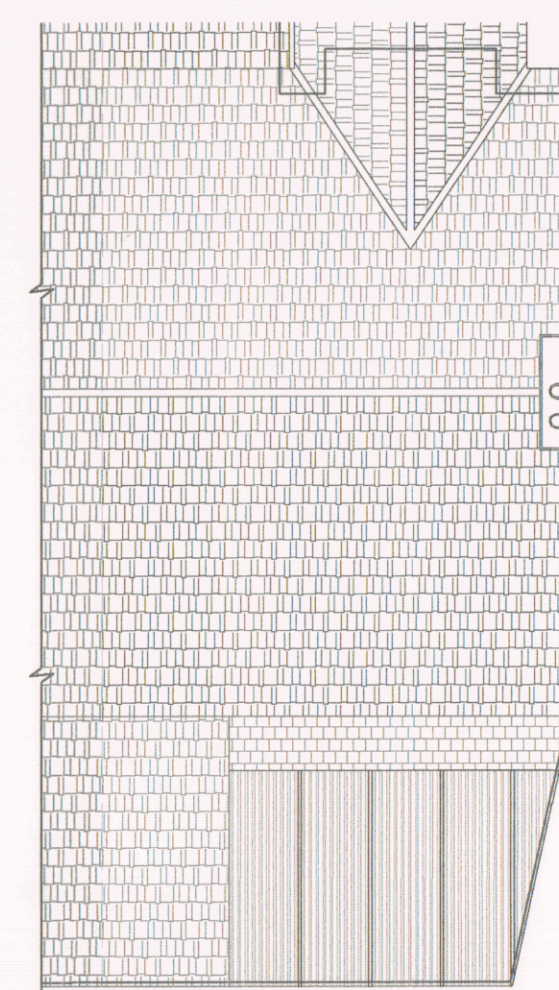


5 EXISTING ROOF PLAN
1:100

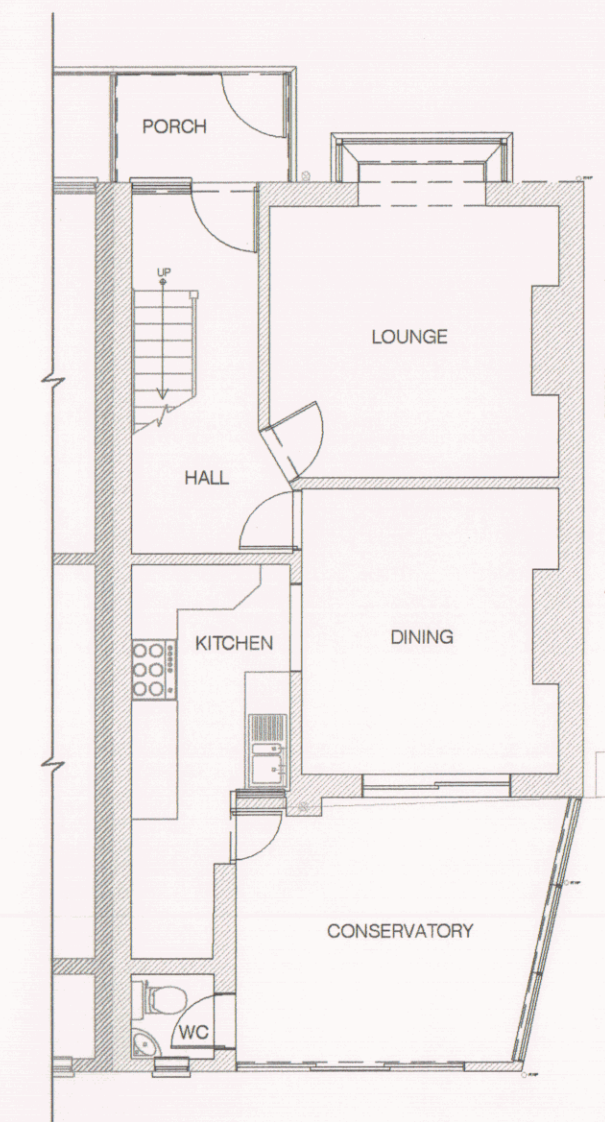

6 EXISTING GRD FLOOR PLAN
1:50

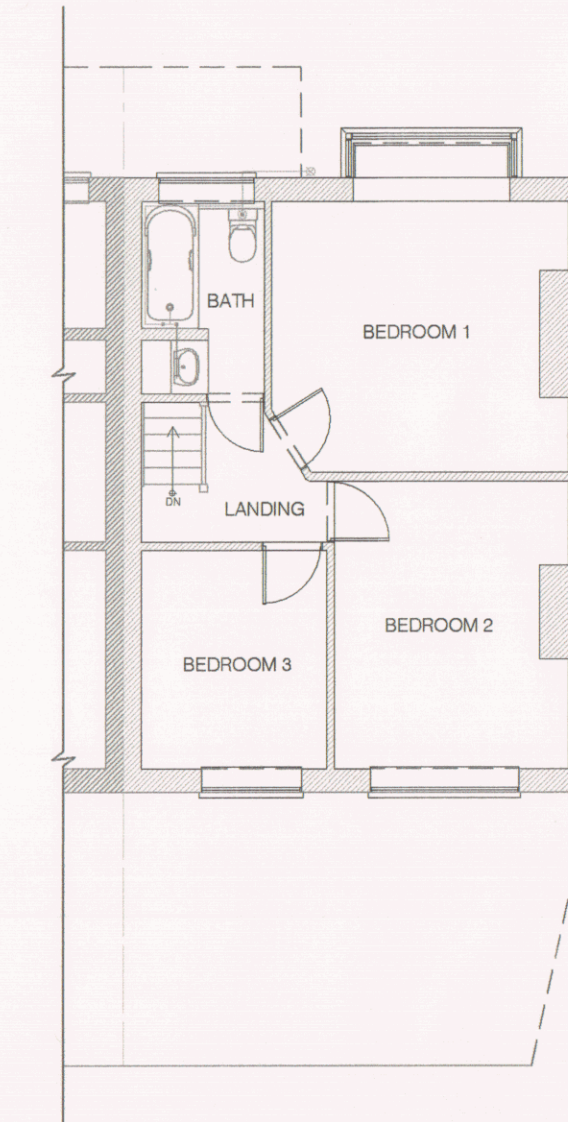


7 EXISTING FIRST FLOOR PLAN
1:50

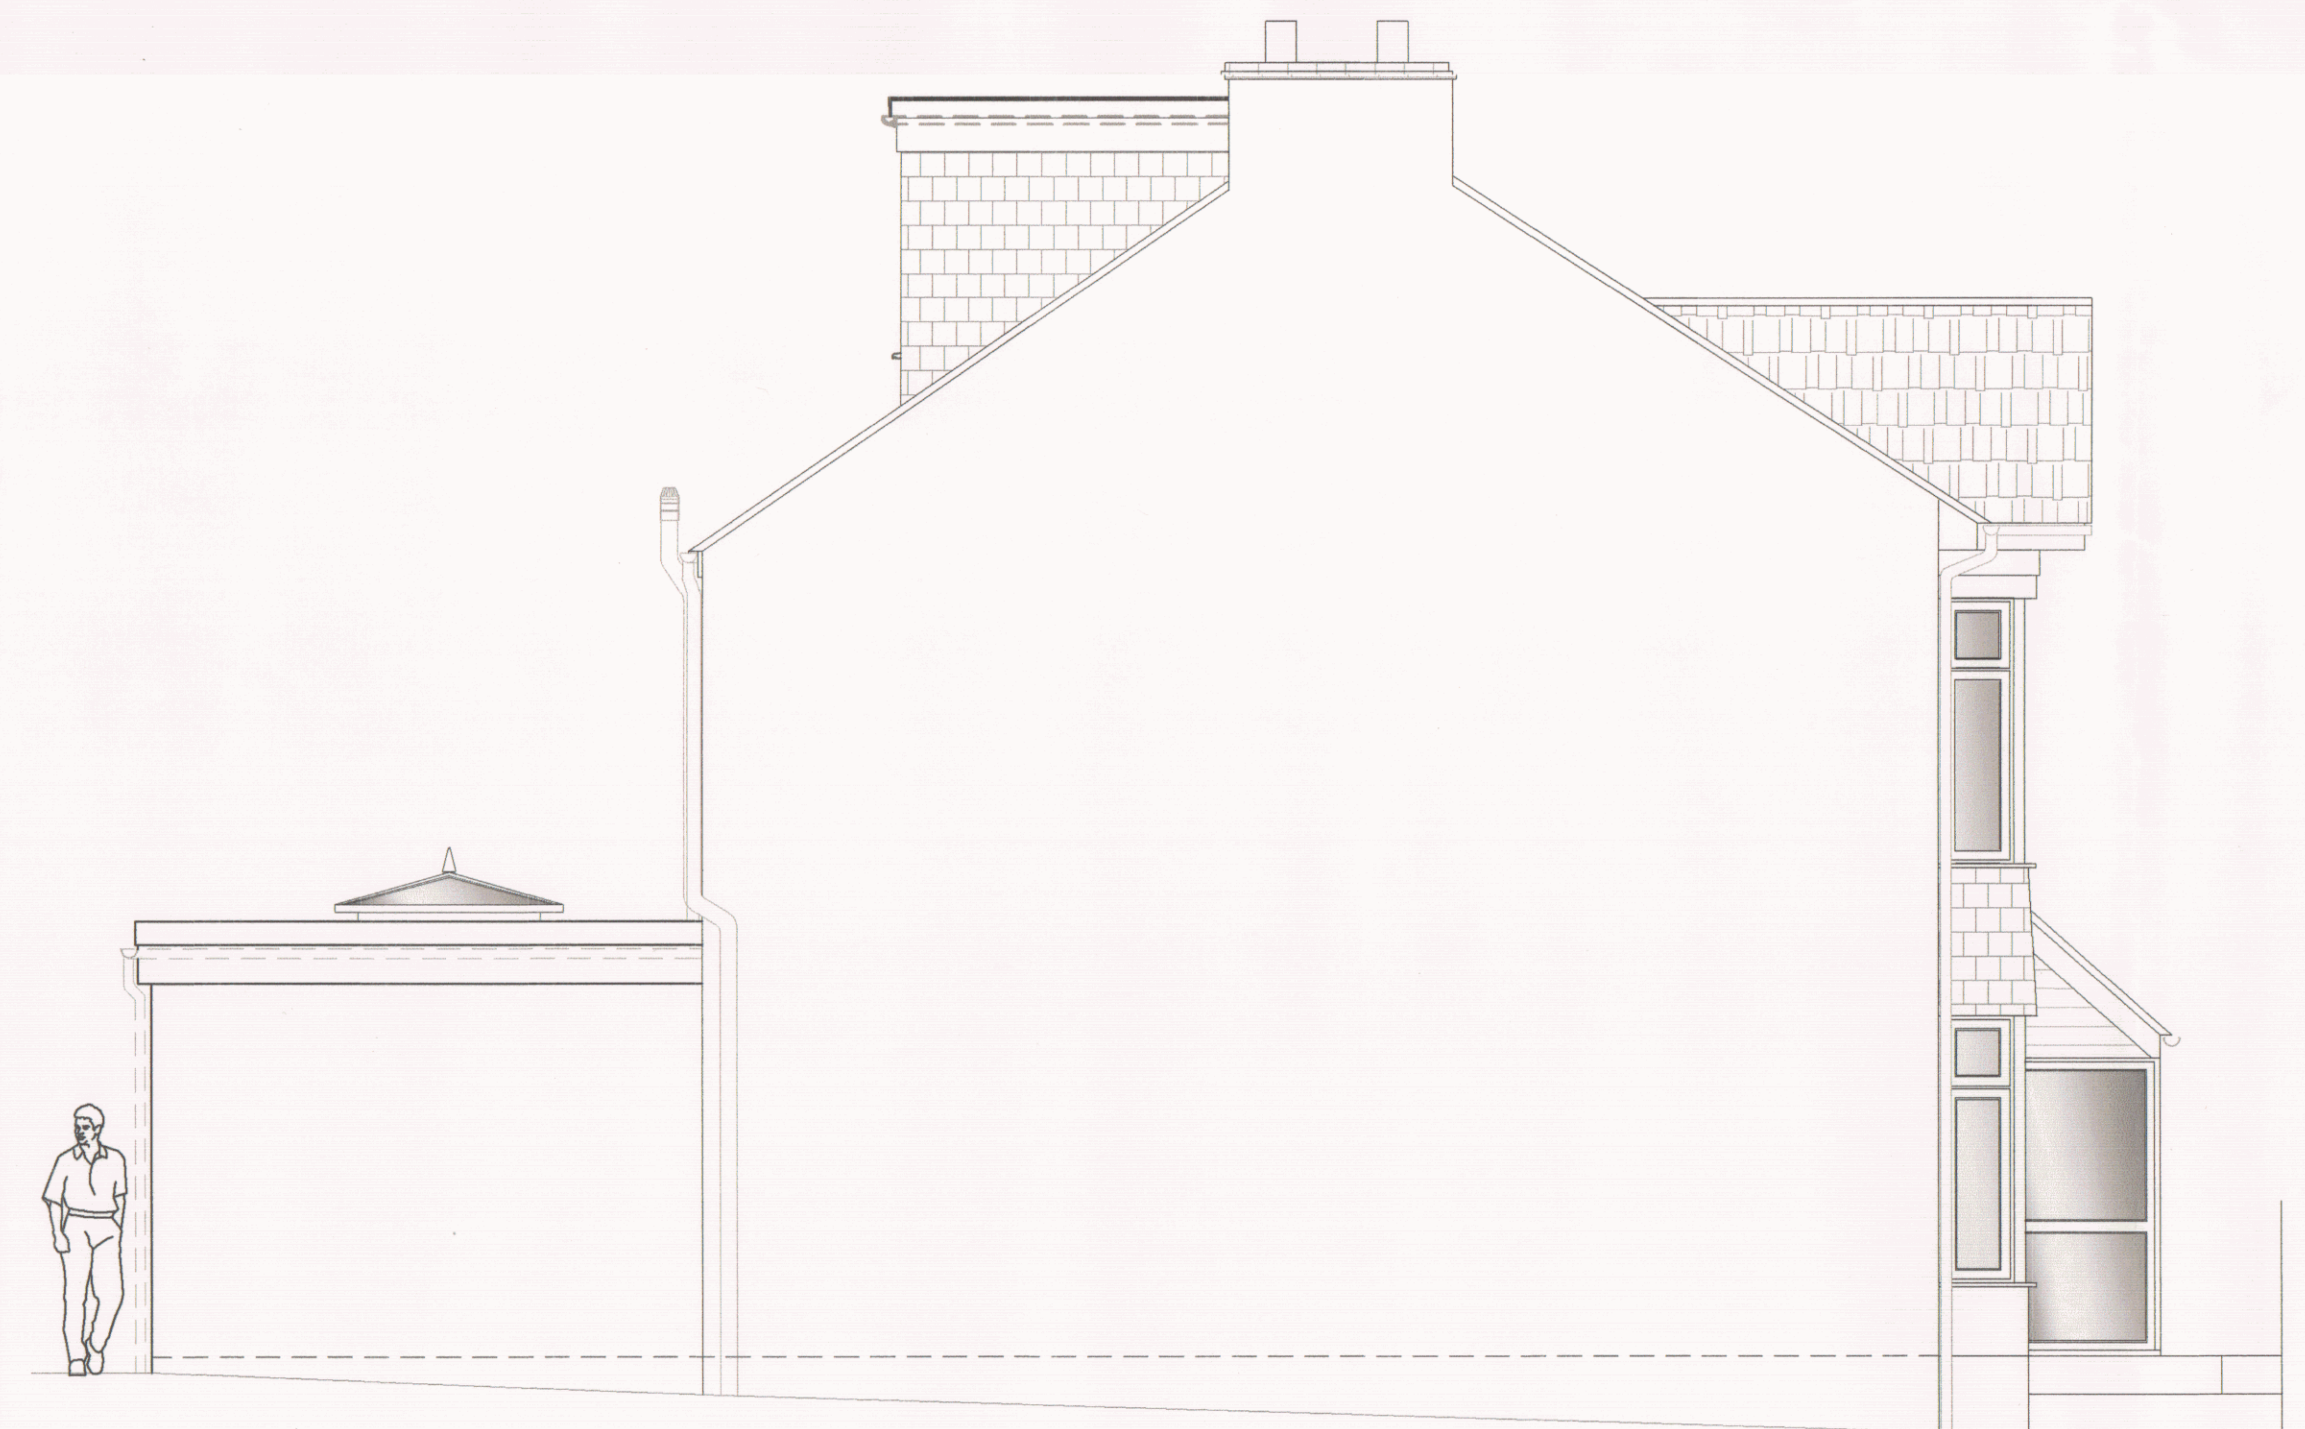


8 PROPOSED SIDE ELEVATION
1:50




9 PROPOSED FRONT ELEVATION
1:50

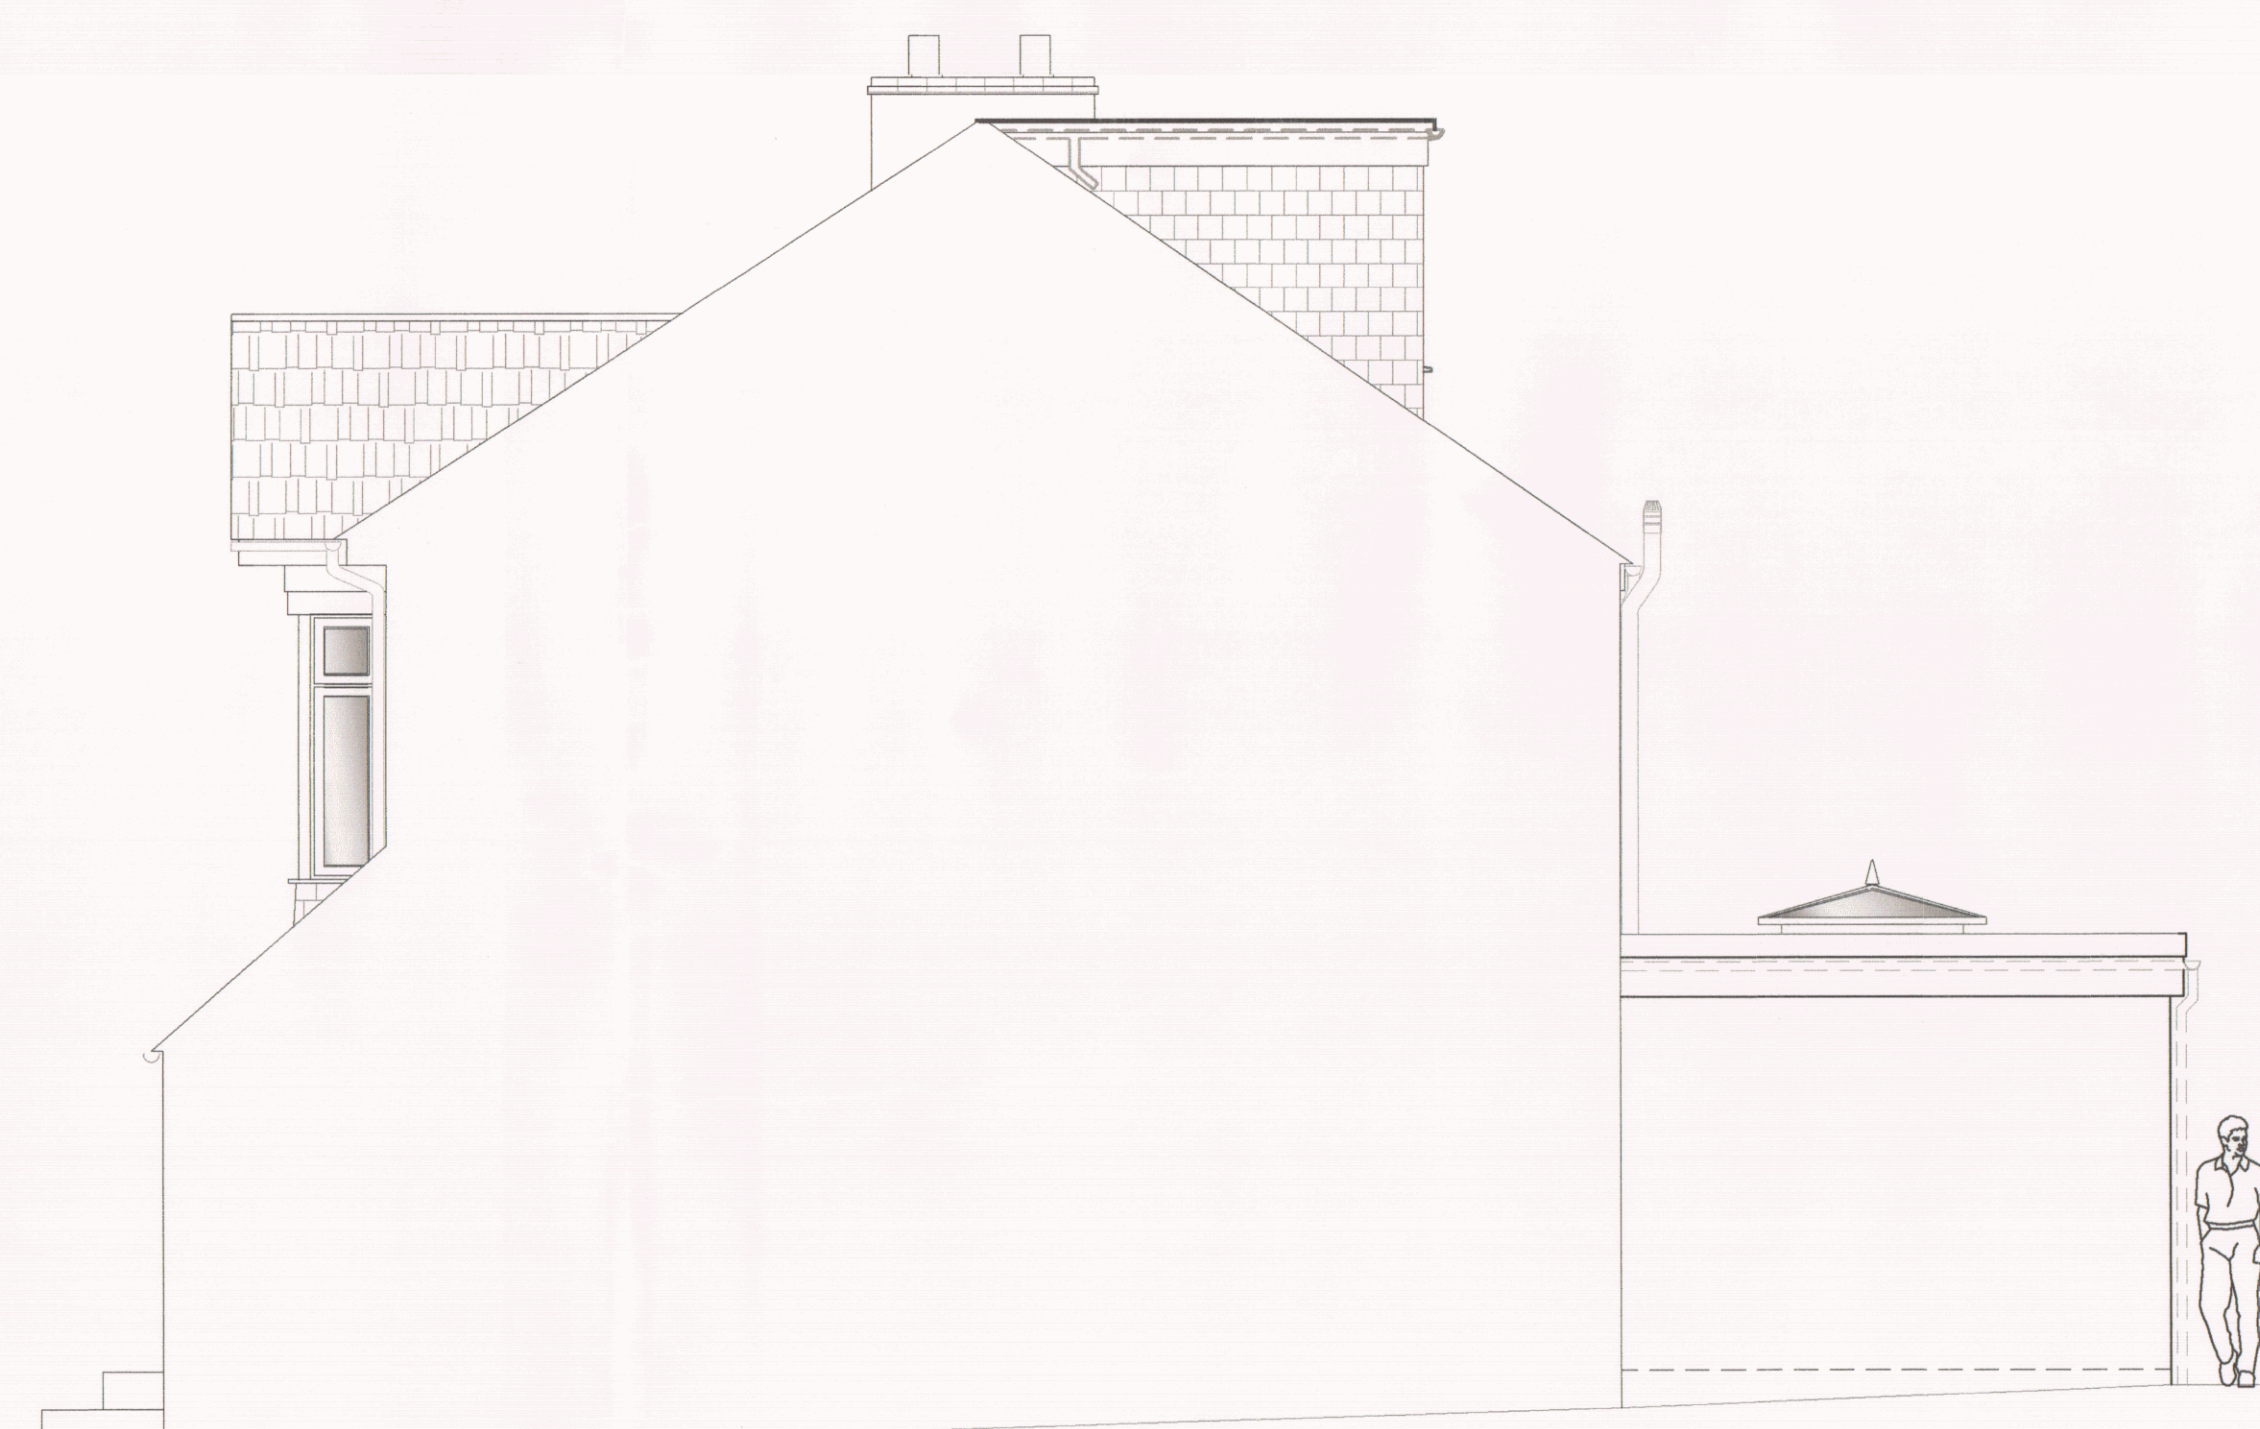


10 PROPOSED SIDE ELEVATION
1:50

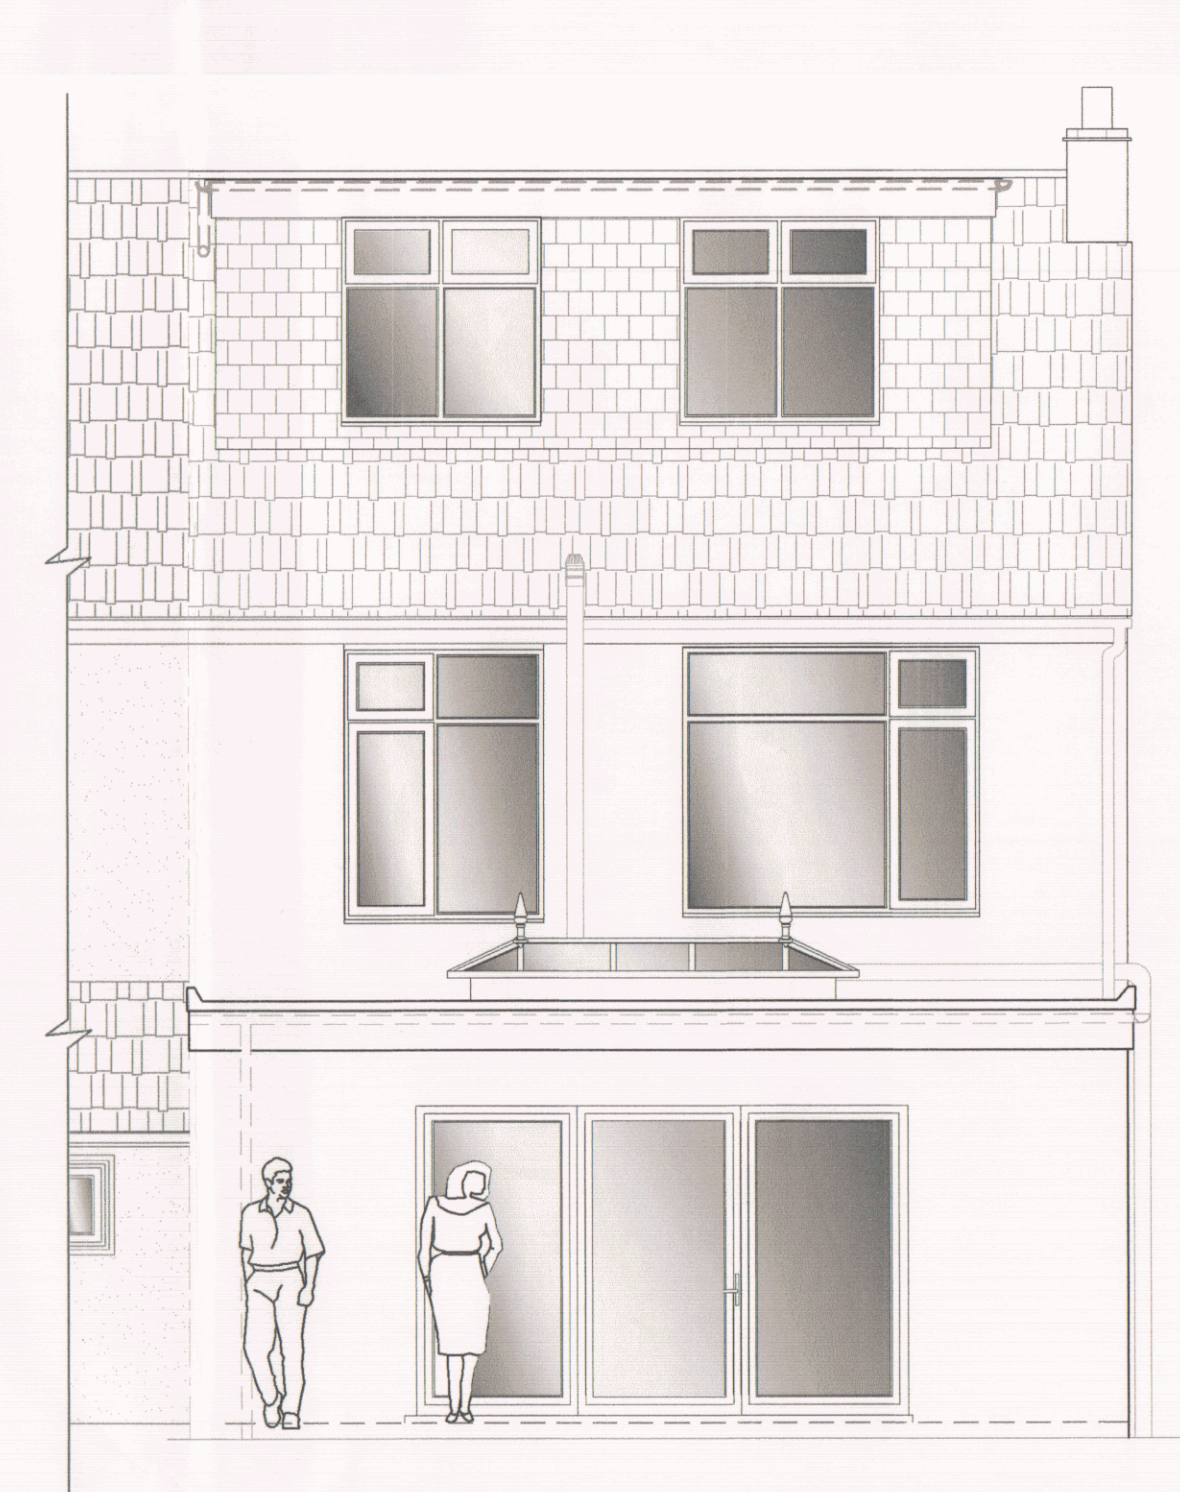


11 PROPOSED REAR ELEVATION
1:50

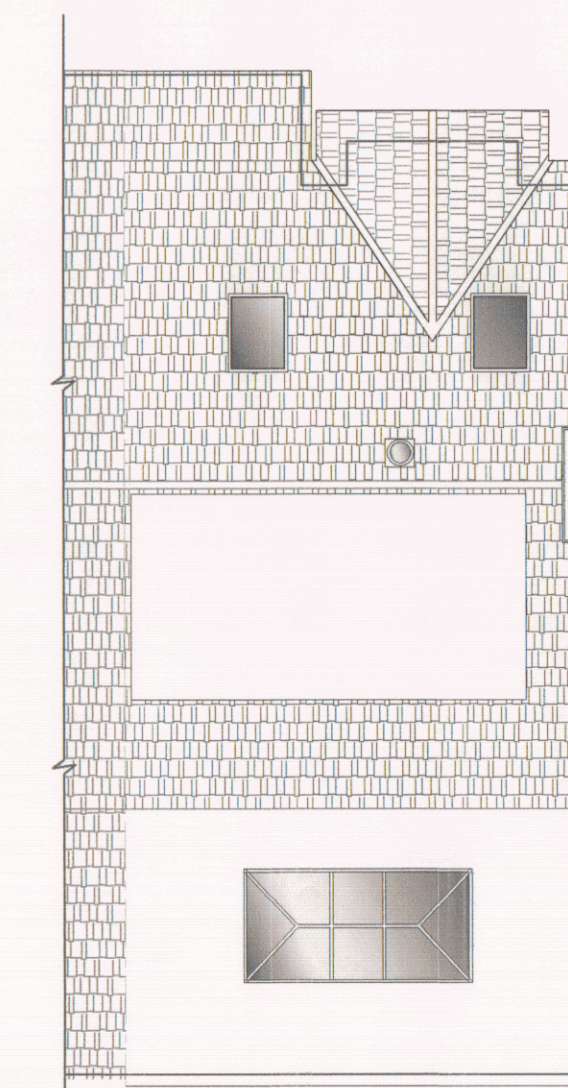


12 PROPOSED ROOF PLAN
1:50

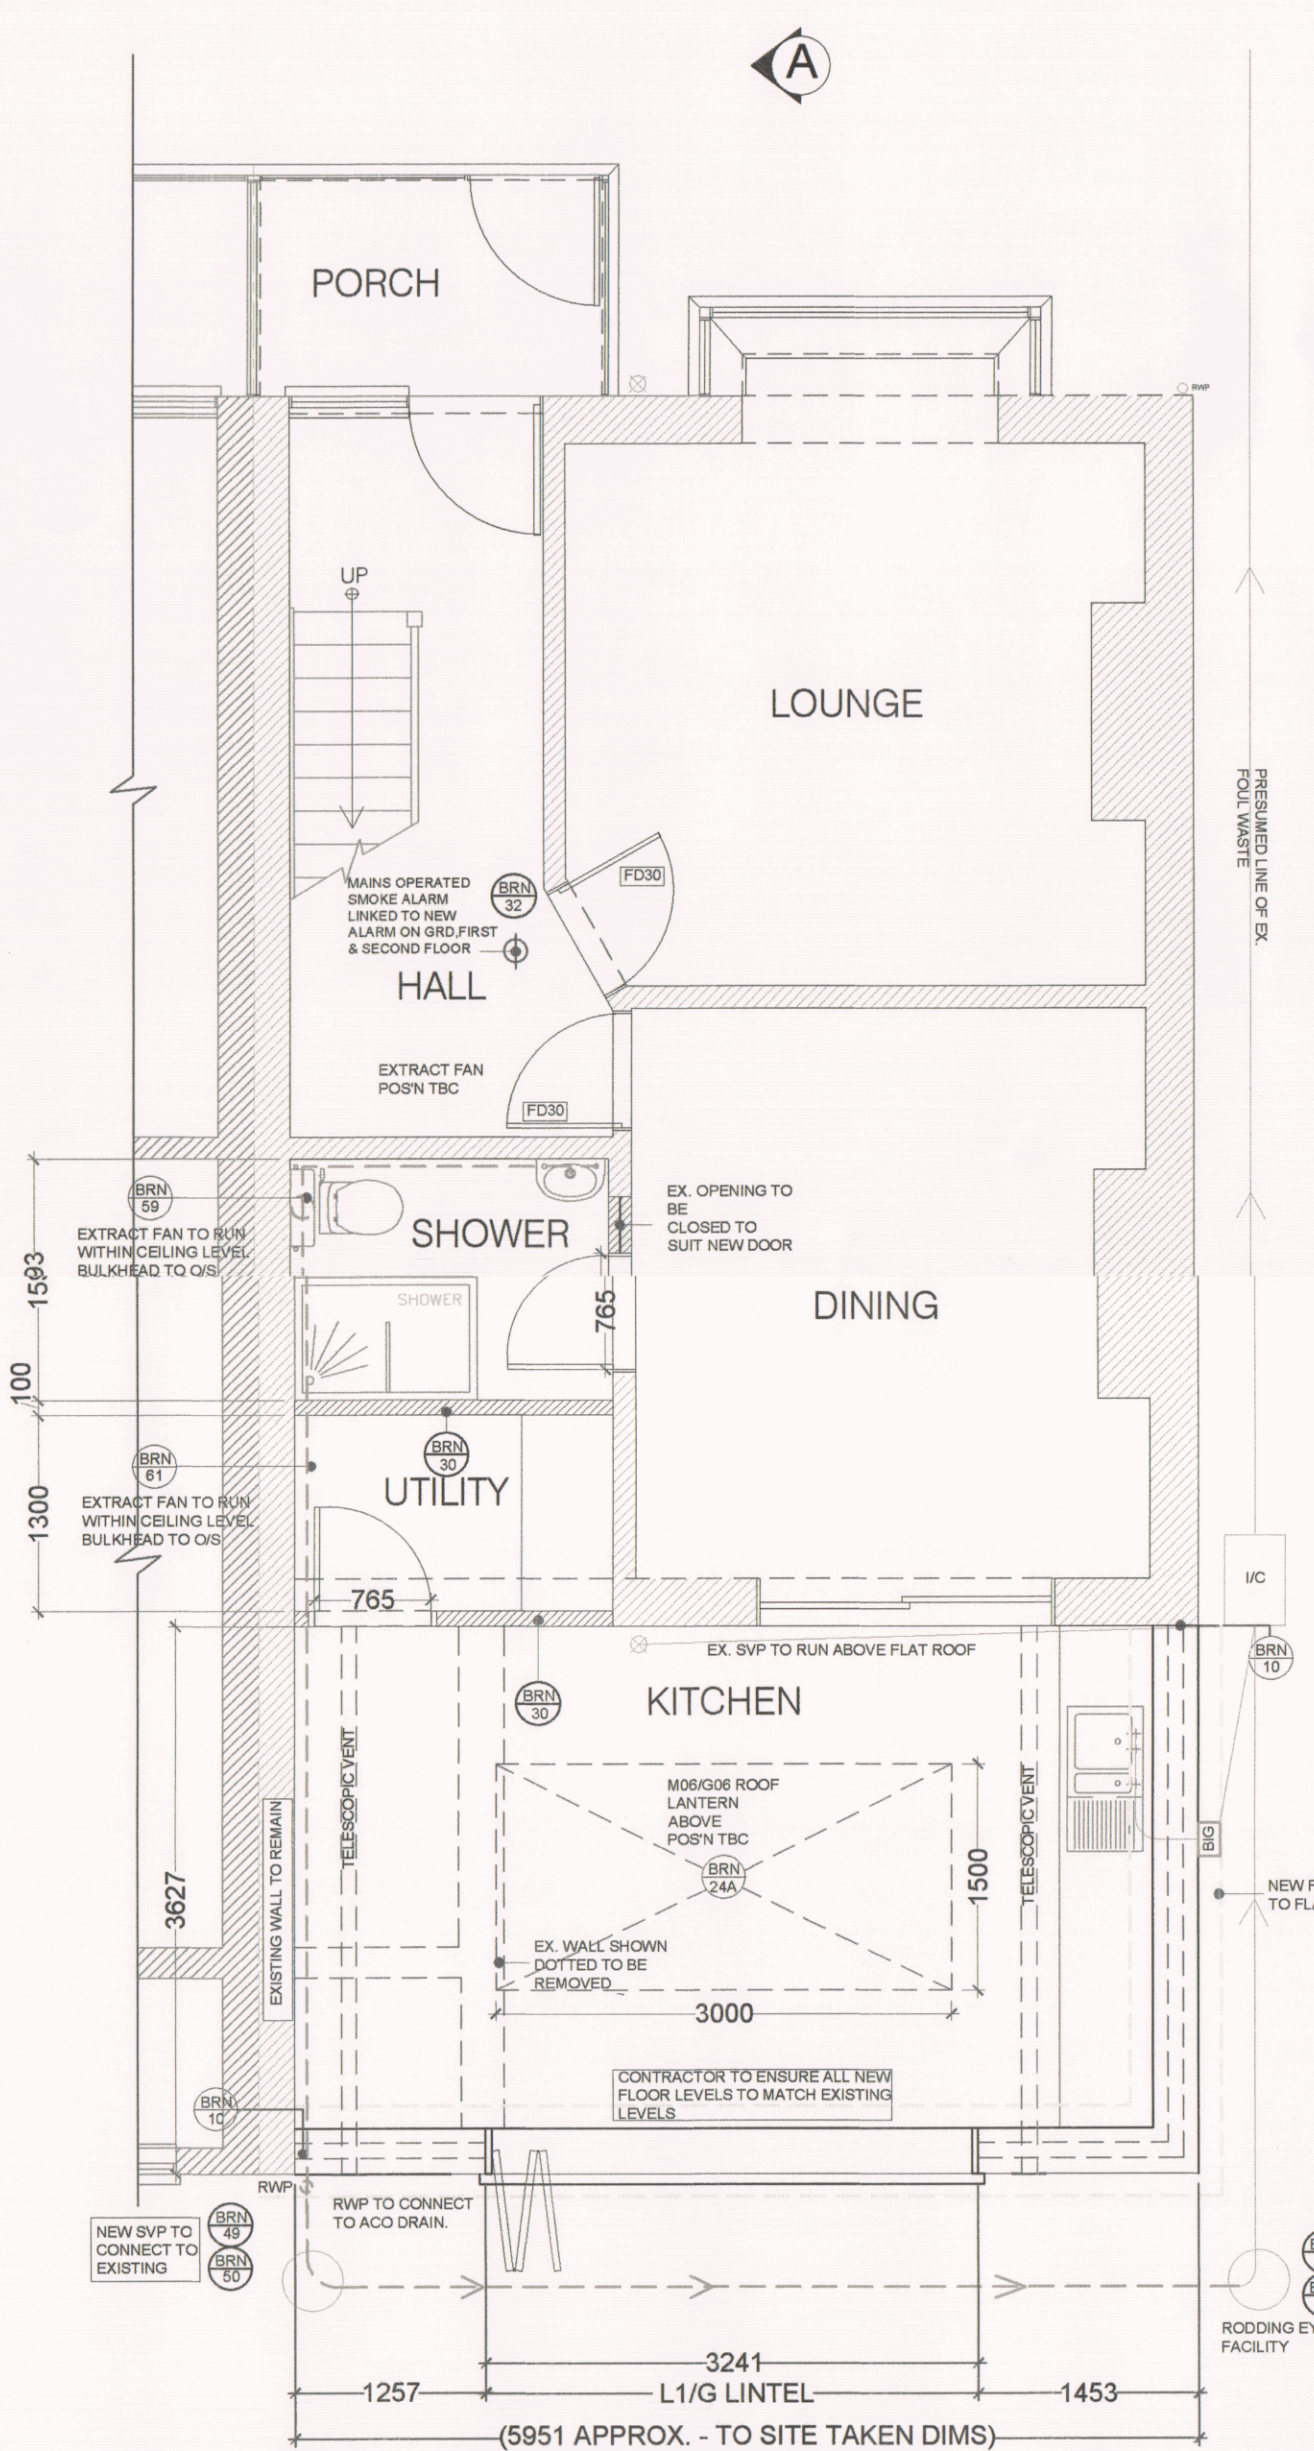


13 PROPOSED GRD FLOOR PLAN
1:50

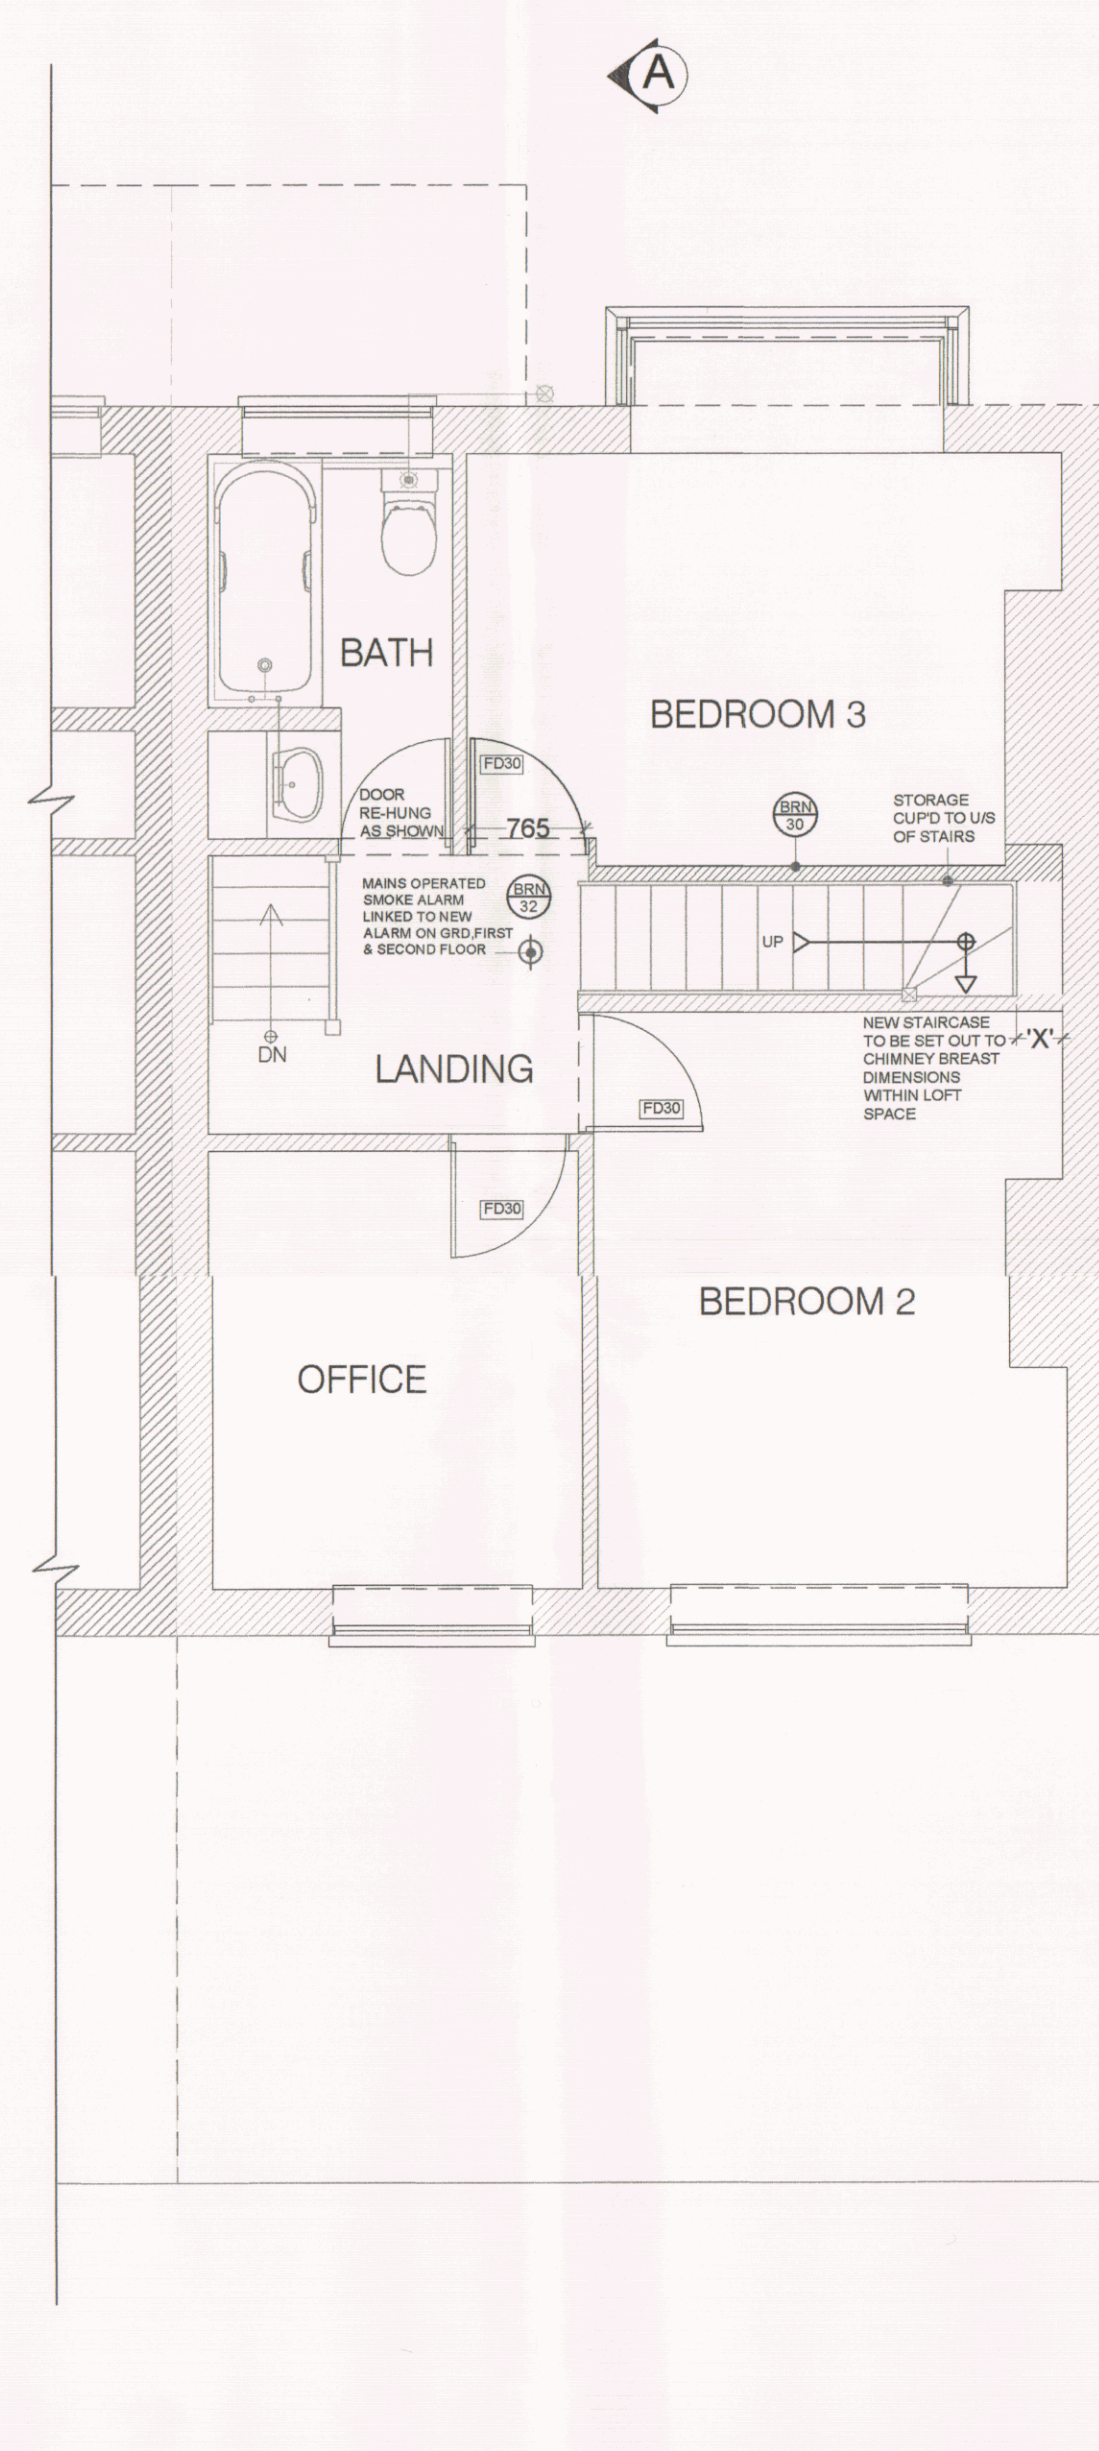

14 PROPOSED FIRST FLOOR PLAN
1:50

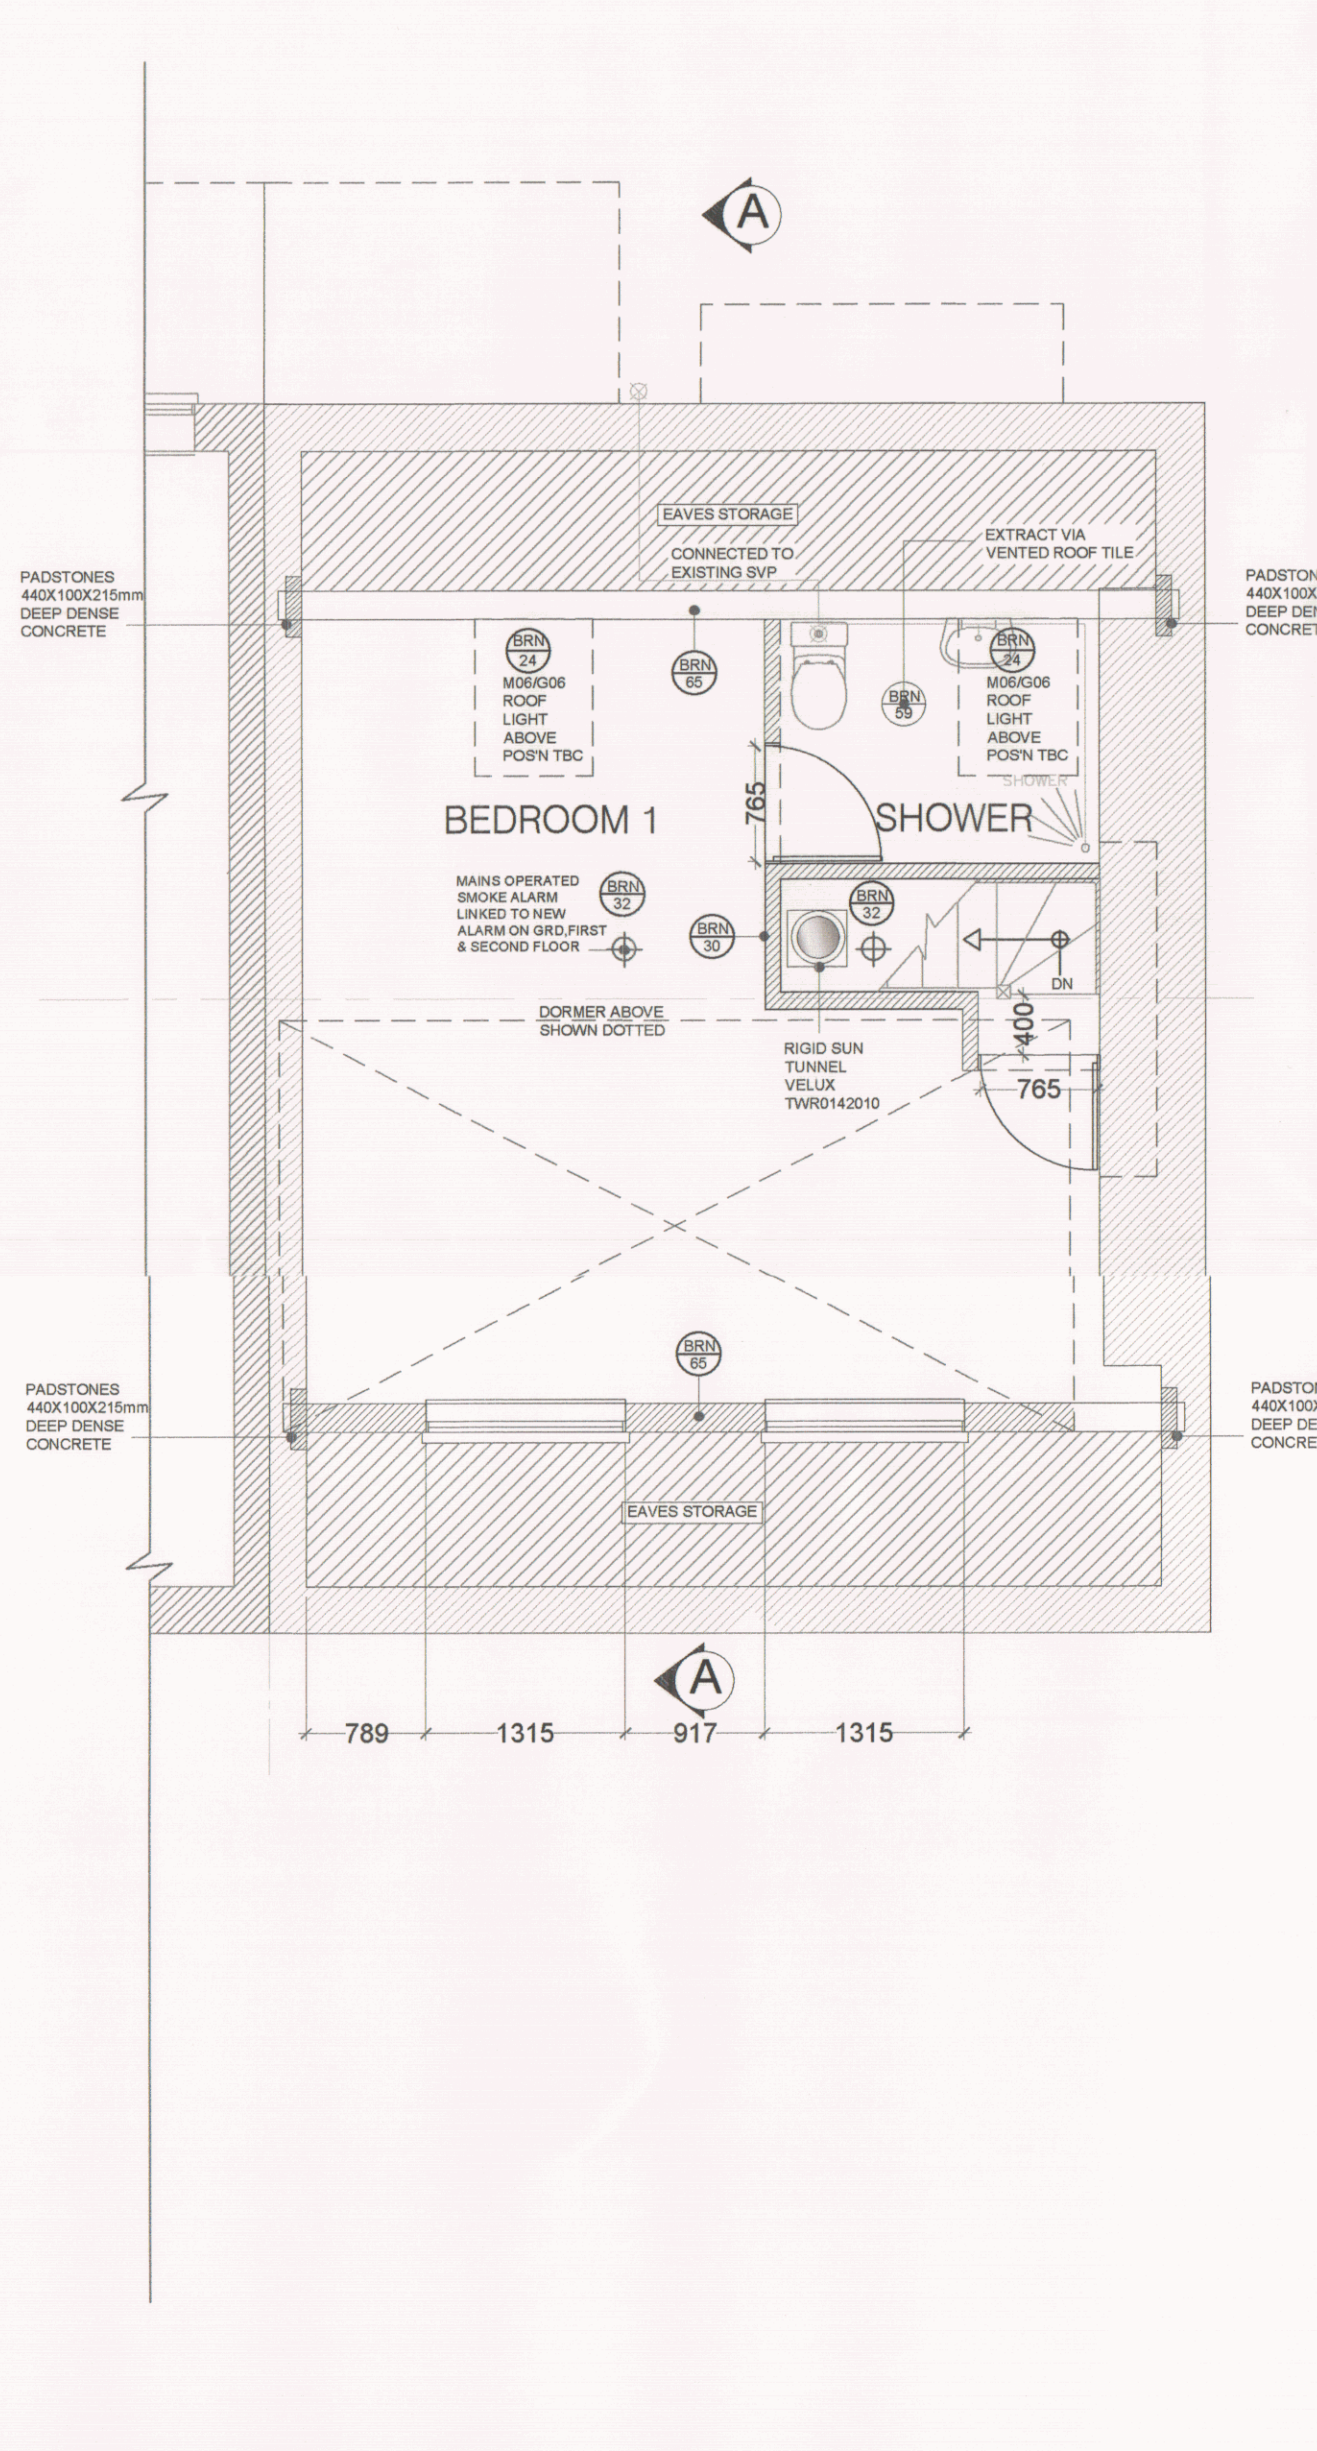

15 PROPOSED SECOND FLOOR PLAN
1:50

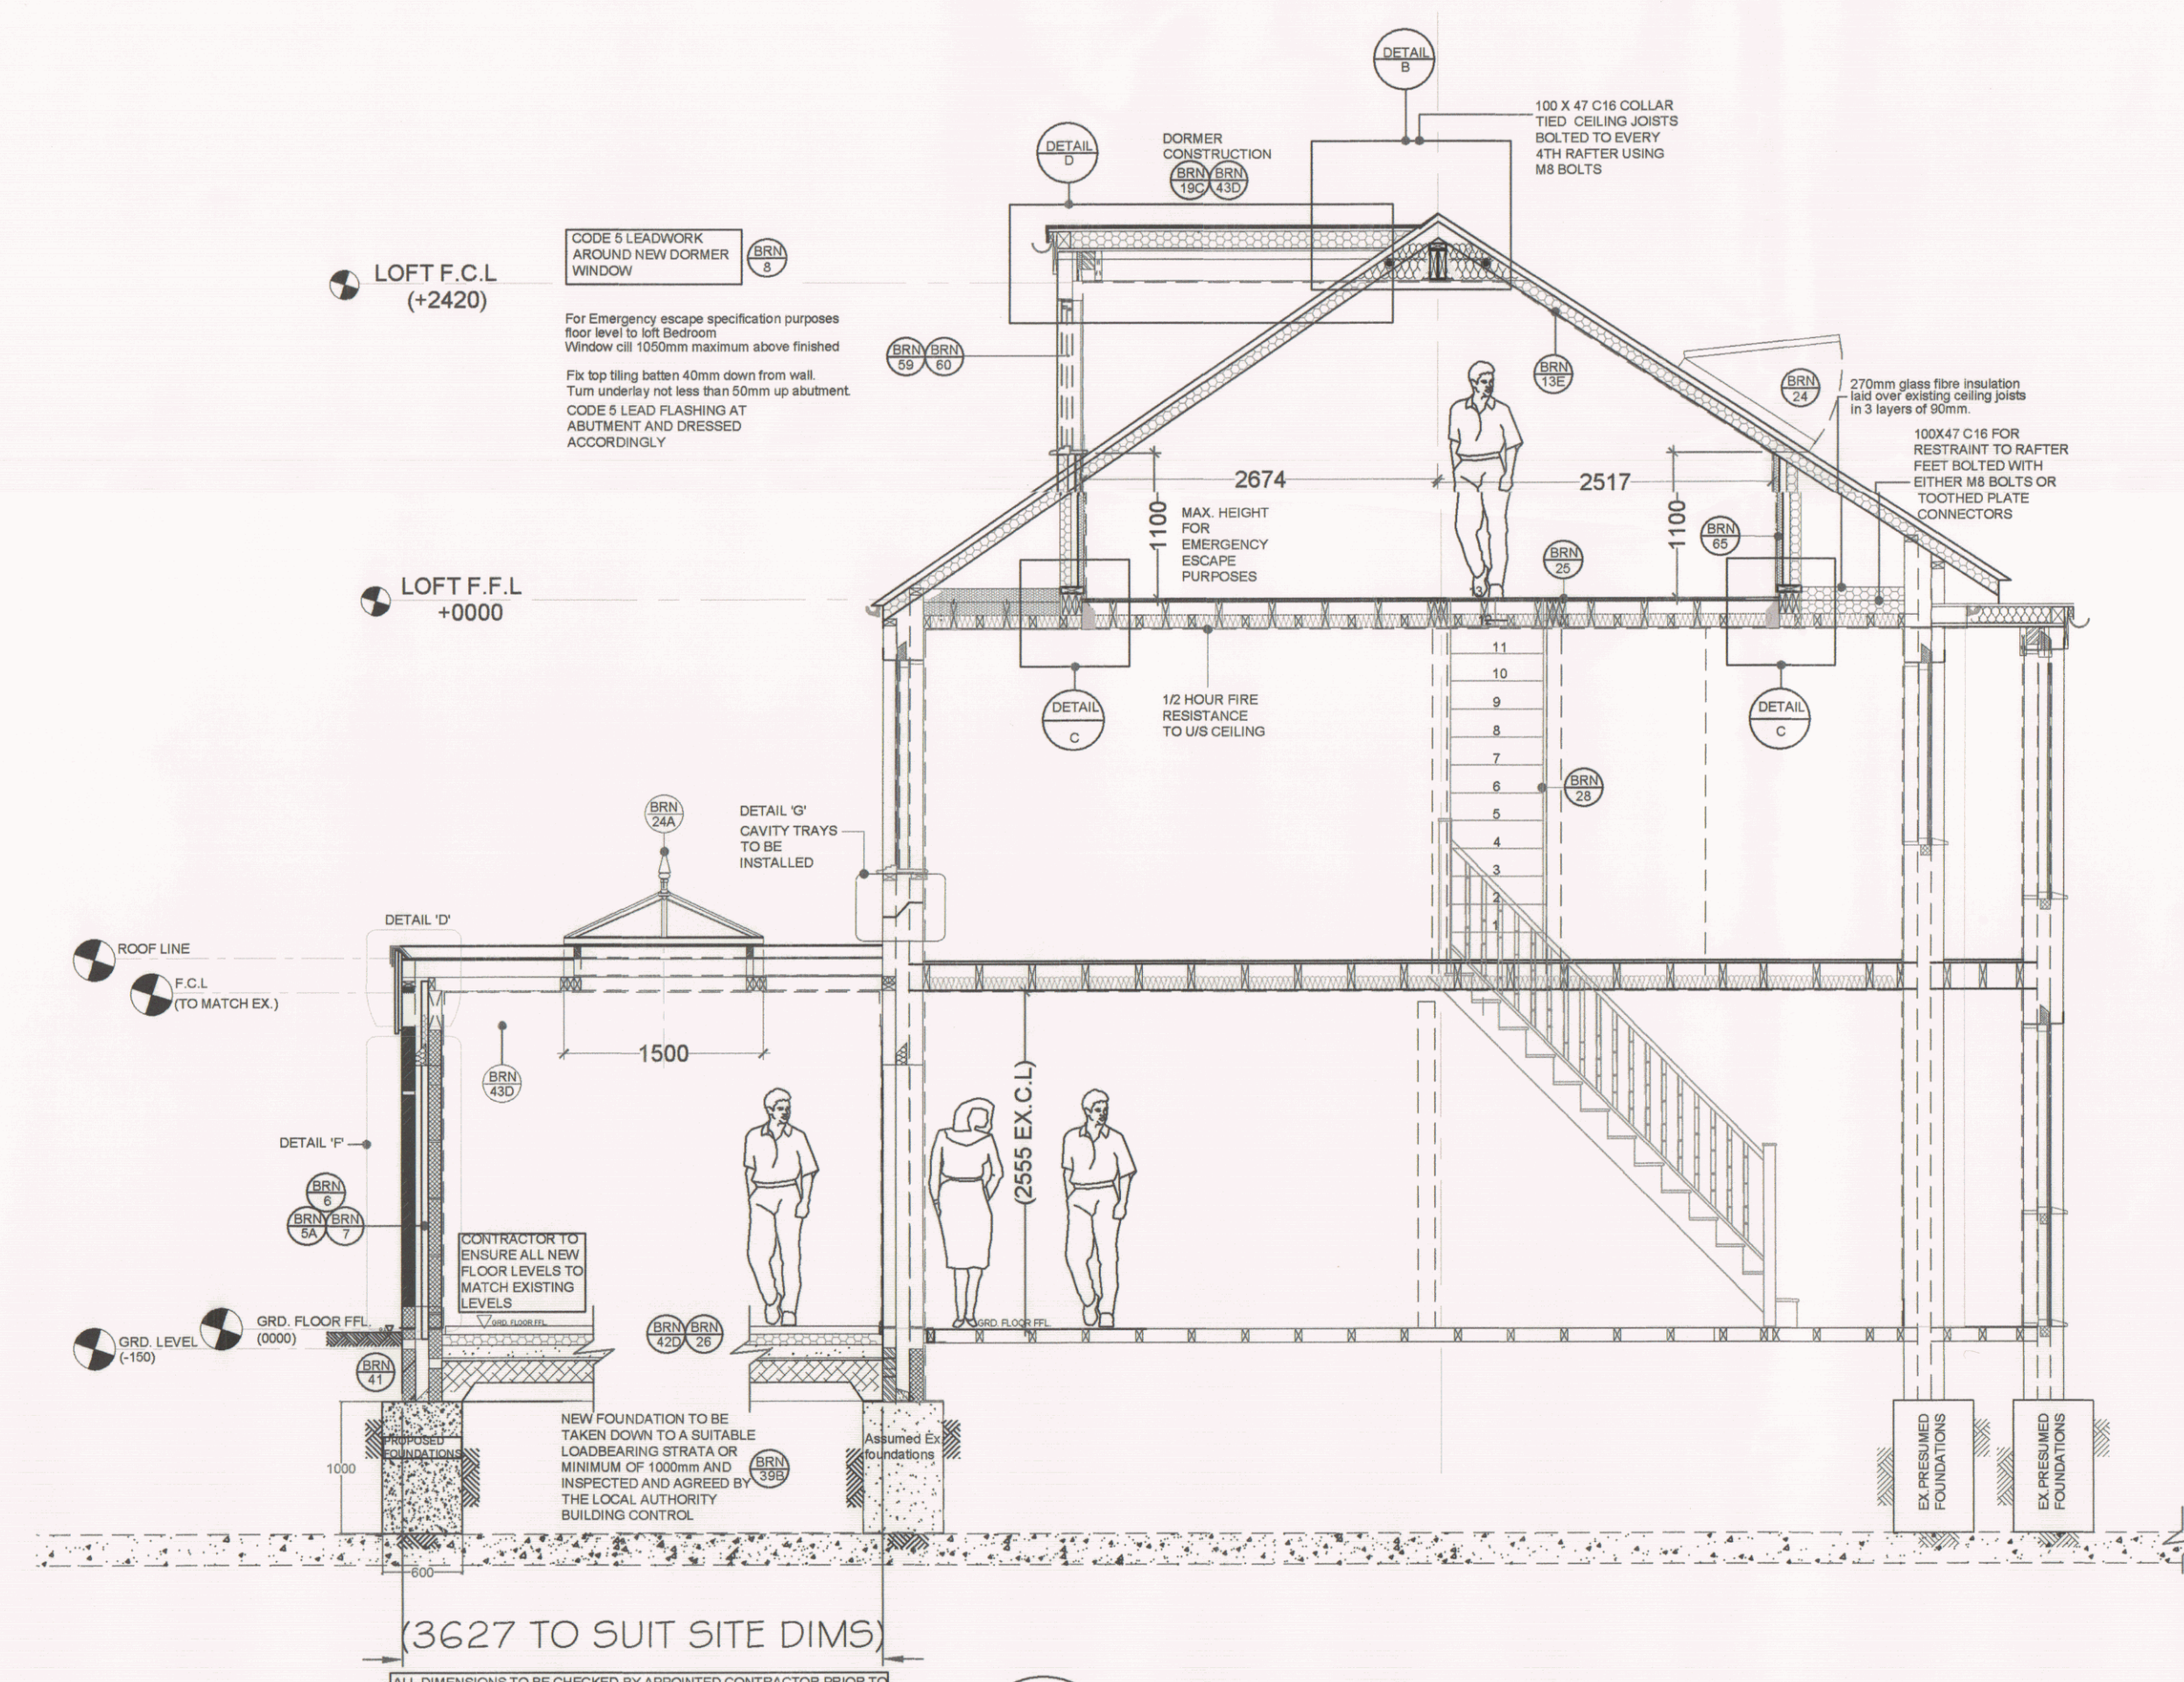

16 PROPOSED SECTION A-A
1:50

DETAILS AND DIMENSIONS OF ALL LEVELS OF PROPOSED PLANS TO BE CHECKED ON SITE BY APPOINTED CONTRACTOR PRIOR TO ANY COMMENCEMENT/ORDERING OF MATERIALS OF WORK, ANY QUERIES, VARIATIONS OR DISCREPANCIES DIRECTED TO CLIENT - DM DESIGNS ACCEPTS NO RESPONSIBILITY IN ANY PART ON DRAWINGS UNLESS OTHERWISE AGREED PRIOR.

NOTE:
DRAWING: CALVERT_01A TO BE USED IN CONJUNCTION WITH ASSOCIATED BUILDING REGULATIONS NOTES CALVERT/BRN. DIRECTIONAL NORTH ARROW SHOWN ON BLOCK & LOCATION PLANS CALVERT/BLP.

BRN 1 DENOTES ATTACHED BUILDING REGULATION NOTES
DENOTES ITEM No.

MODIFICATIONS ISSUE:

TITLE
PROPOSED SINGLE STOREY REAR EXTENSION
& LOFT CONVERSION (LOFT UNDER PD RIGHTS)

CUSTOMER
13 HILLSIDE AVENUE
WIDLEY
WATERLOOVILLE, PO7 5BB



DRAWN BY:
DRAWING NO:
CALVERT 01A 1 OF 2
SCALE:
DATE:
REVISION: A A0