


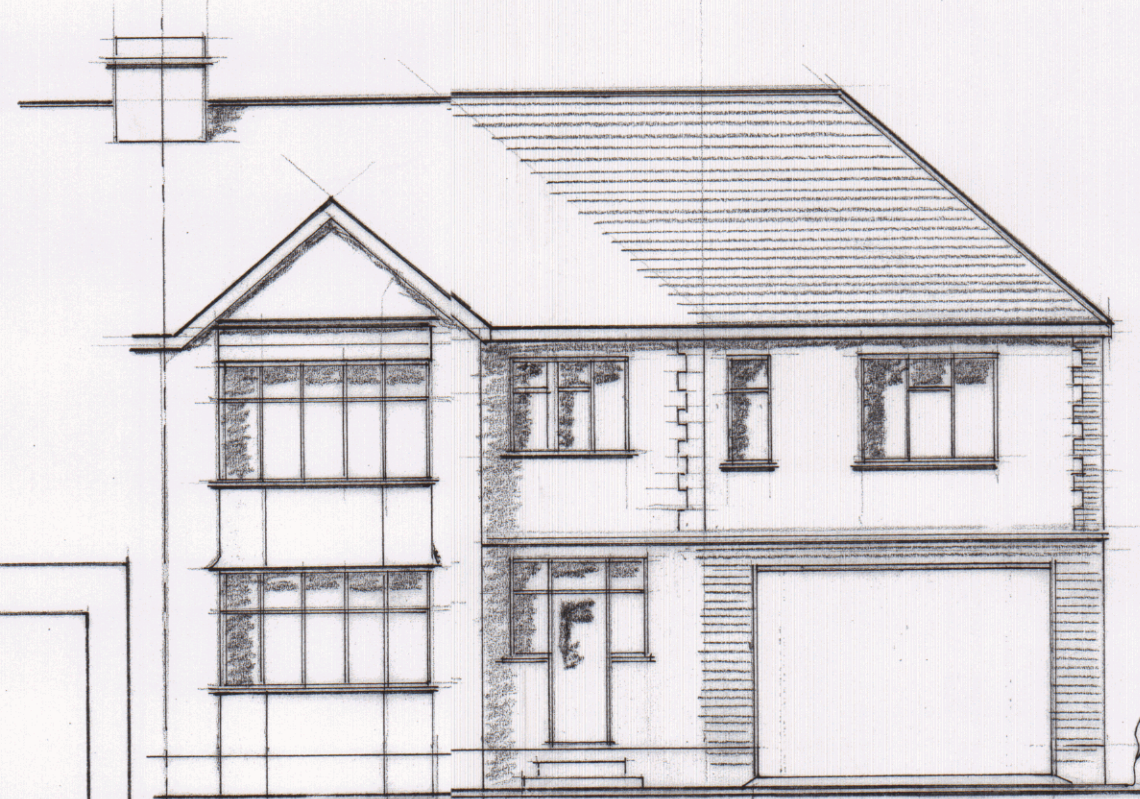
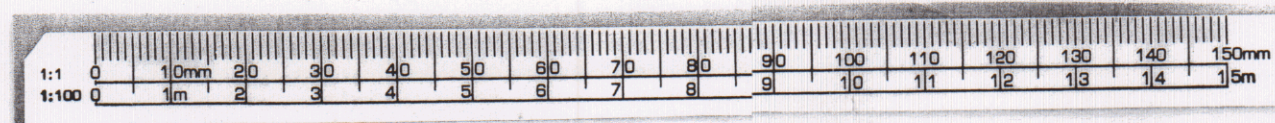
 


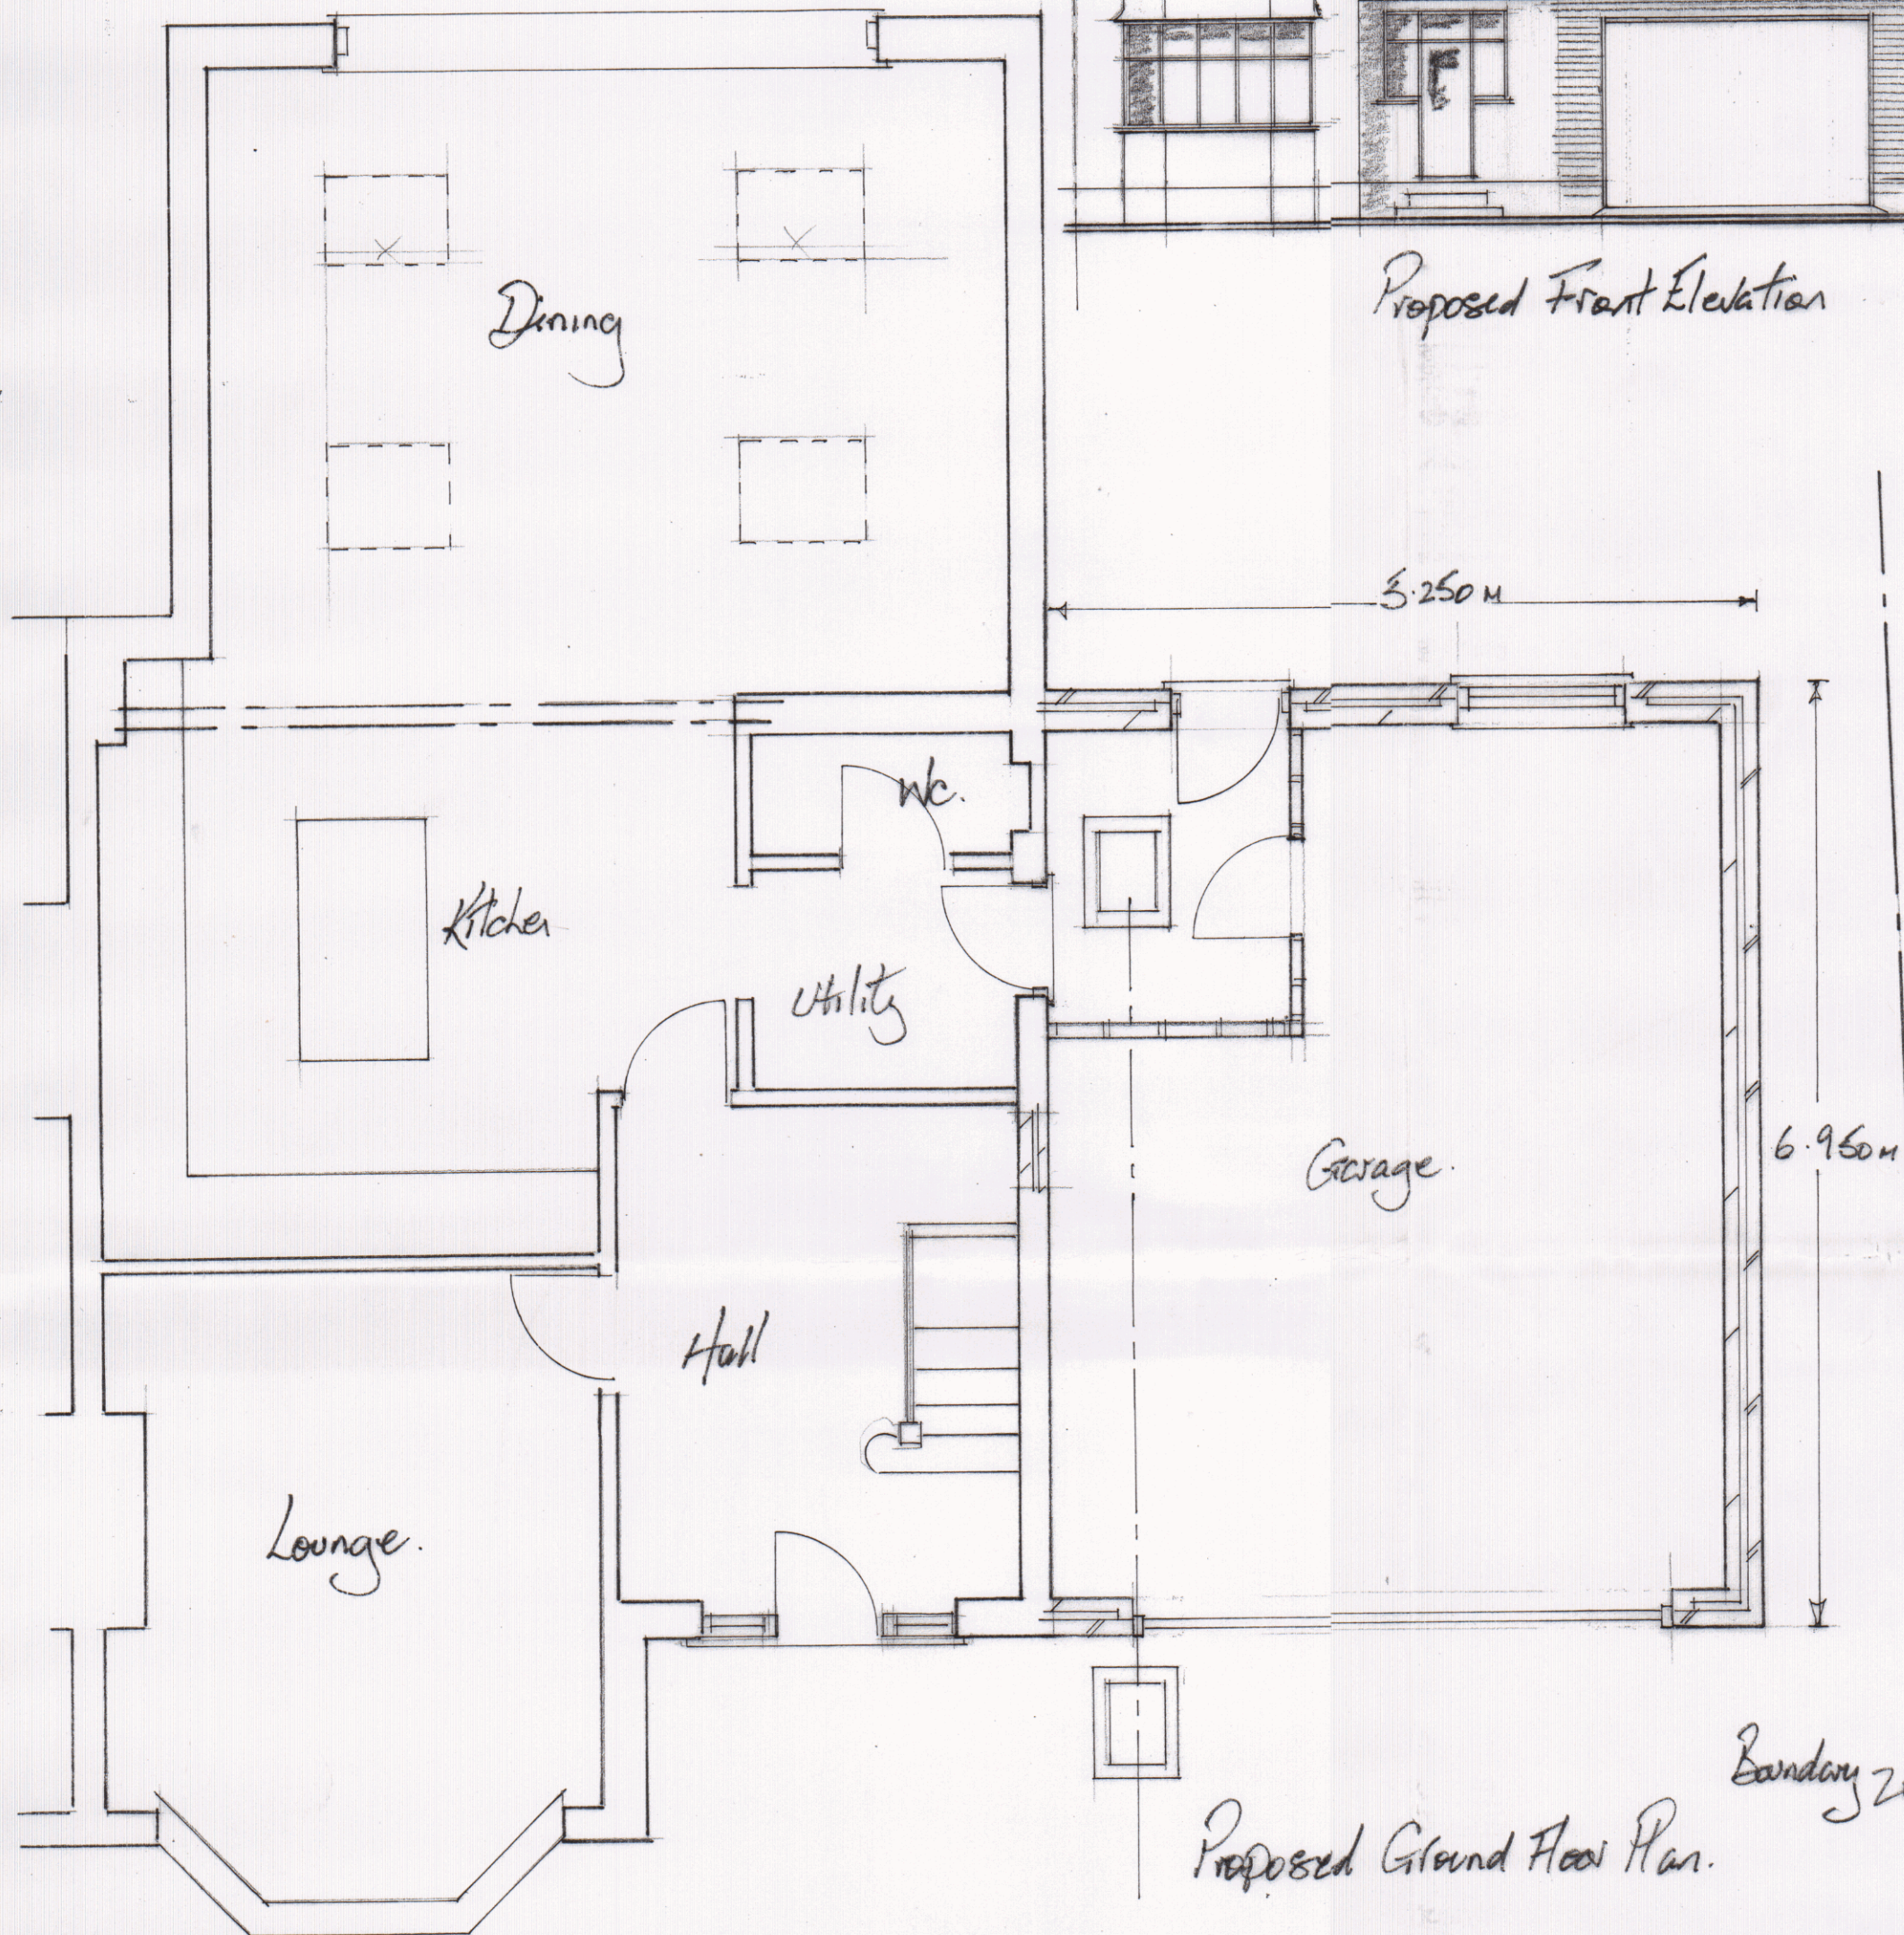


Proposed Front Elevation

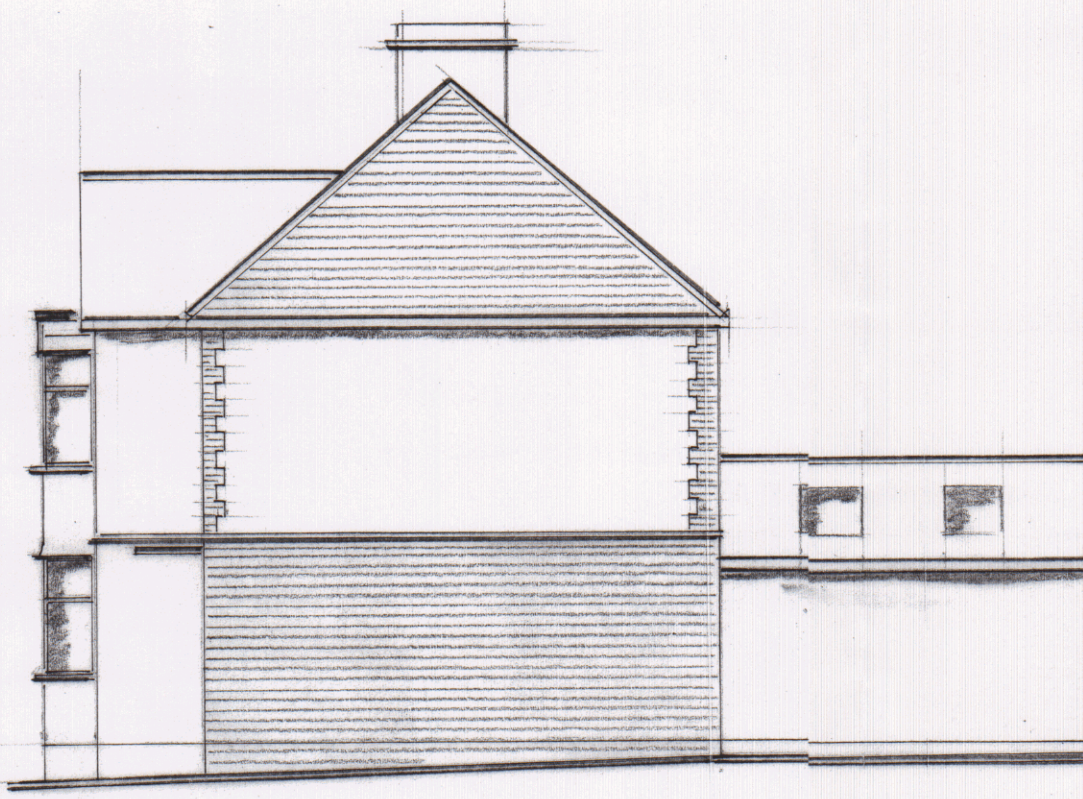

Proposed Side Elevation.

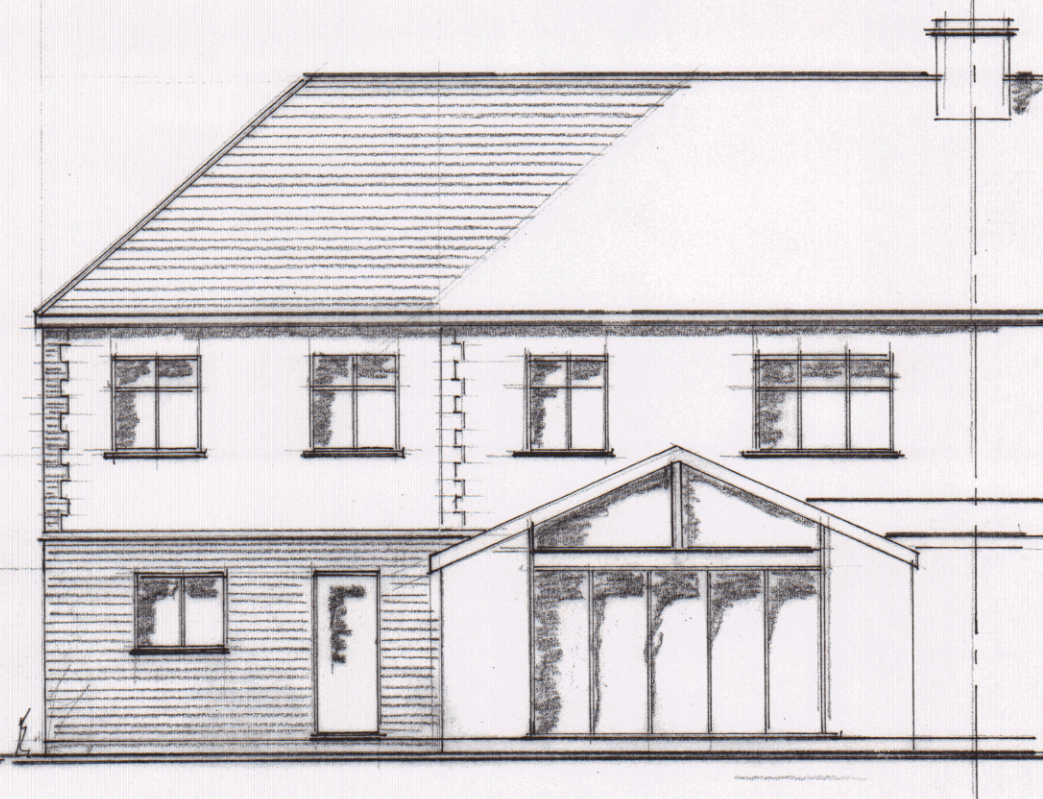

Proposed Rear Elevation.

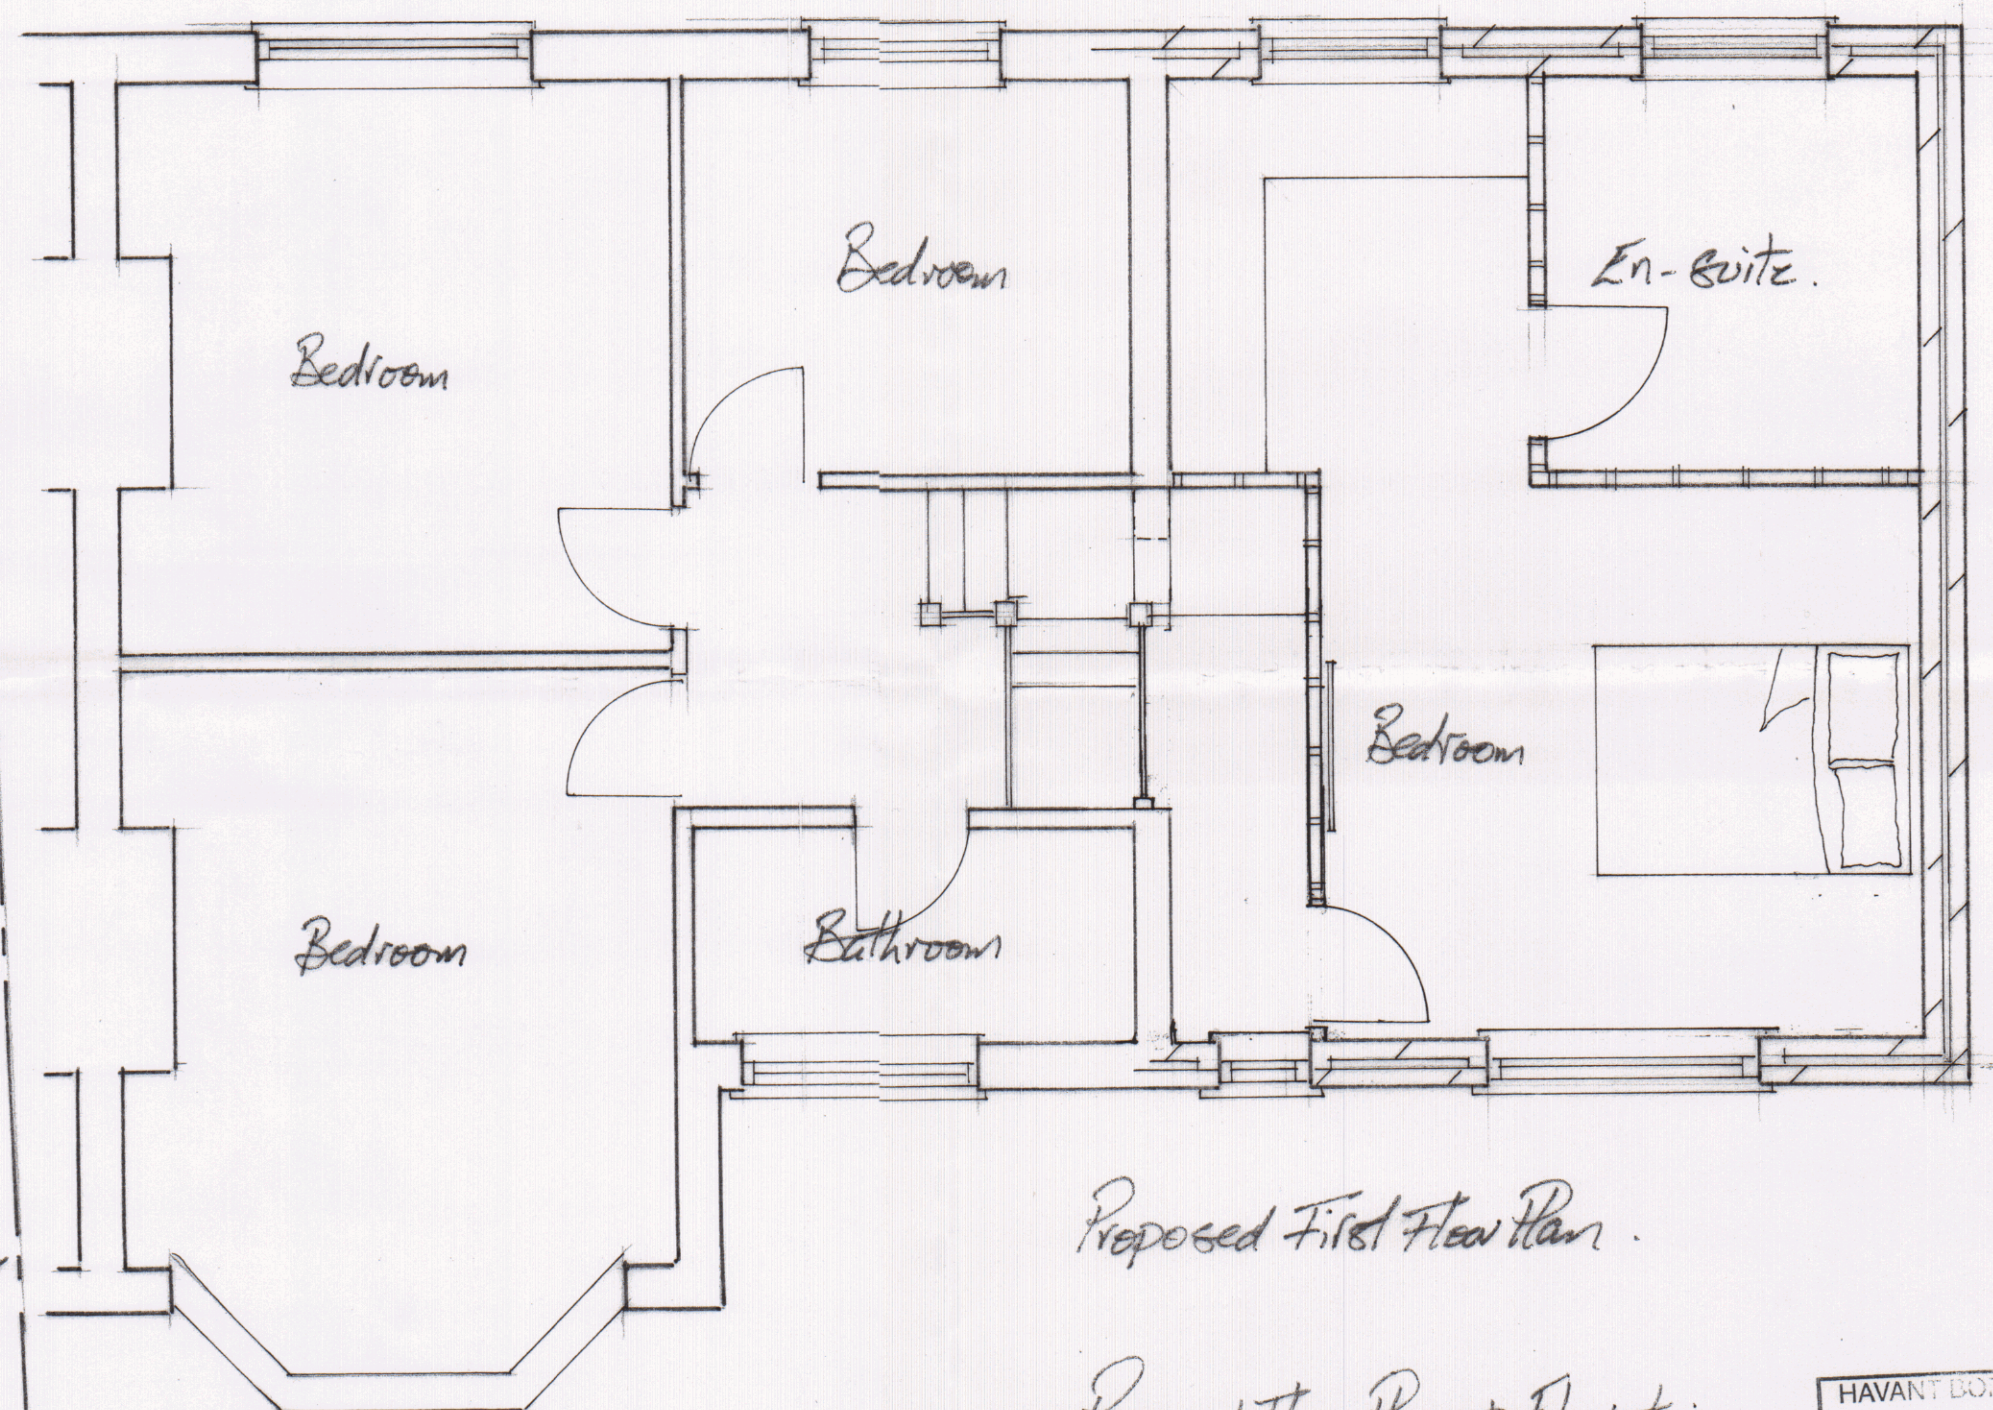

Proposed First Floor Plan.

Proposed Floor Plans & Elevations
7 Maylands Road
Scale 1:50 & 1:100.

