




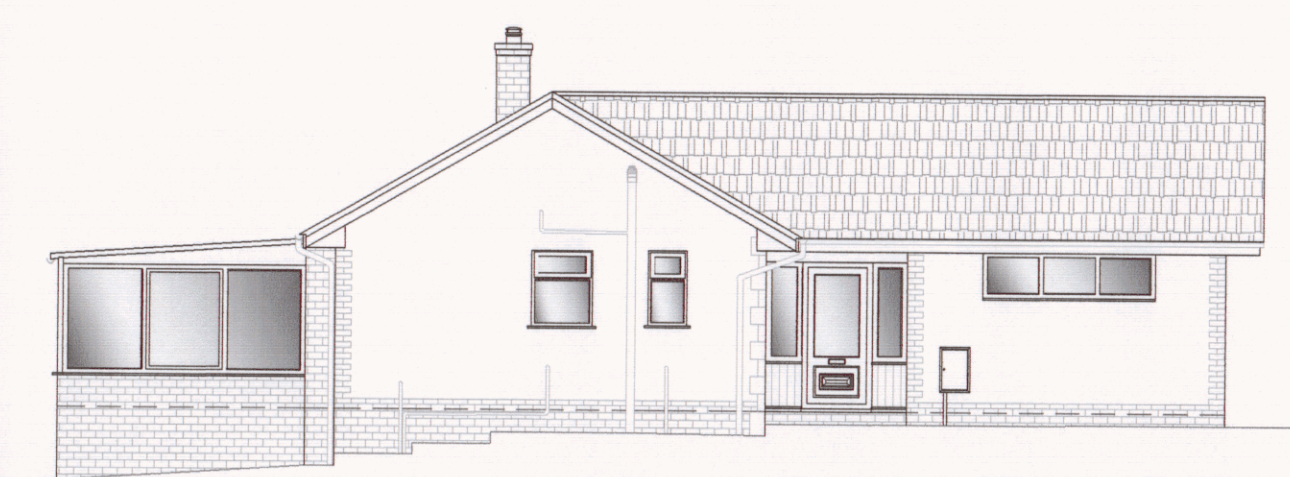


1 EXISTING SIDE ELEVATION
1:100

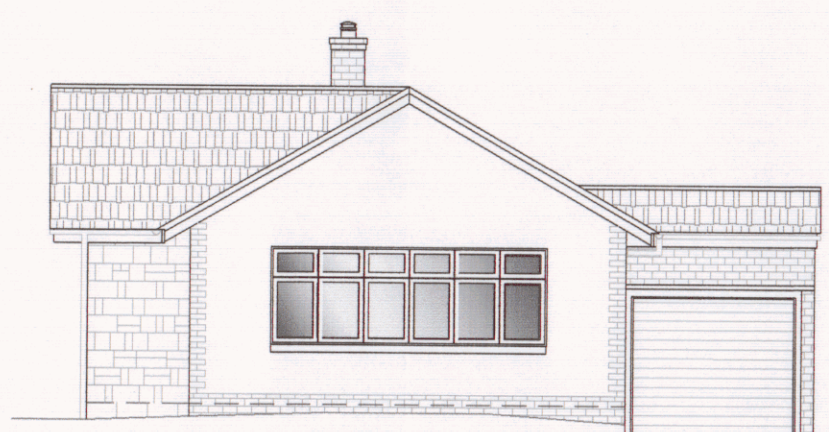


2 EXISTING FRONT ELEVATION
1:100

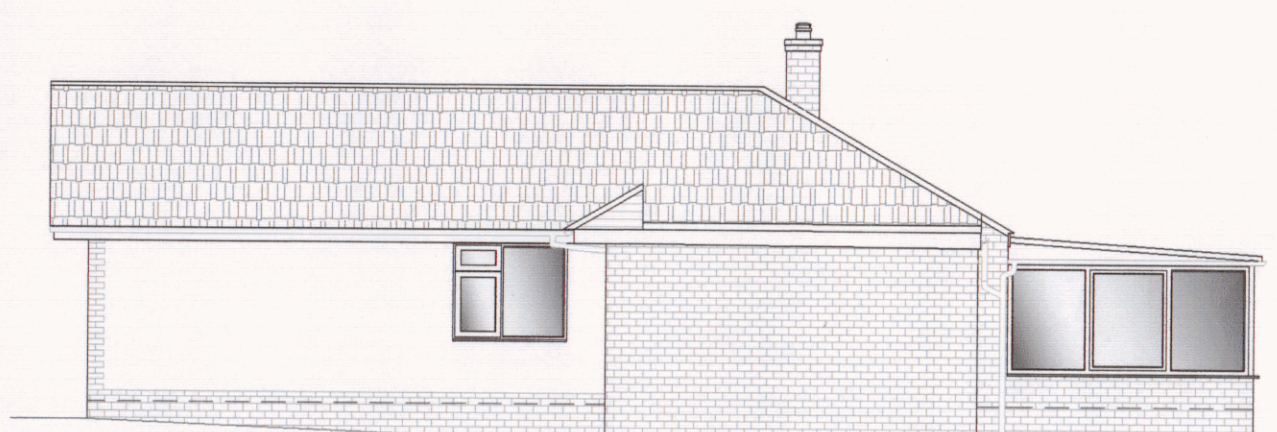


3 EXISTING SIDE ELEVATION
1:100

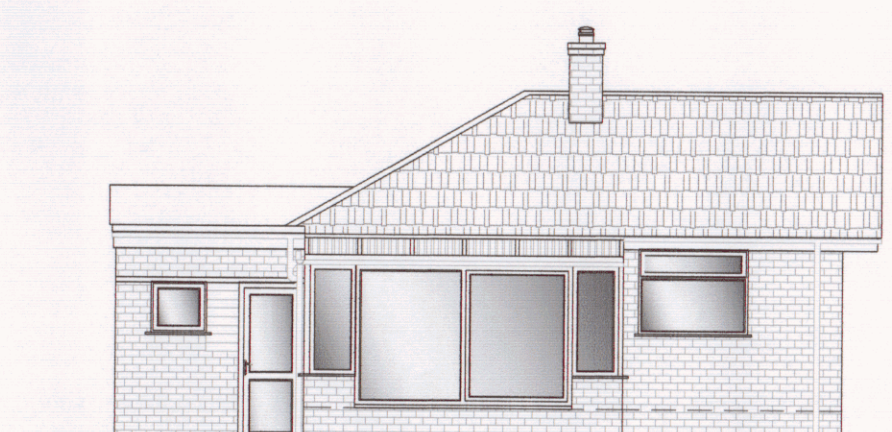


4 EXISTING REAR ELEVATION
1:100

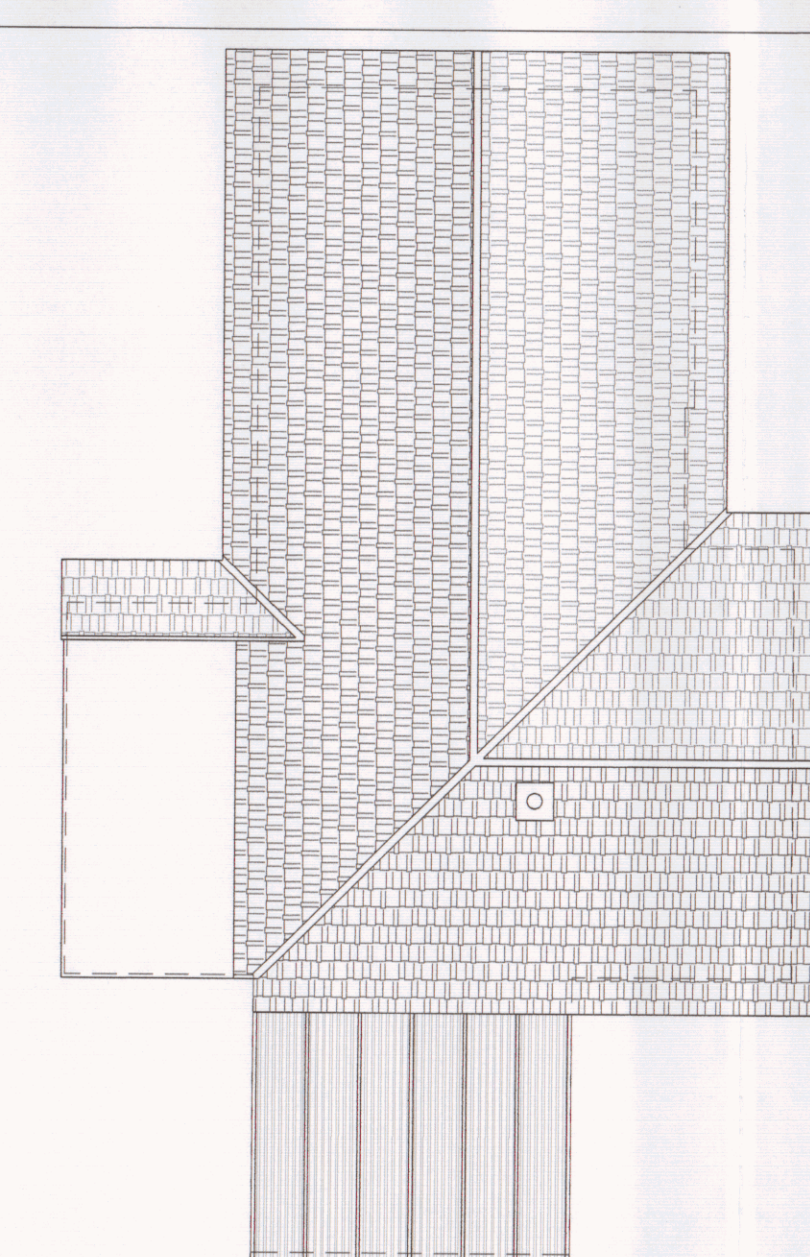


5 EXISTING ROOF PLAN
1:100

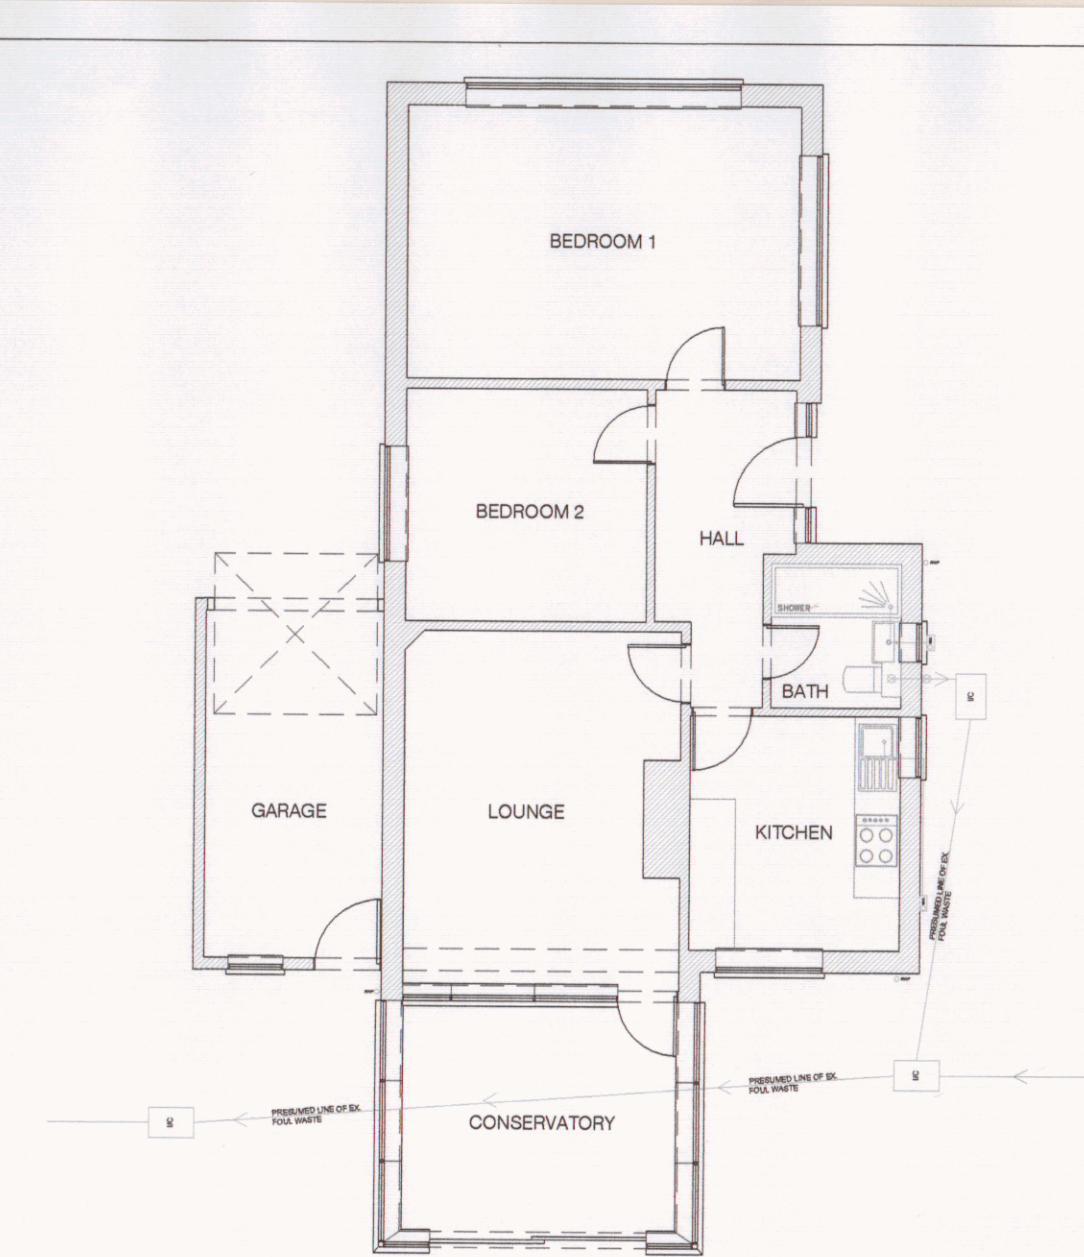


6 EXISTING GRD FLOOR PLAN
1:100

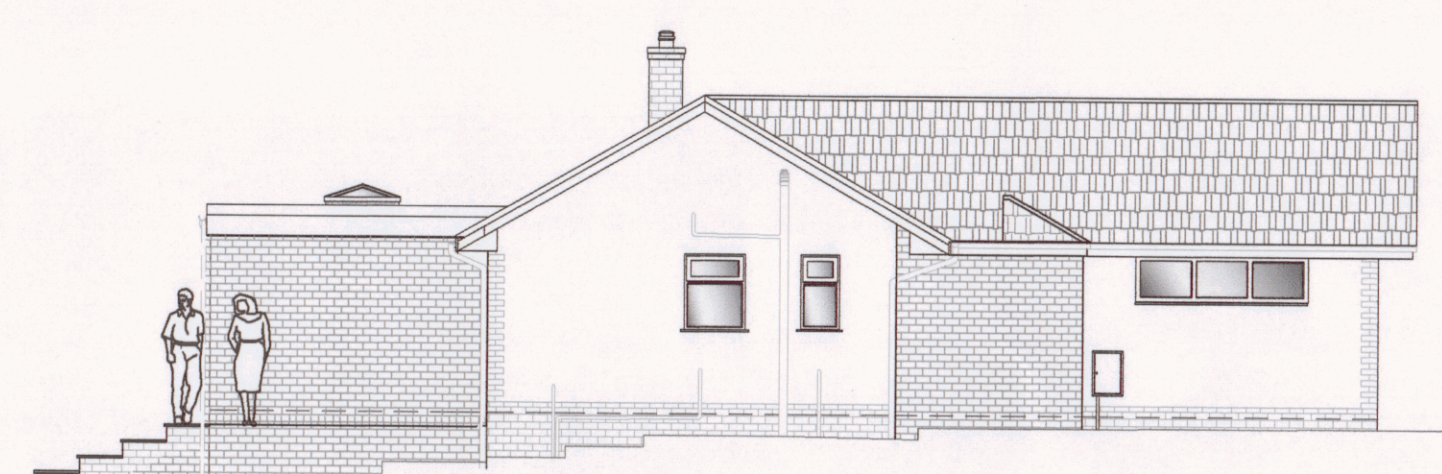

7 PROPOSED SIDE ELEVATION
1:100

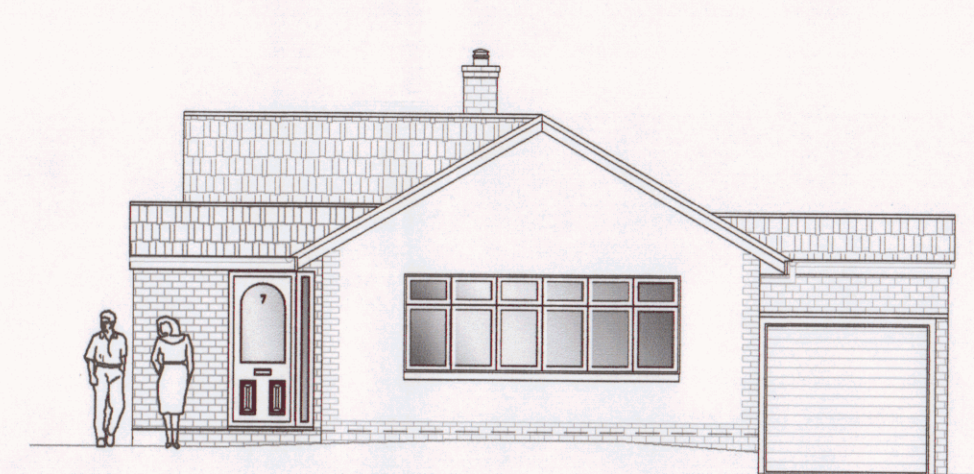


8 PROPOSED FRONT ELEVATION
1:100

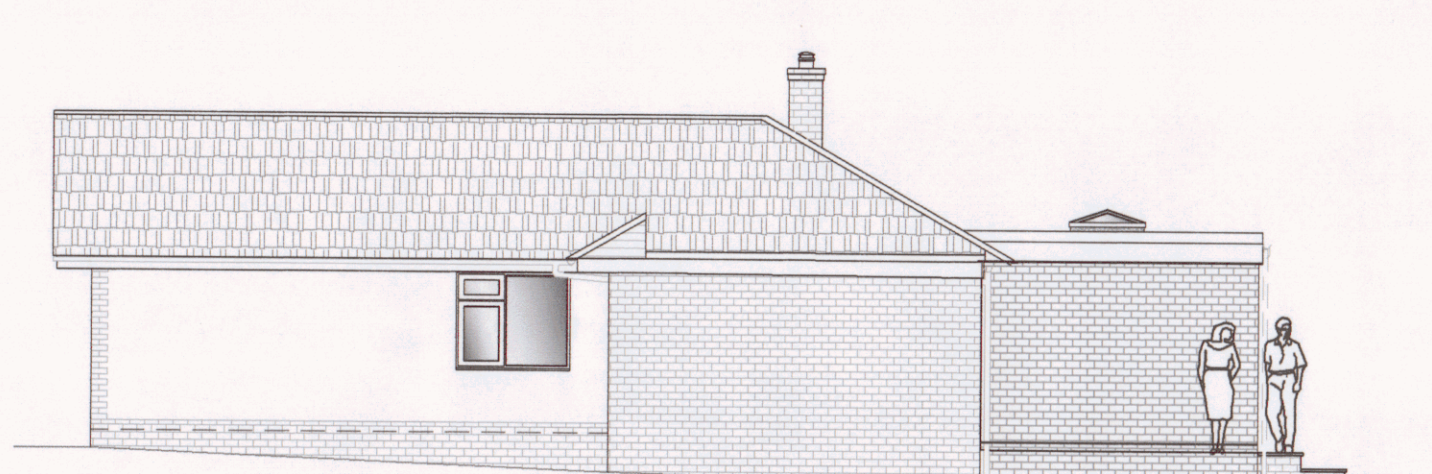


9 PROPOSED SIDE ELEVATION
1:100




10 PROPOSED REAR ELEVATION
1:100

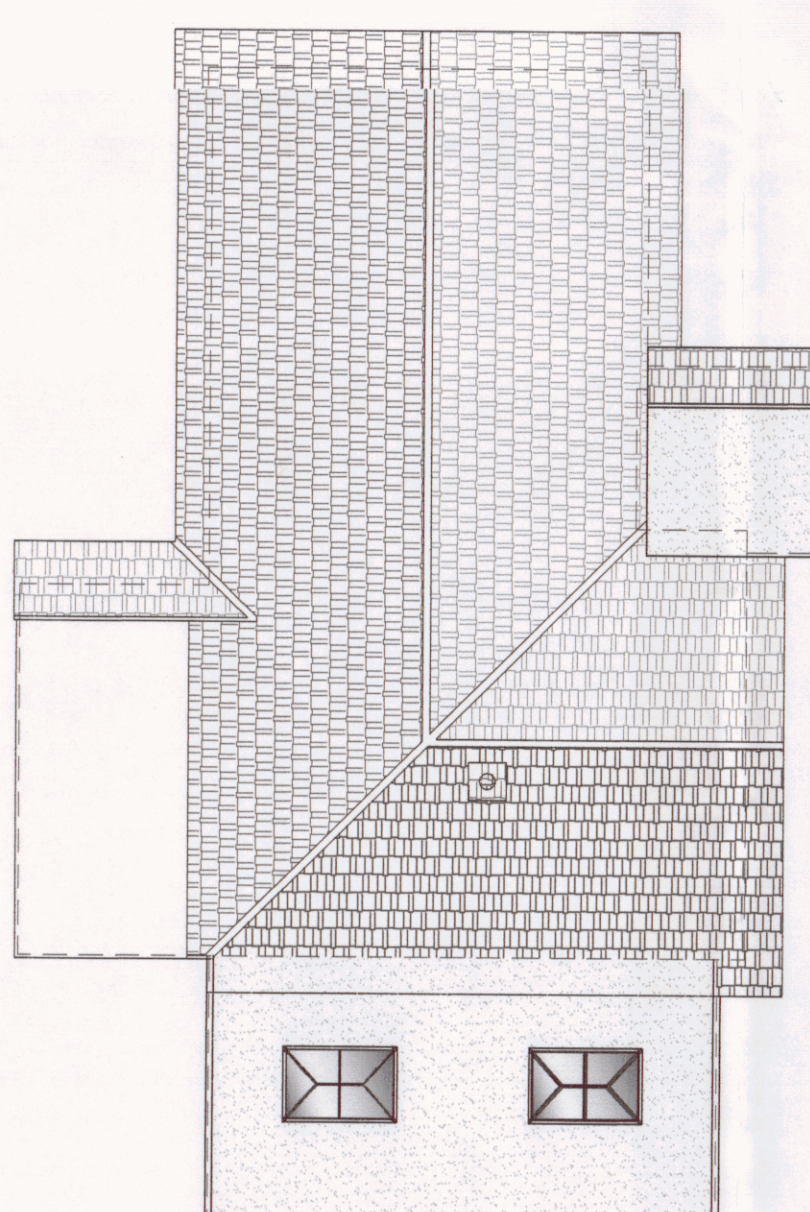


11 PROPOSED ROOF PLAN
1:100

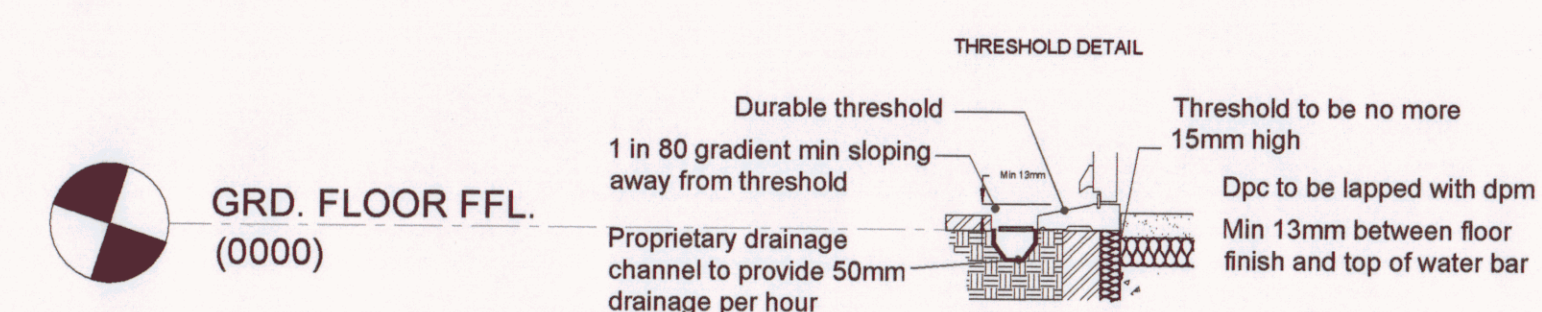



12 PROPOSED DETAIL 'B'
1:20

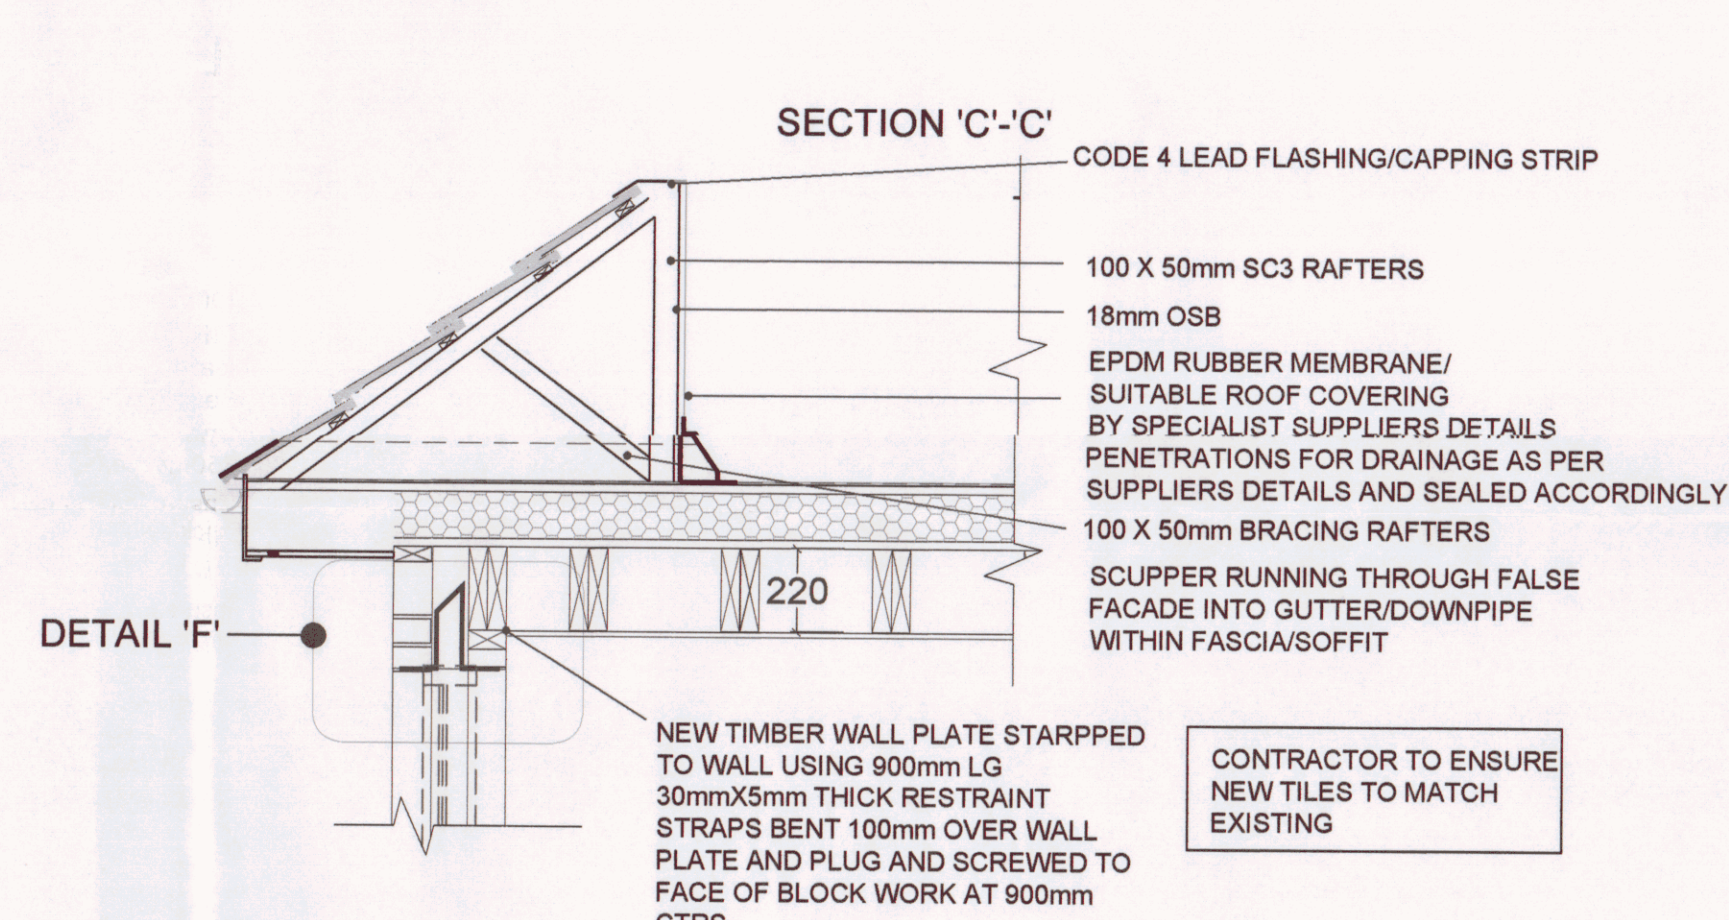


13 PROPOSED GROUND FLOOR ROOF
1:20

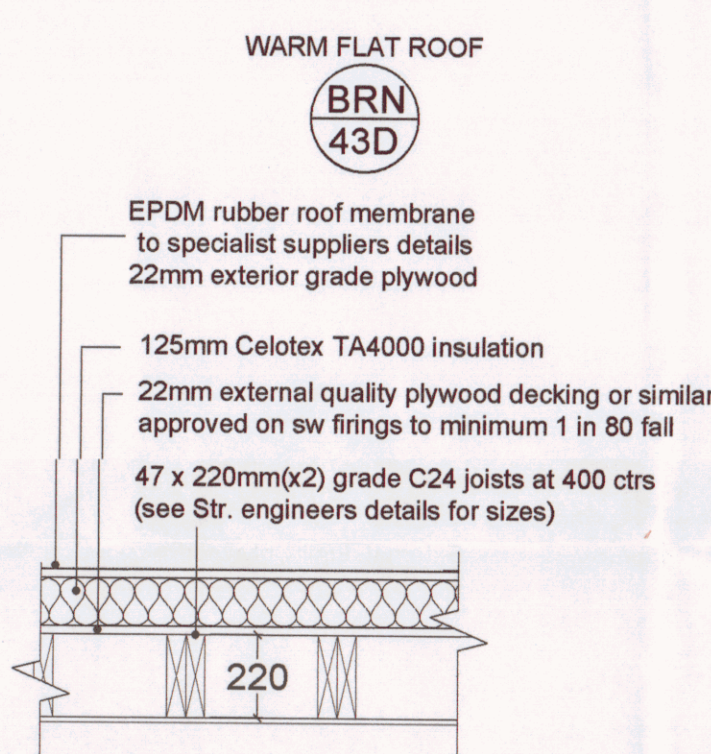



14 PROPOSED ABUTMENT DETAIL 'E'
1:20

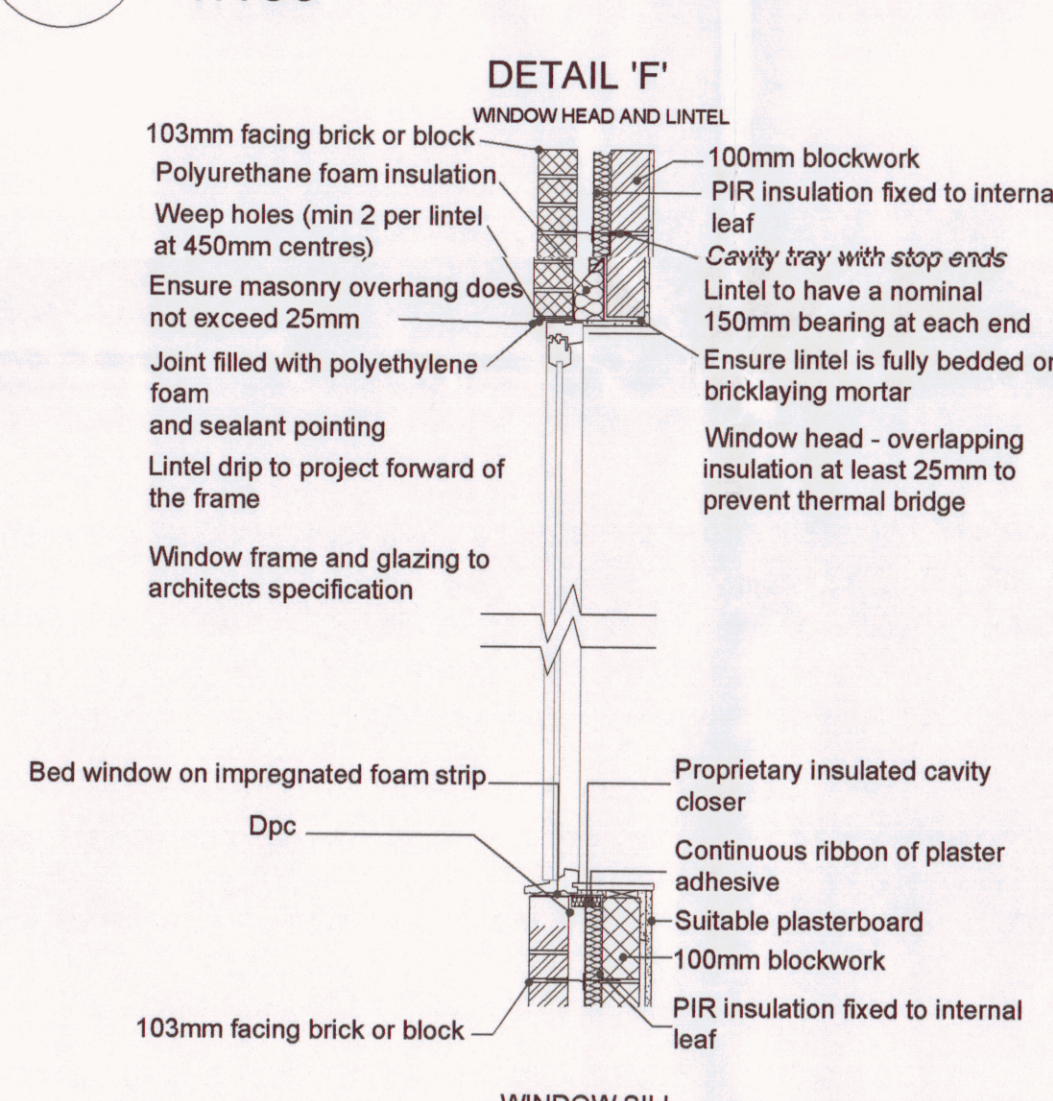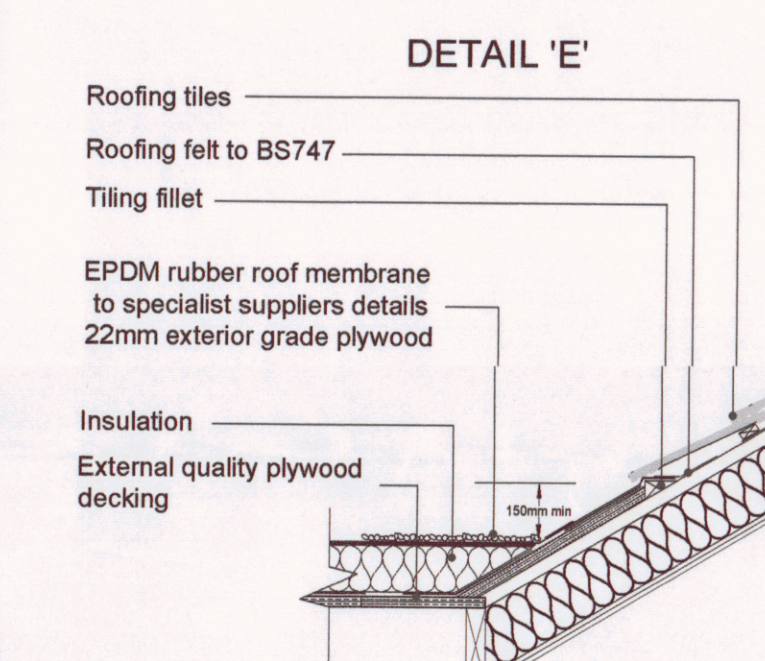


15 PROPOSED DETAIL 'F'
1:20

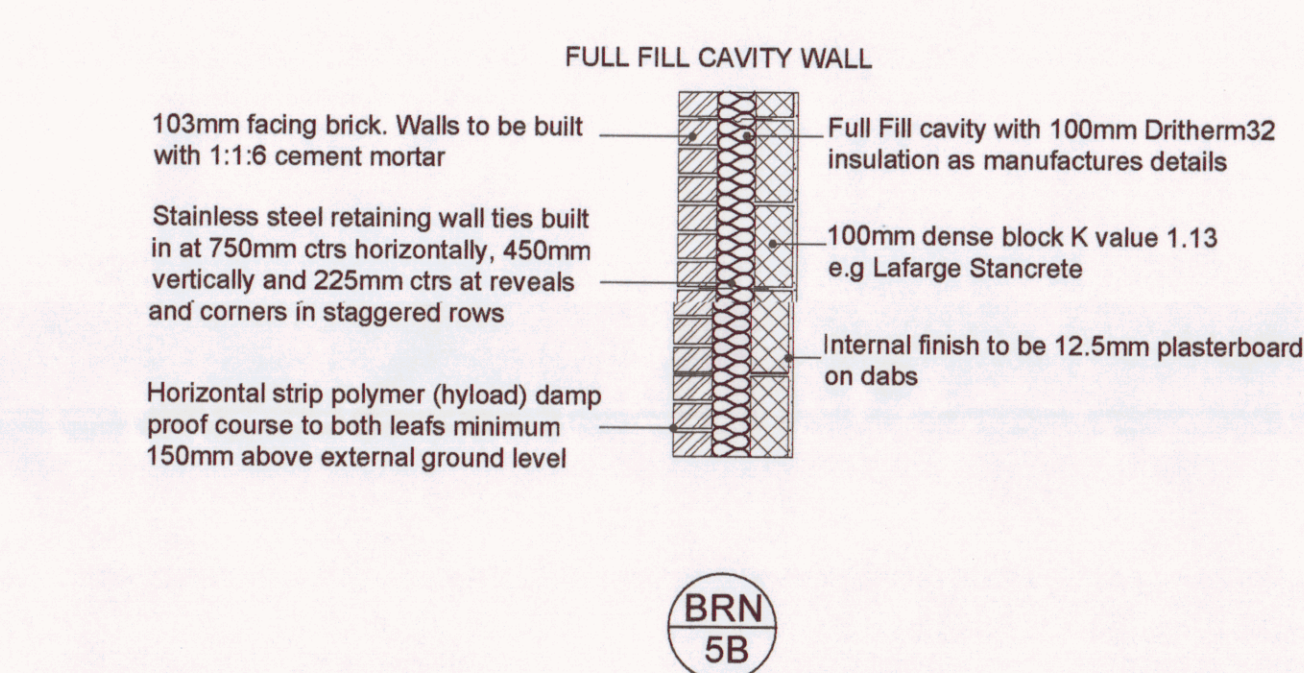


16 PROPOSED WALL SECTION THRU'
1:20

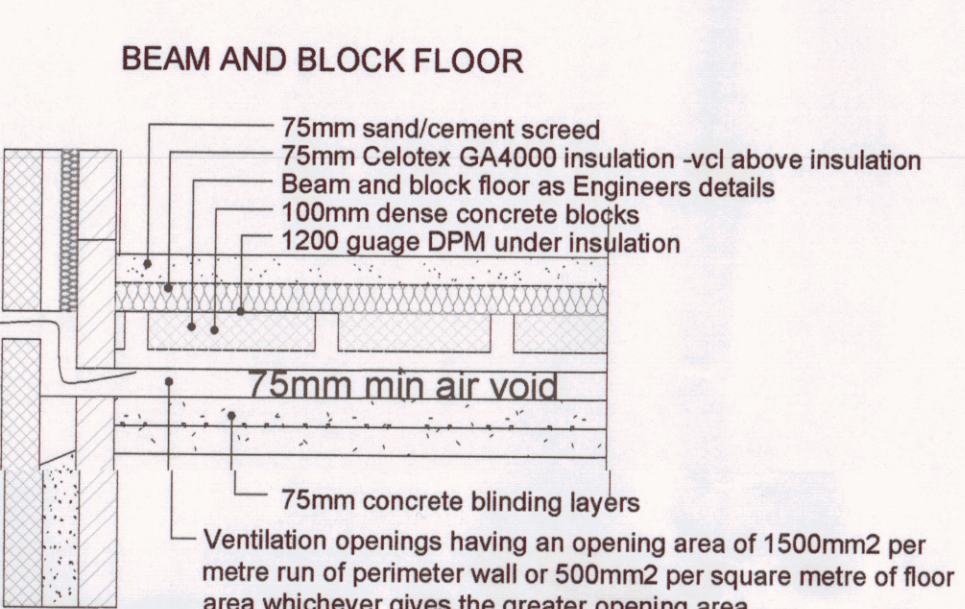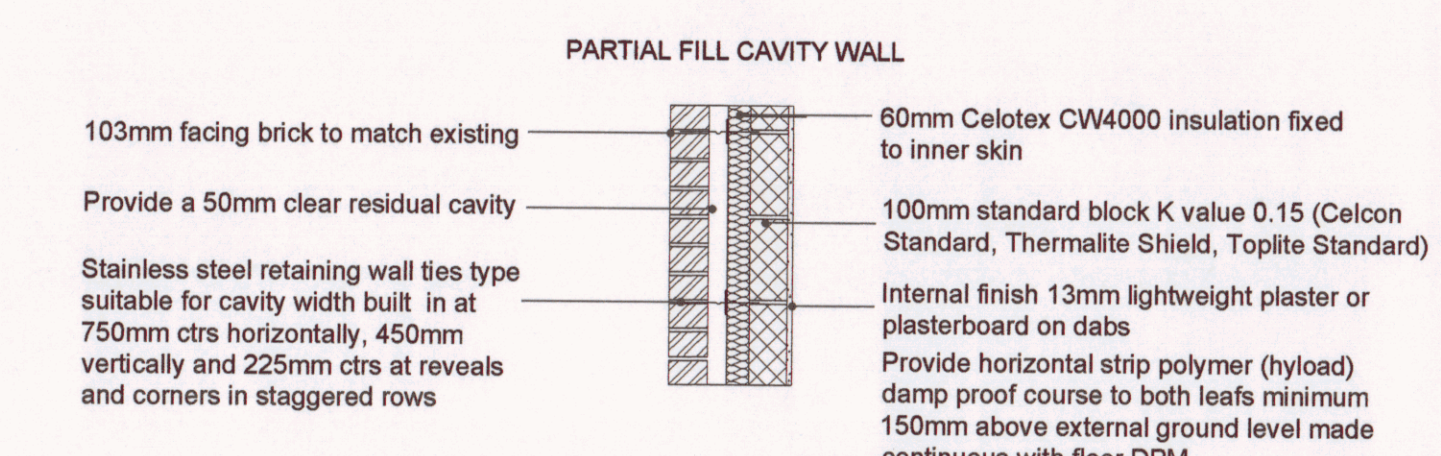


19 PROPOSED KITCHEN FLOOR
1:20

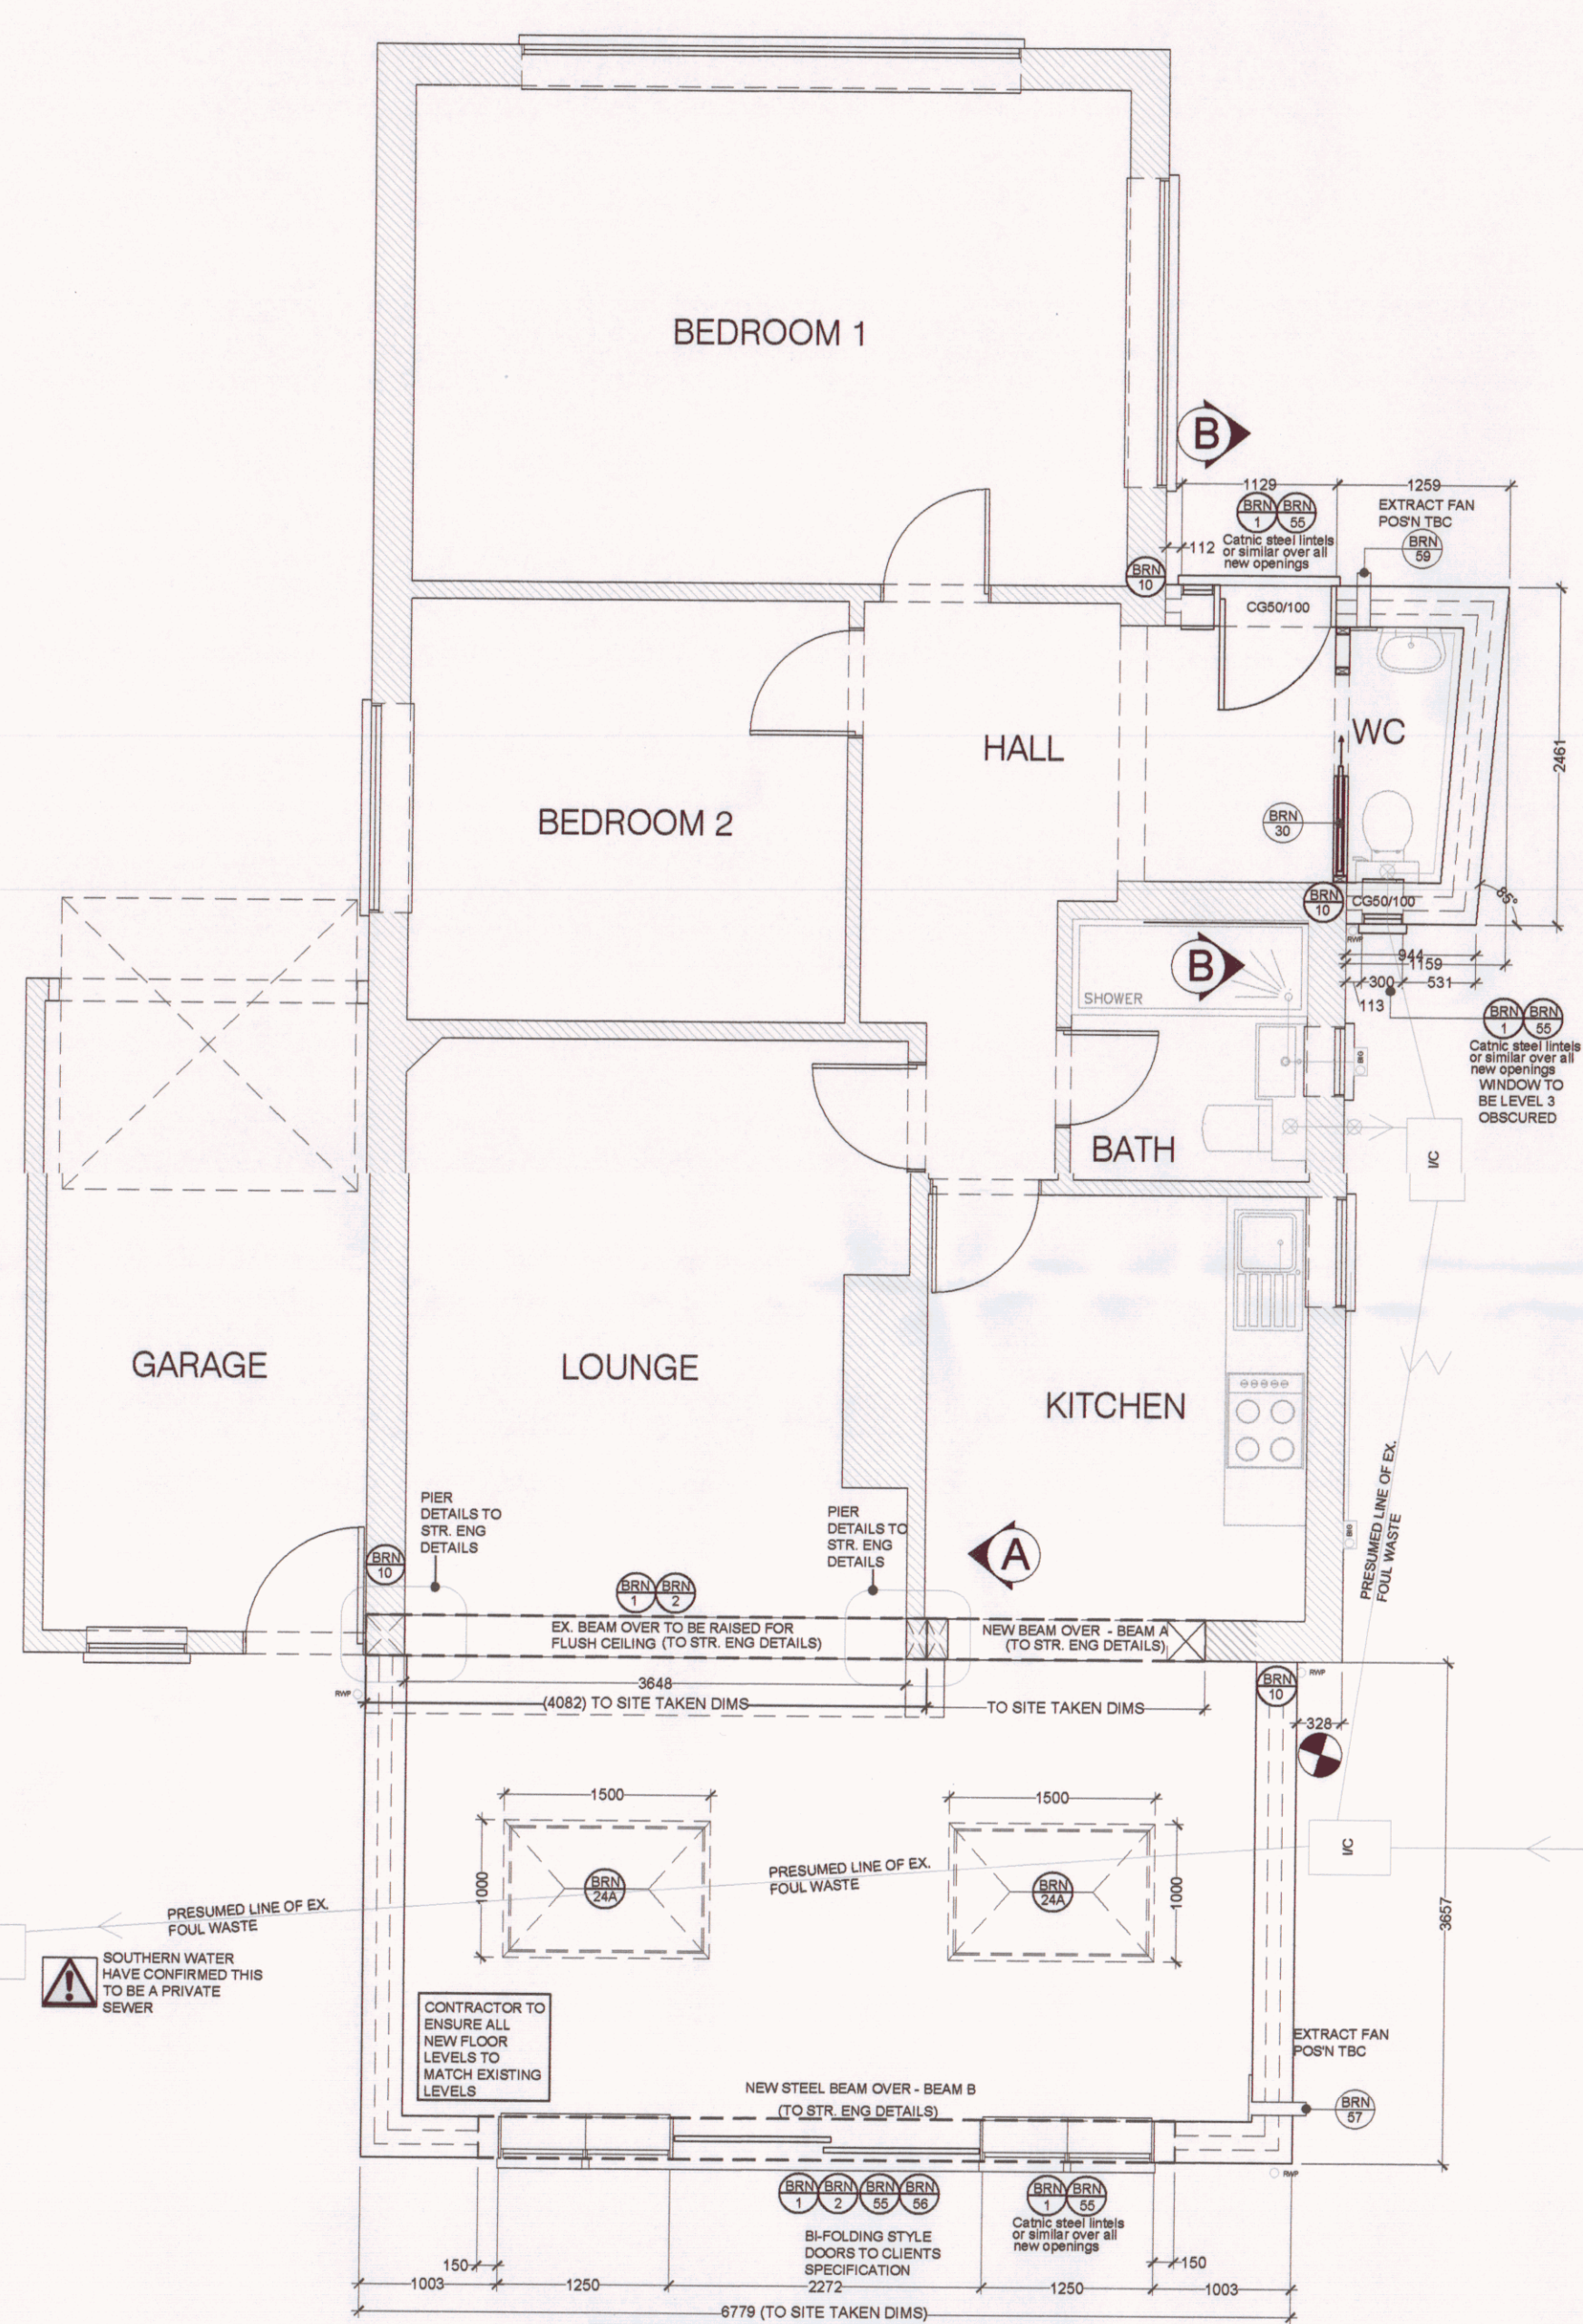


20 PROPOSED GRD FLOOR PLAN
1:50

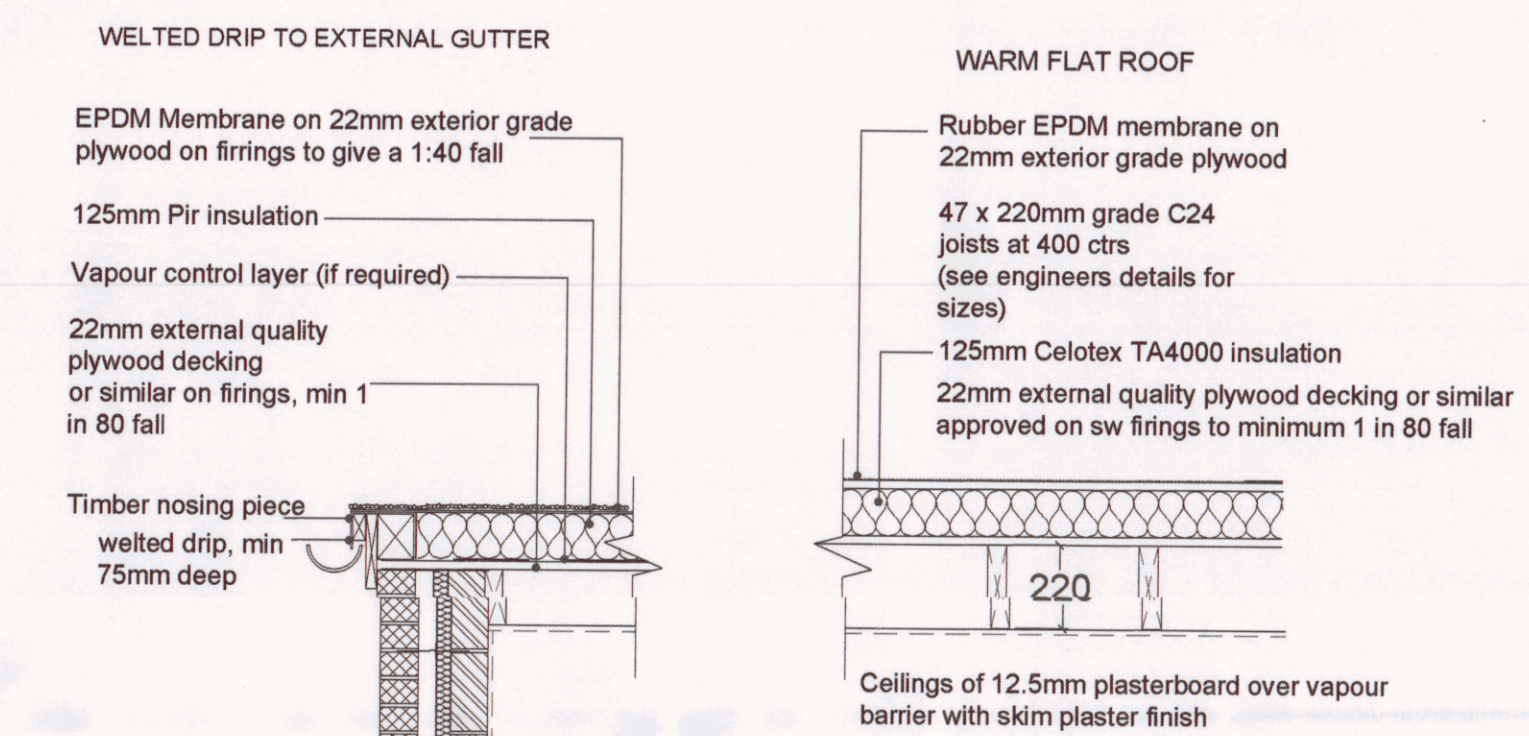


17 PROPOSED GROUND FLOOR ROOF
1:20

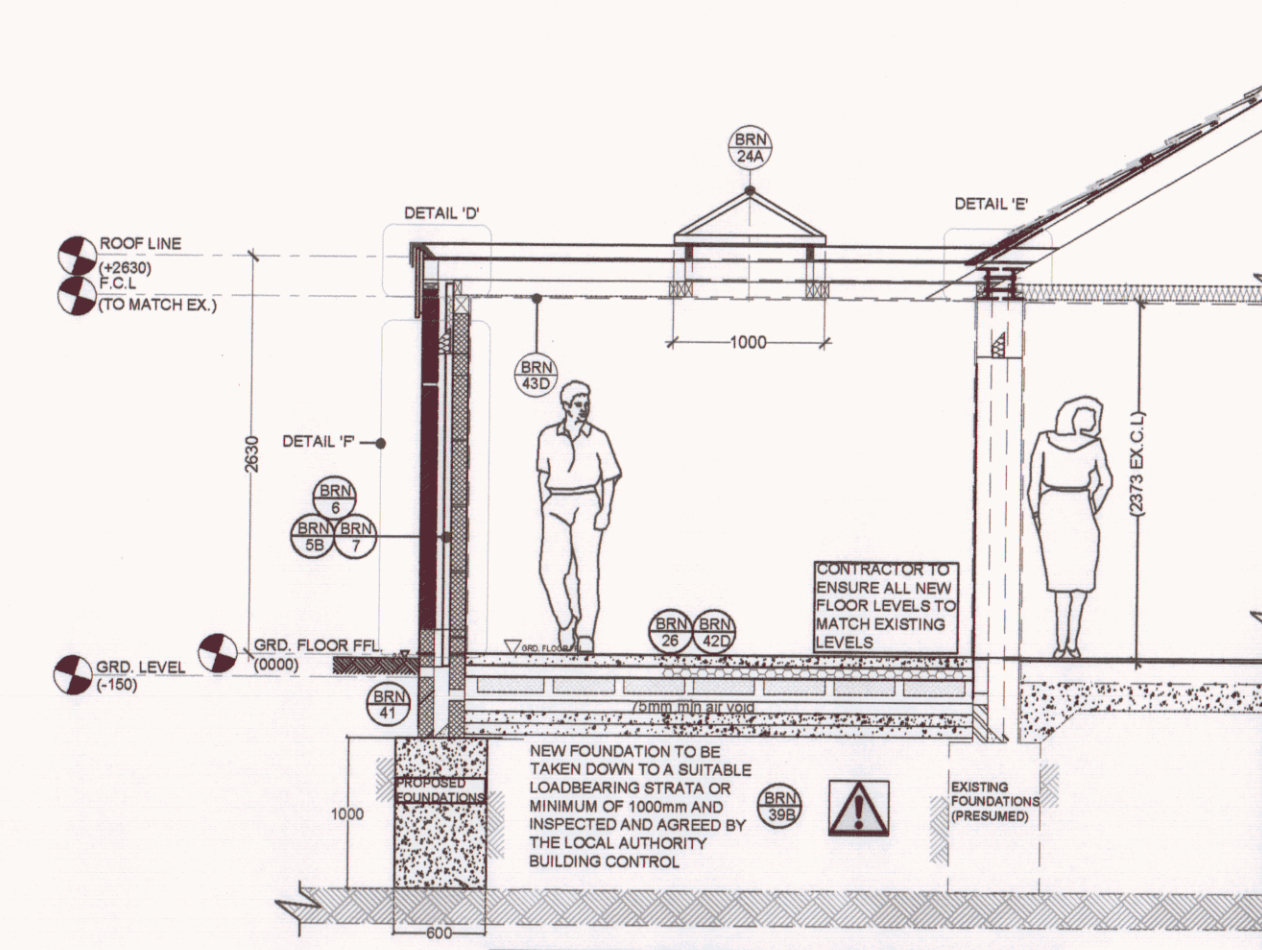


21 PROPOSED SECTION A-A
1:50

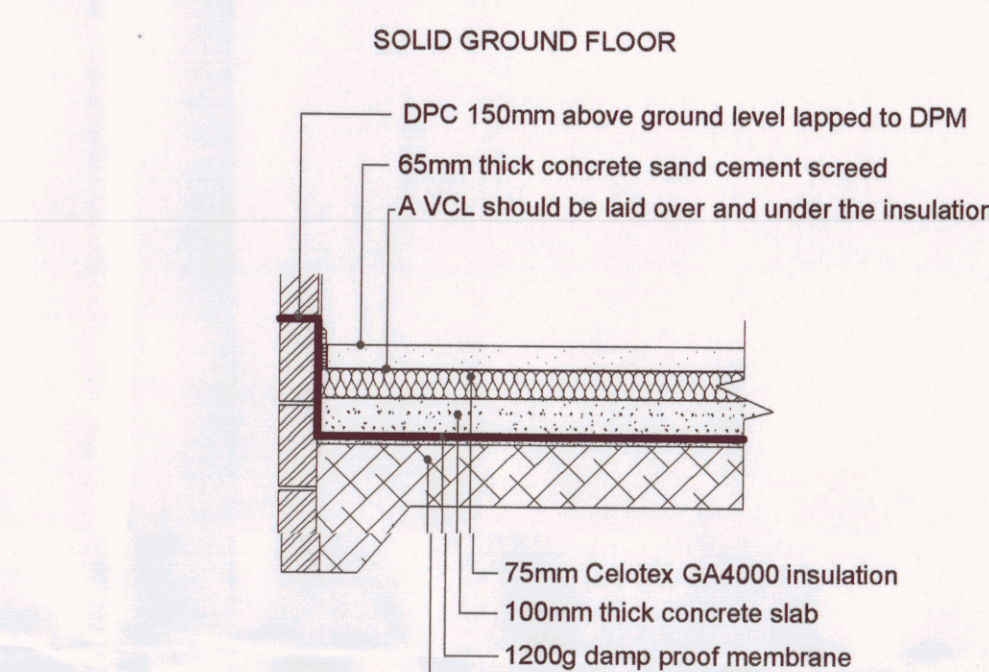

18 PROPOSED HALL FLOOR
1:20

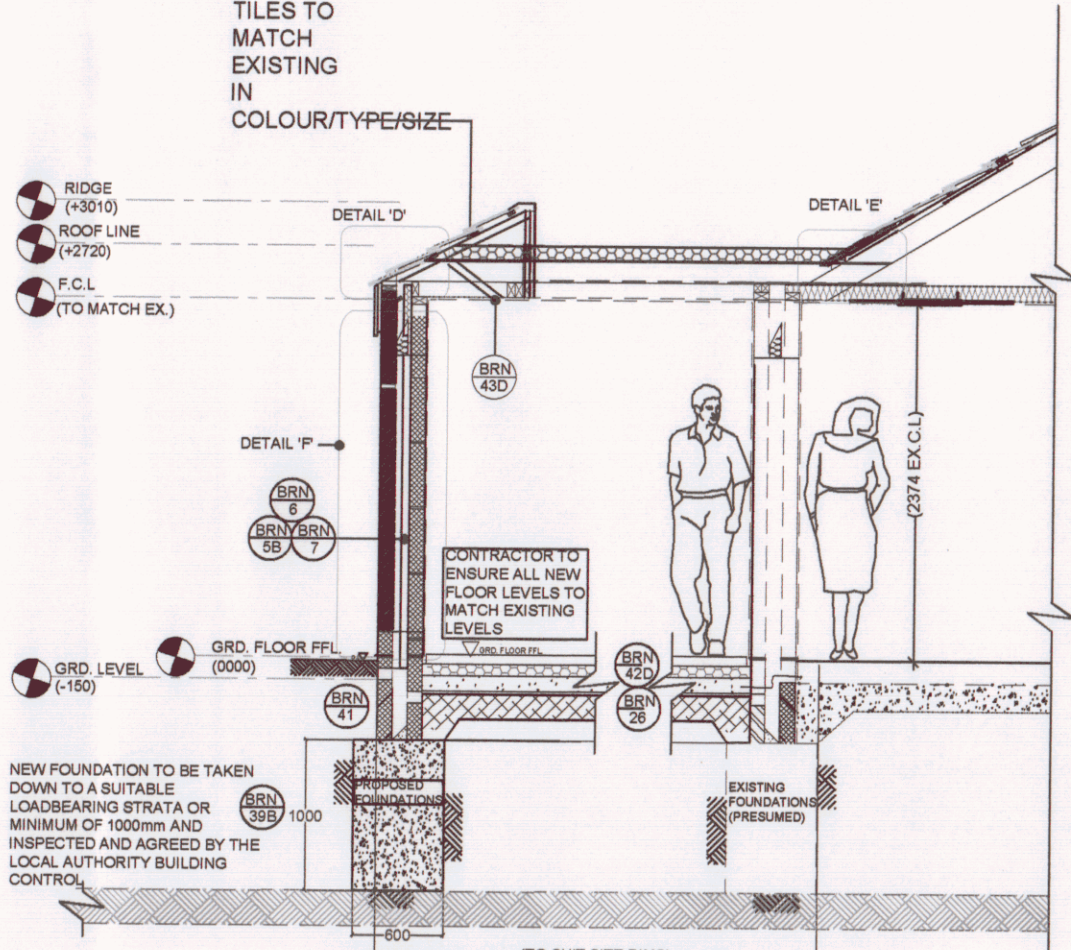

22 PROPOSED SECTION B-B
1:50

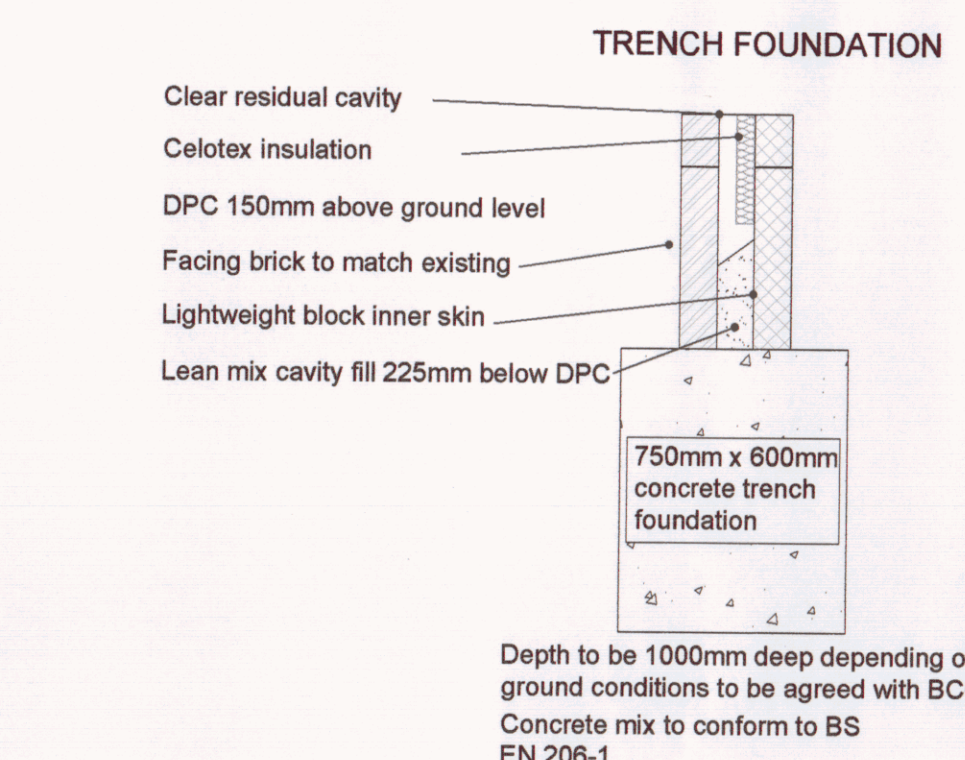

23 PROPOSED FOUNDATION DETAIL
1:20

NOTE:
DRAWING:DEWANE_01A TO BE USED IN CONJUNCTION WITH
ASSOCIATED BUILDING REGULATIONS NOTES DEWANE/BRI
DIRECTIONAL NORTH ARROW SHOWN ON BLOCK &
LOCATION DEWANE/BLP.

DETAILS AND DIMENSIONS OF ALL LEVELS OF PROPOSED
PLANS TO BE CHECKED ON SITE BY APPOINTED
CONTRACTOR PRIOR TO ANY
COMMENCEMENT/ORDERING OF MATERIALS OF WORK,
ANY QUERIES, VARIATIONS OR DISCREPANCIES
DIRECTED TO CLIENT - DM DESIGNS ACCEPTS NO
RESPONSIBILITY IN ANY PART ON DRAWINGS UNLESS
OTHERWISE AGREED PRIOR.

DM DESIGNS DENOTES ATTACHED BUILDING REGULATION NOTES
DENOTES ITEM No.

1:100
1:50
2m 0 2m 4m 6m 8m 10m
ISSUE:

MODIFICATIONS
TITLE
SINGLE STOREY REAR EXTENSION
FRONT PORCH CREATION
CUSTOMER
7 UNDERDOWN AVENUE,
WIDLEY, WATERLOOVILLE, PO7
5DH
HAVANT BOROUGH
COUNCIL
24 SEP 2021
RECEIVED

Drawing NO: 1 OF 1
SCALE: VARIES:
DATE: 15.09.2021
REVISION: A AO