

Architectural designers
Contact Number: 07293 370 774
Email: Joshua@bellvisionstudio.com

www.bellvisionstudio.com

Client:

Olly Pugsley - OP construction

- Notes:
- 1. ALL LEVELS AND DIMENSIONS TO BE CHECKED ON SITE.
 - 2. THIS DRAWING TO BE READ IN CONJUNCTION WITH SPECIFICATIONS & ALL OTHER CONSULTANTS DRAWINGS.
 - 3. ALL DIMENSIONS AND LEVELS ARE TO BE VERIFIED ON SITE BY THE CONTRACTOR BEFORE COMMENCING ANY WORK.

Project:

**Rear Extension
- 44 The Dale**

Title:
EXISTING ELEVATIONS

Scale:	1:100
Drawn By:	JB
Approved:	N/A
Date Drawn:	04/07/26
Revisions:	Rev A

A :: Existing Front Elevation
002 scale: 1:100




A :: Existing Rear Elevation
001 scale: 1:100



Conservatory shown in rear elevation to be demolished, the conservatory is made up of PVC and glass panels.

B :: Existing Side Elevation
002 1:100

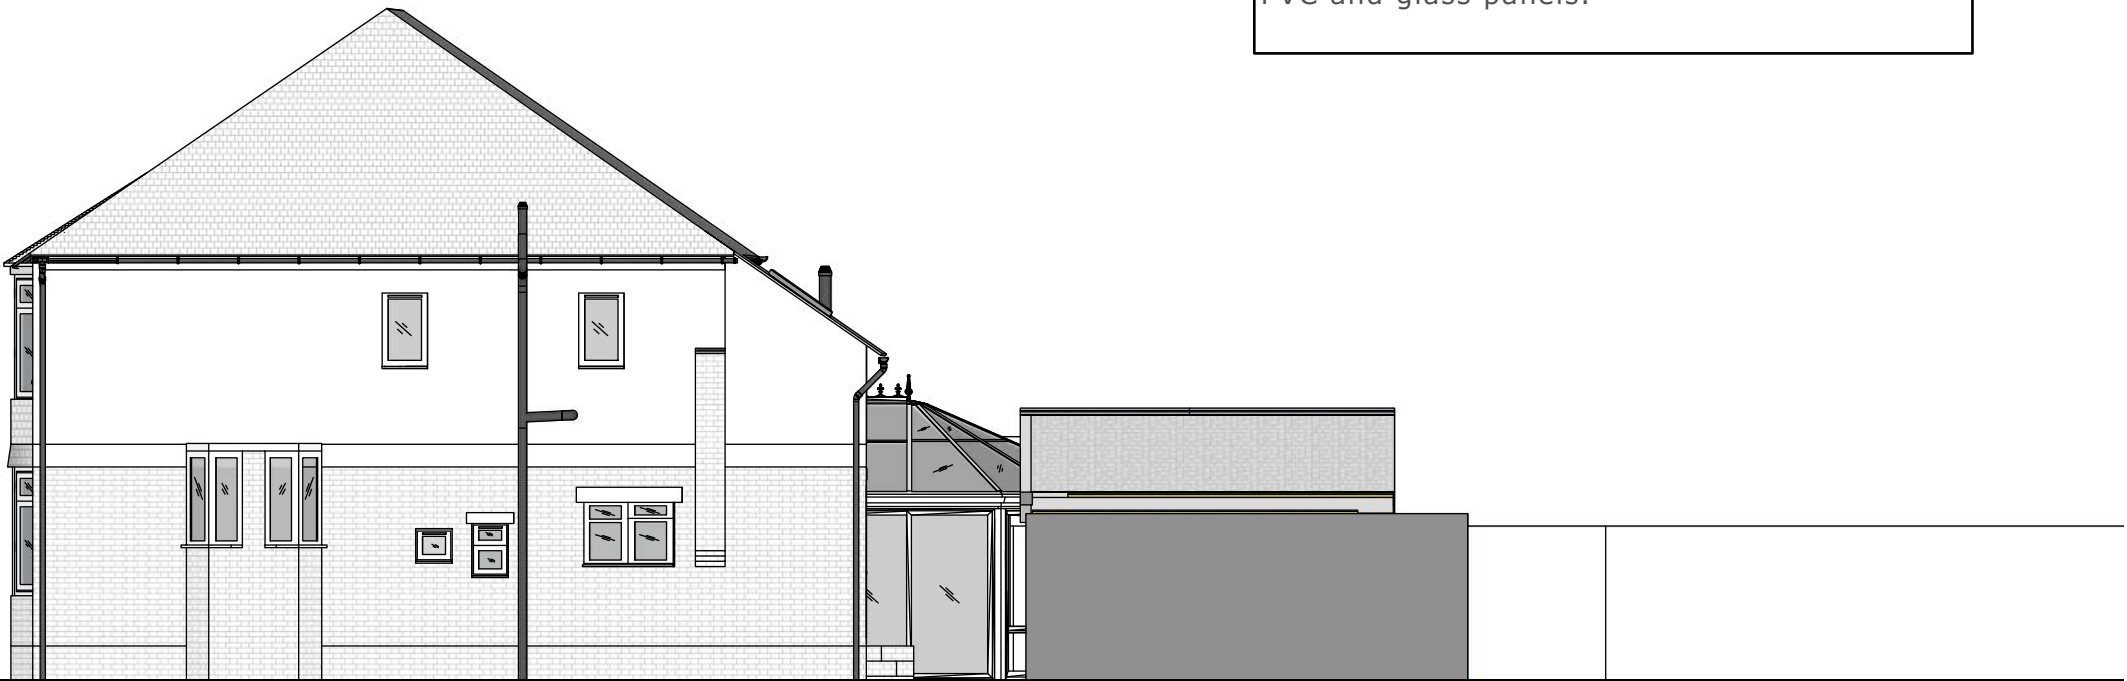

0m 1m 3m 5m