


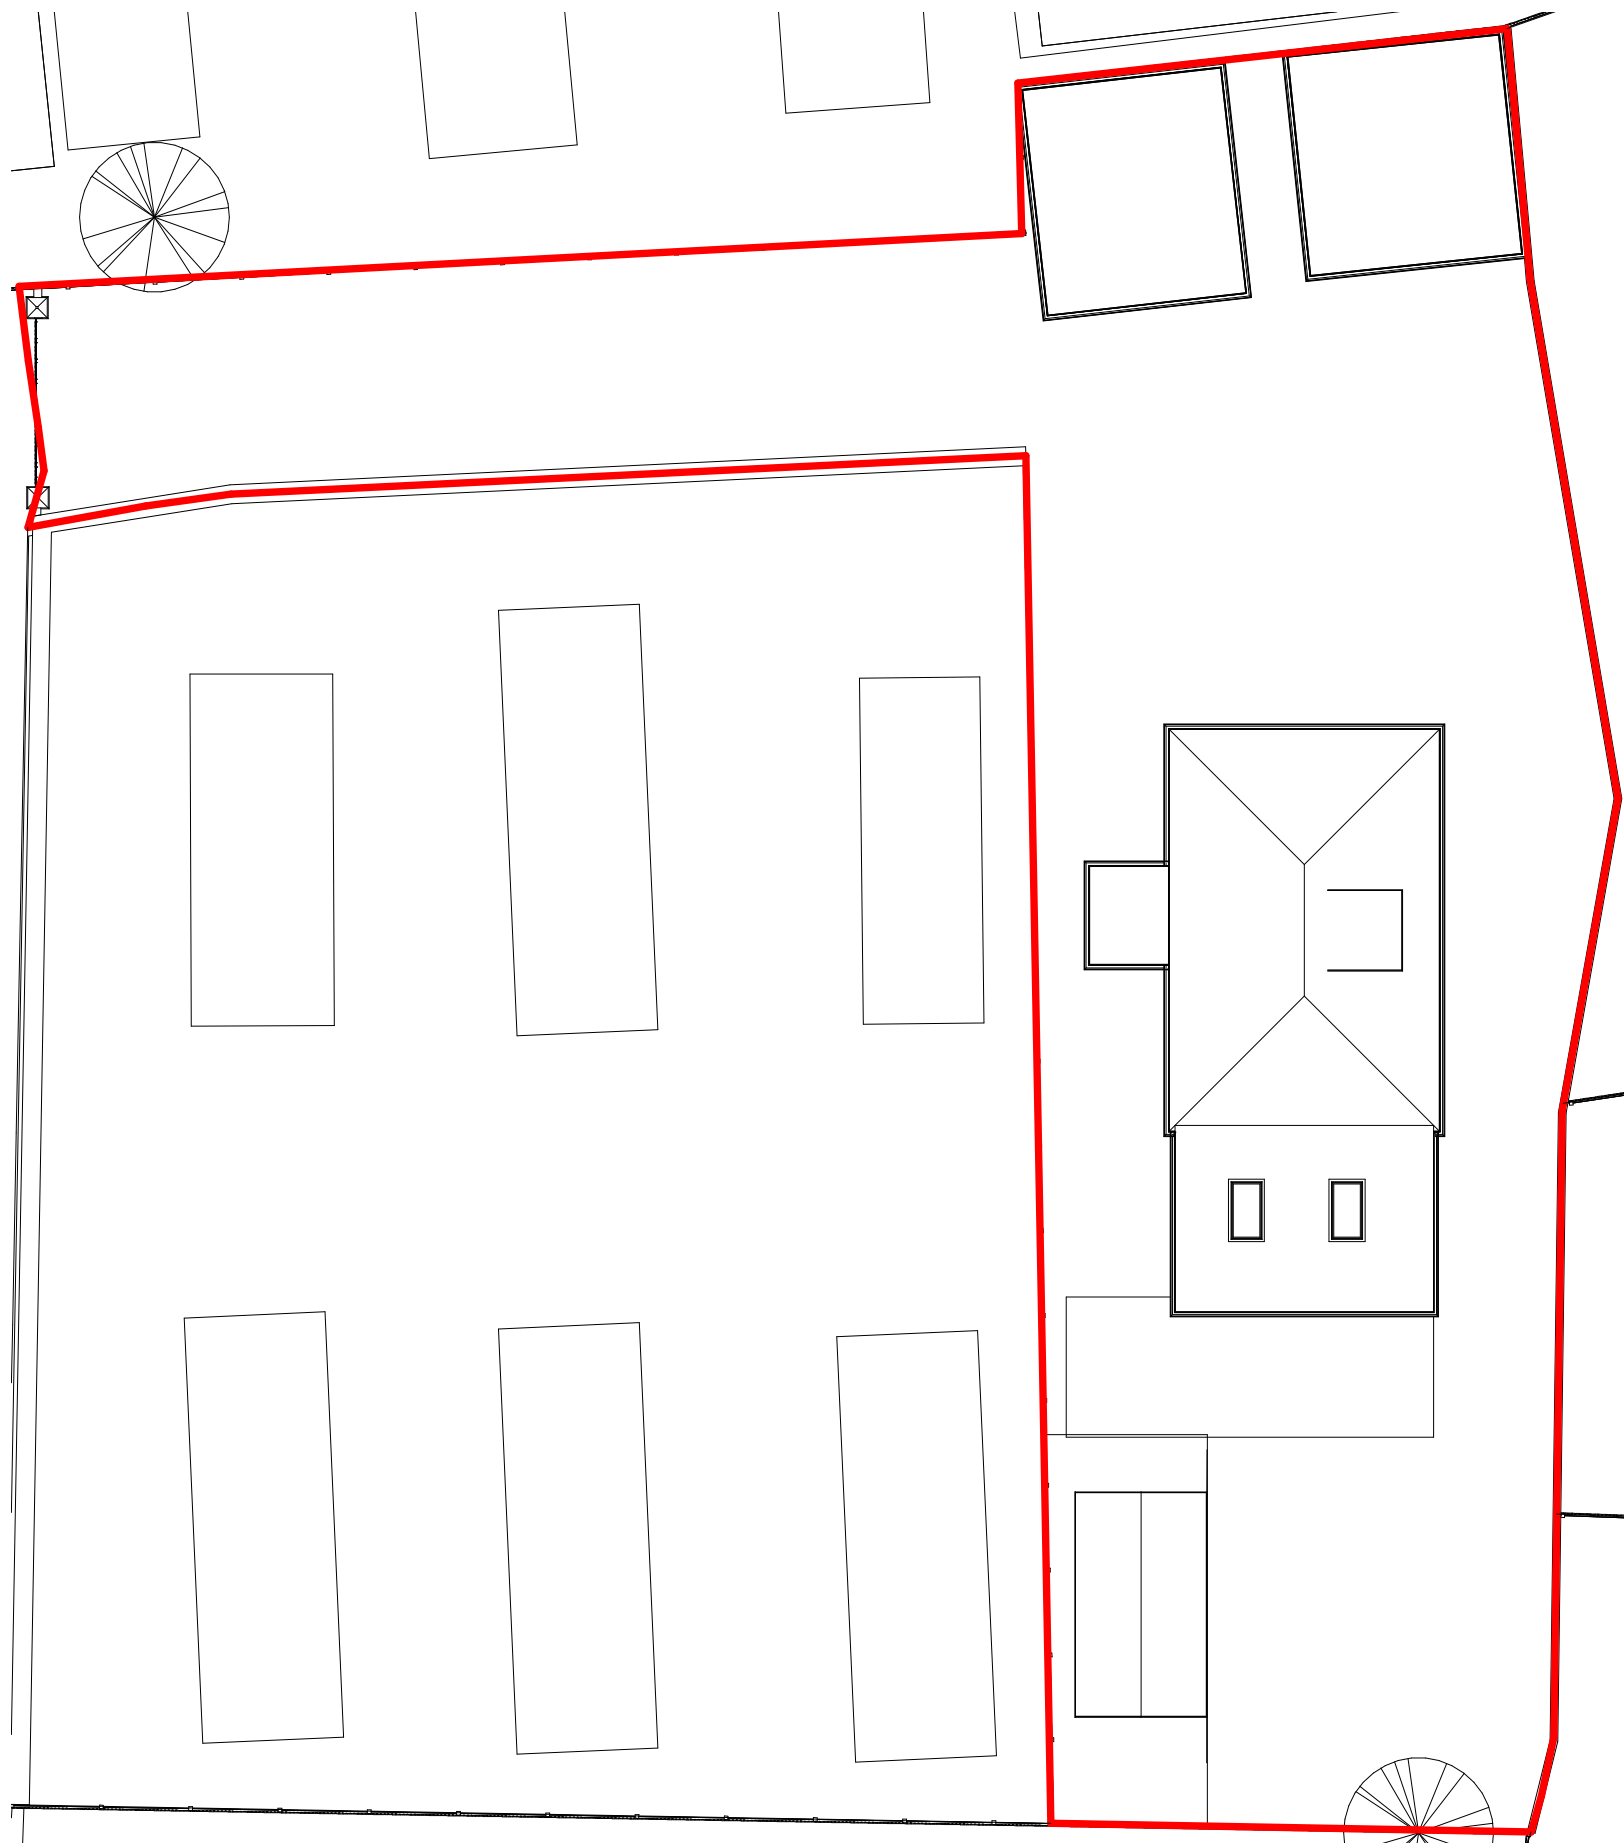




Levels
The construction area of the site is level and changes to the main structure are limited hence no level survey has been provided

Flood Risk
This site does fall in a flood risk area hence a flood risk assessment has been provided


Tree Survey
This proposal has no impact on trees

Parking Provision
in excess of 4 parking spaces and no increased occupancy is proposed

Boundary Treatment
The boundaries are defined by timber panel fences and hedges

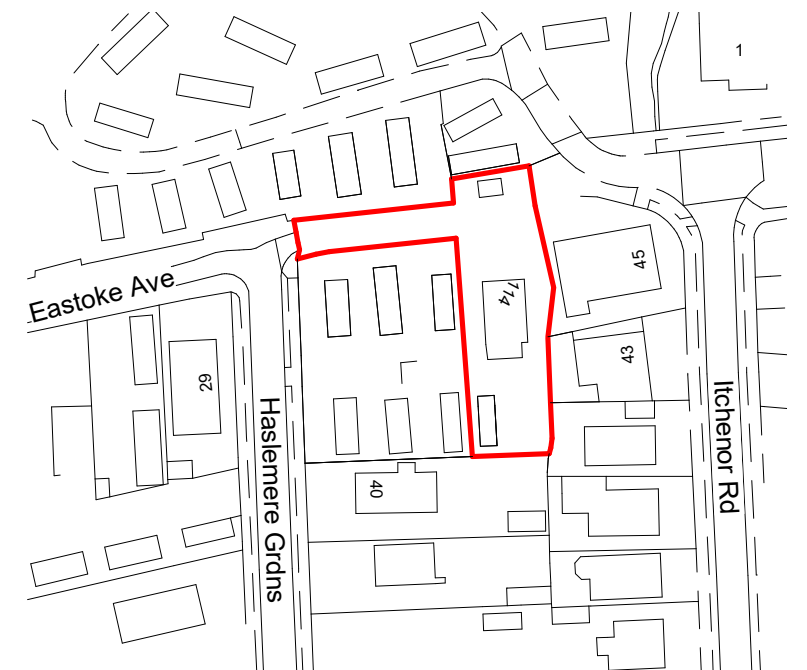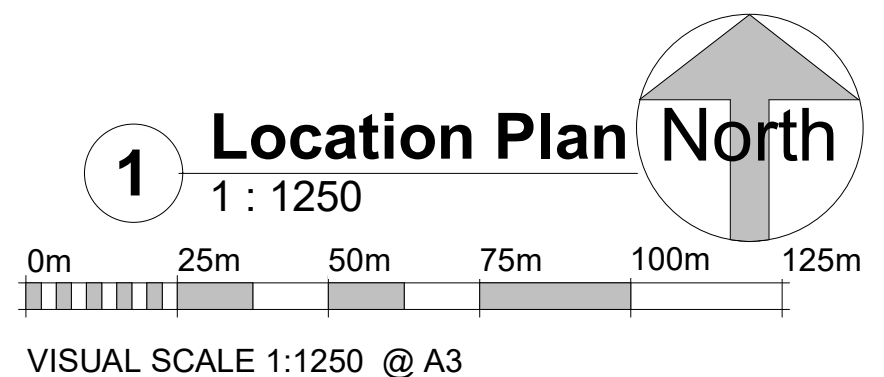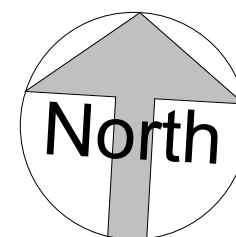

2 Main Site Plan
1 : 200

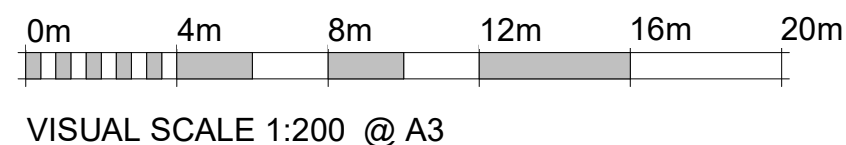

IJ Murray Associates Ltd
www.ijma.co.uk



I J Murray Associates Ltd
200 Seafrost
Hayling Island
Hampshire
PO11 9HR
Phone 07779 246915
e-mail ian@ijma.co.uk

These drawings are for planning and, if specified, building regulation purposes only and are not for construction. All dimensions should be checked on site before work commences

These drawings are the property of IJ Murray Associates Ltd and should not be reproduced or used in any way without the permission of a Director of IJ Murray Associates Ltd

Mr & Mrs Millar
114 Eastoke ave HI
Proposed V1

Site and Location Plan

Project number	Project Number	A111	
Date	Issue Date		
Drawn by	Author		
Paper size	A3 (Print 100% no borders)	Scale	As indicated