

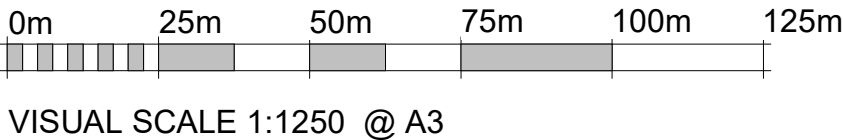




This map was purchased from
emapsite.com and is subject
to the following © Crown copyright and
database rights
Ordnance Survey 0100031673

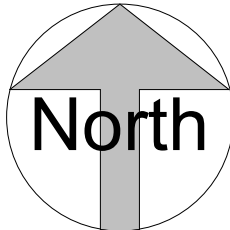

1 Location Plan
1 : 1250

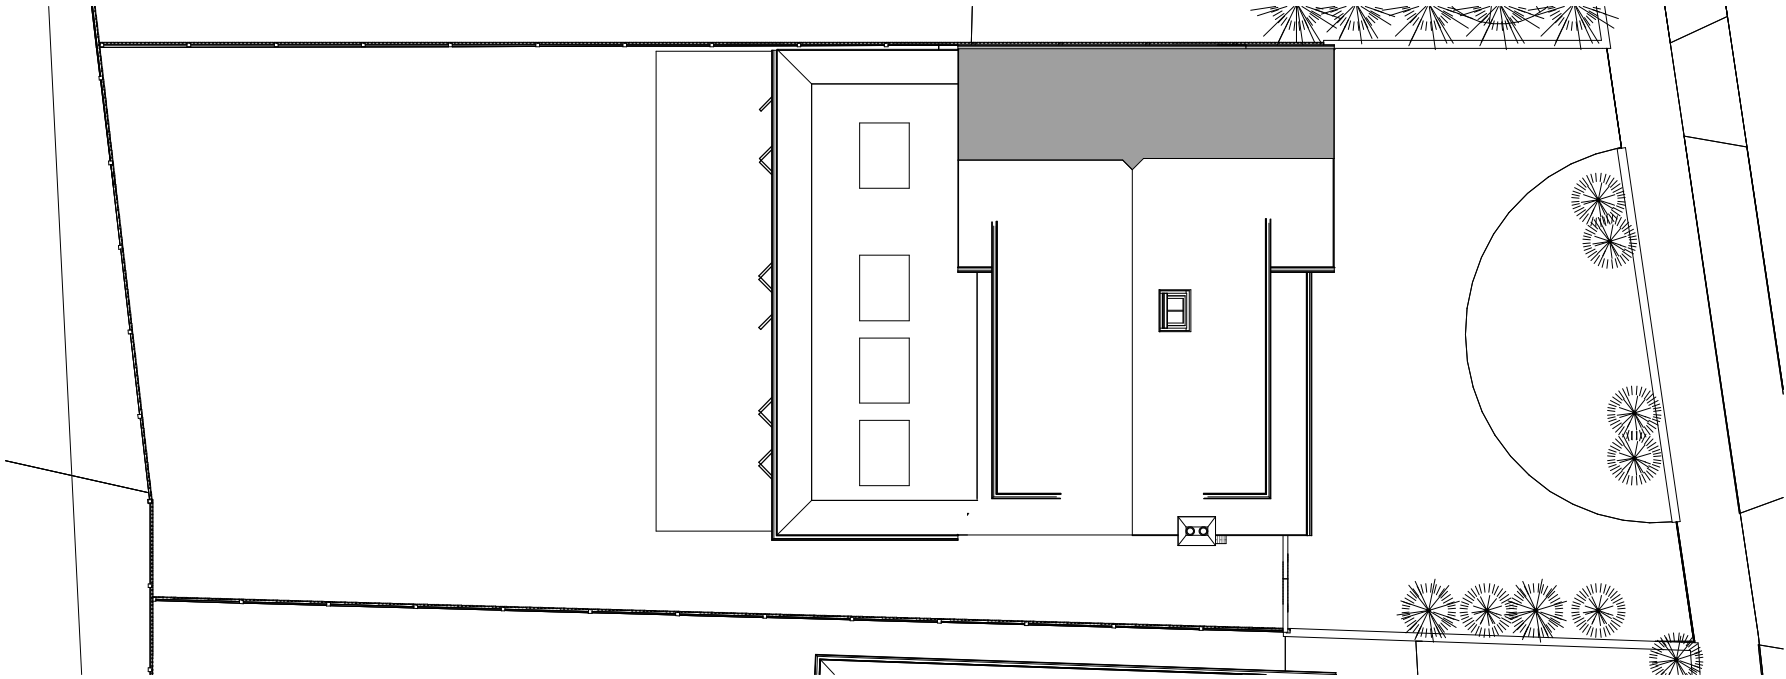

2 Site / Roof Plan
1 : 200

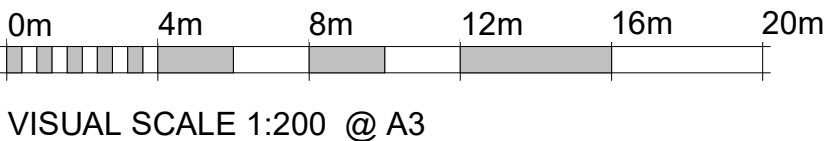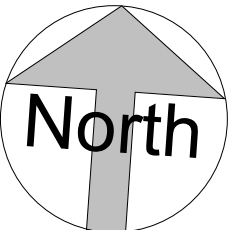


Levels
Site is level hence no level survey has been provided

Flood Risk
This site does not fall in a flood risk area

Tree Survey
This proposal has no impact on trees

Parking Provision
This site will retain three parking spaces

Boundary Treatment
The boundaries are made up of 1.8m timber panel fences 1m brick walls
and hedging to various heights (no changes proposed)

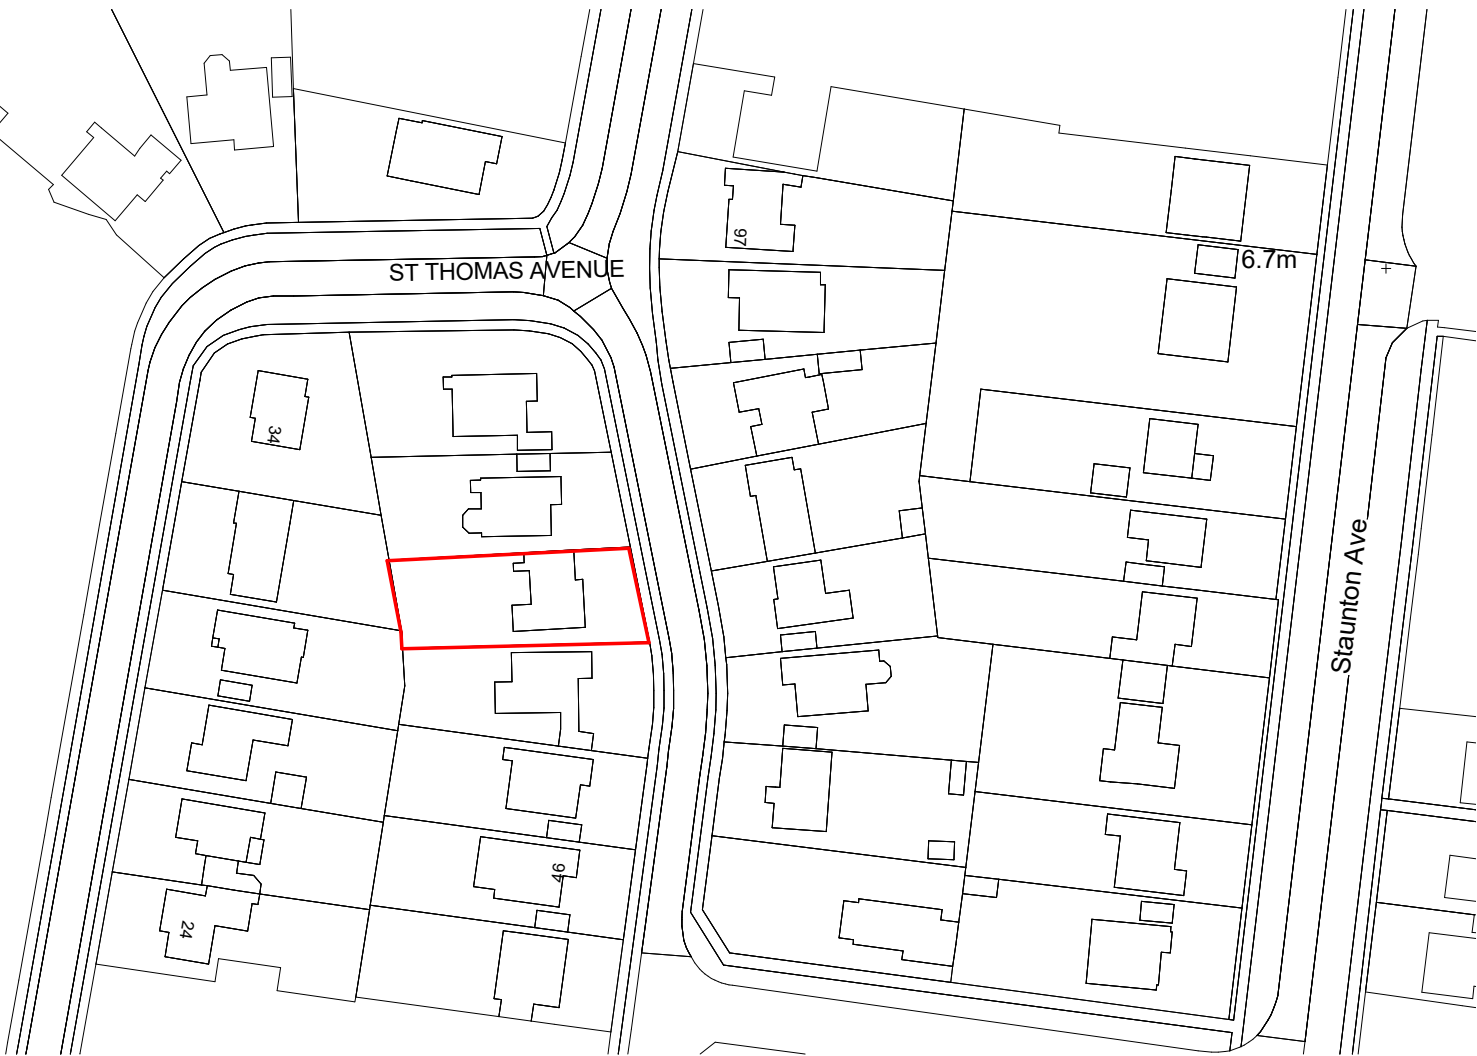

**IJ Murray
Associates Ltd**

www.ijma.co.uk



I J Murray Associates
Ltd
200 Seafront
Hayling Island
Hampshire
PO11 9HR
Phone 07779 246915
e-mail ian@ijma.co.uk

These drawings are the
property of IJ Murray
Associates Ltd and should
not be reproduced or used
in any way without the
permission of a Director of
IJ Murray Associates Ltd

These drawings are for planning and building regulation
purposes only and are not for construction. All dimensions
should be checked on site before work commences

Cara Haywood
40 St Thomas Ave HI
Proposed V16

Site and location plans

Project number	Project Number	A111	
Date	Issue Date		
Drawn by	Author		
Paper size	Checker	Scale	As indicated