


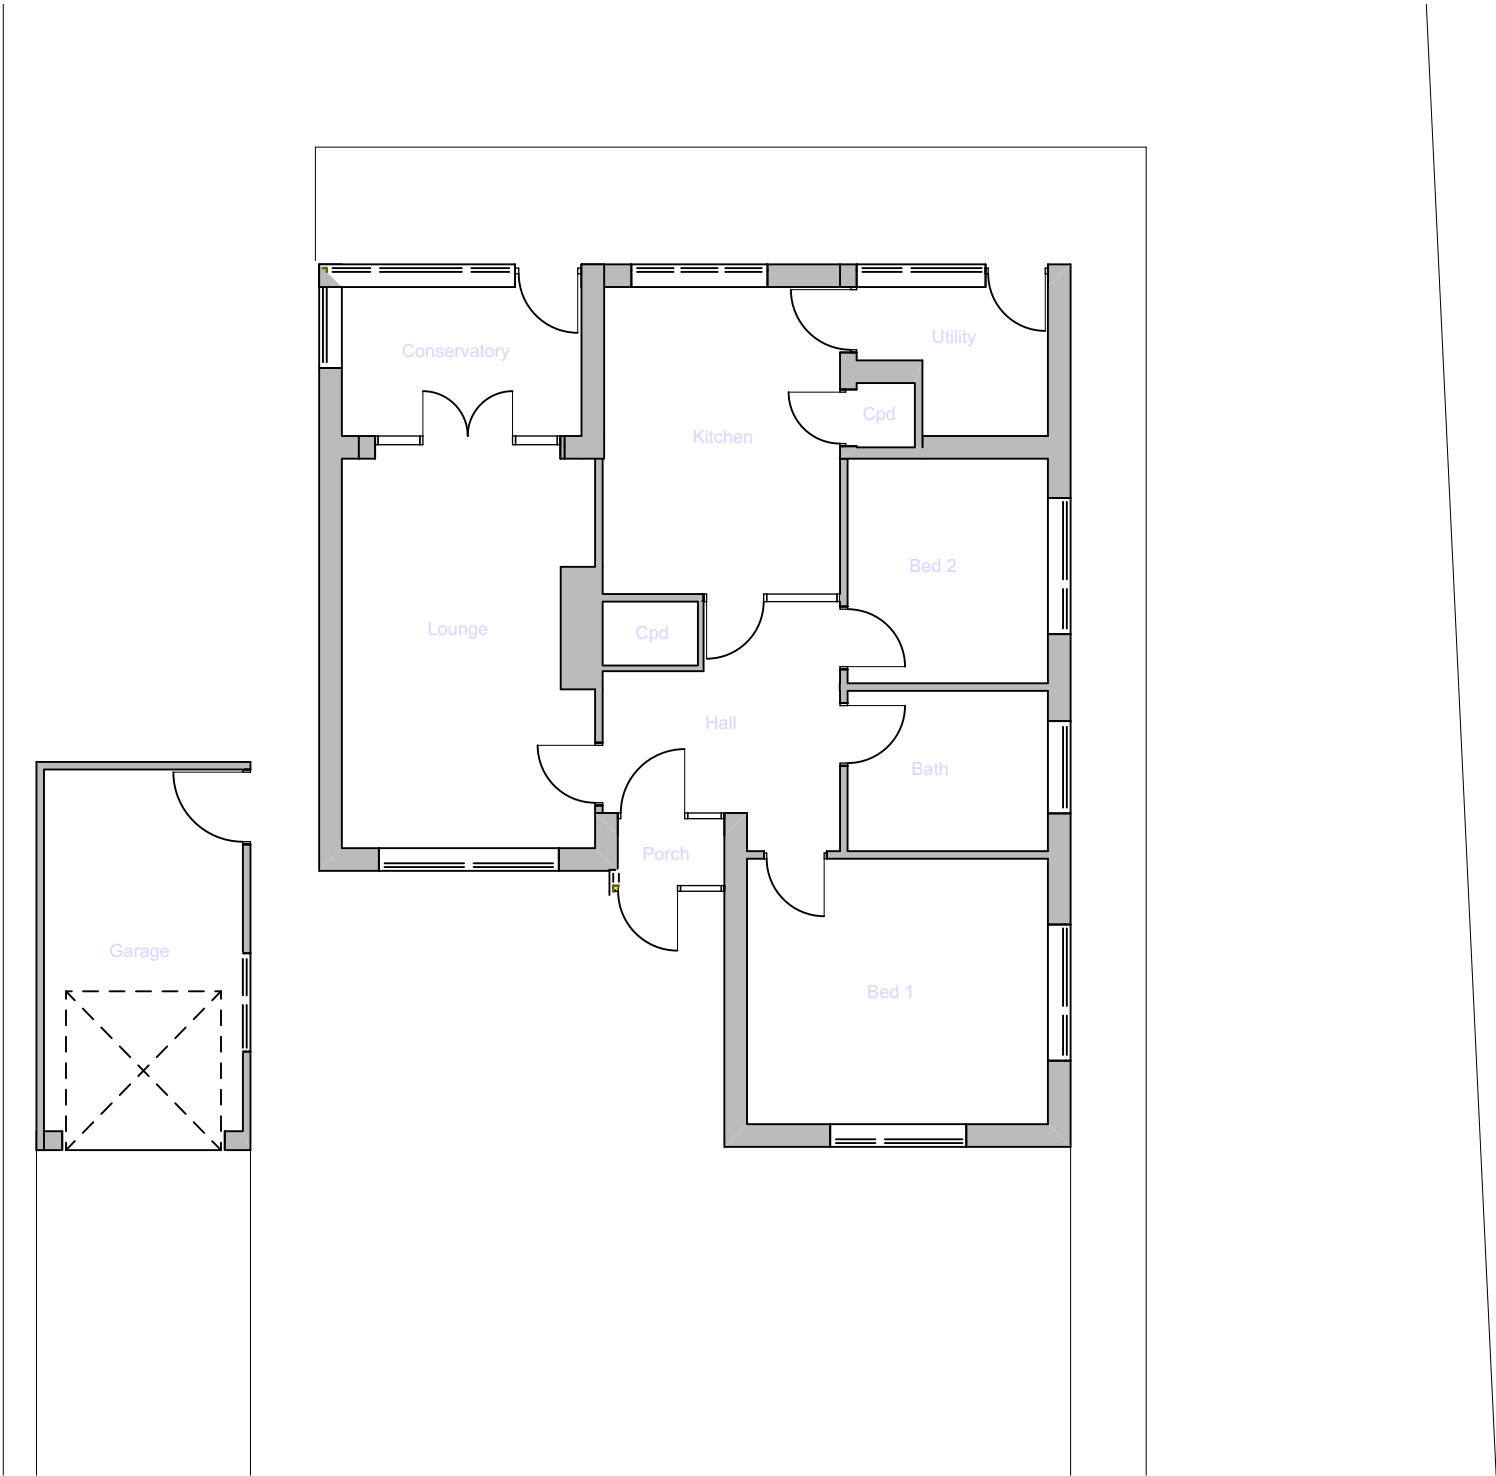

Existing Ground Floor Plan

1:100



N



0 1 2 3 4 5

revisions & notes:

ReviD	ChID	Change Name	Date
A	Ch-01	Planning Application	17/09/2026

Drawing:

Drawing name: Existing Ground Floor Plan

Date: September 2026

Scale: 1:100 @A3

Drawn: JS

Project:

Project name: Permitted Development Works

Site address: 33 St Peters Avenue Hayling Island

Client: Paula and Roy Nottage

Project status: PLANNING



61 South Street, Havant, Hampshire PO9 1BZ
t: 023 9248 2494 f: 023 9248 1152
e: design@pwp-architects.com w: www.pwp-architects.com

Project No. **4256** drawing No. **1200** rev **A**

Note: All dimensions to be checked on site by the contractor before fabrication and erection. Figured dimensions to be taken in preference to scaled dimensions. This drawing is the copyright of the architects and must not be reproduced or used without their express consent, except for the purposes of a planning application. Electronic issue of this drawing to be confirmed by paper hard copy only.