




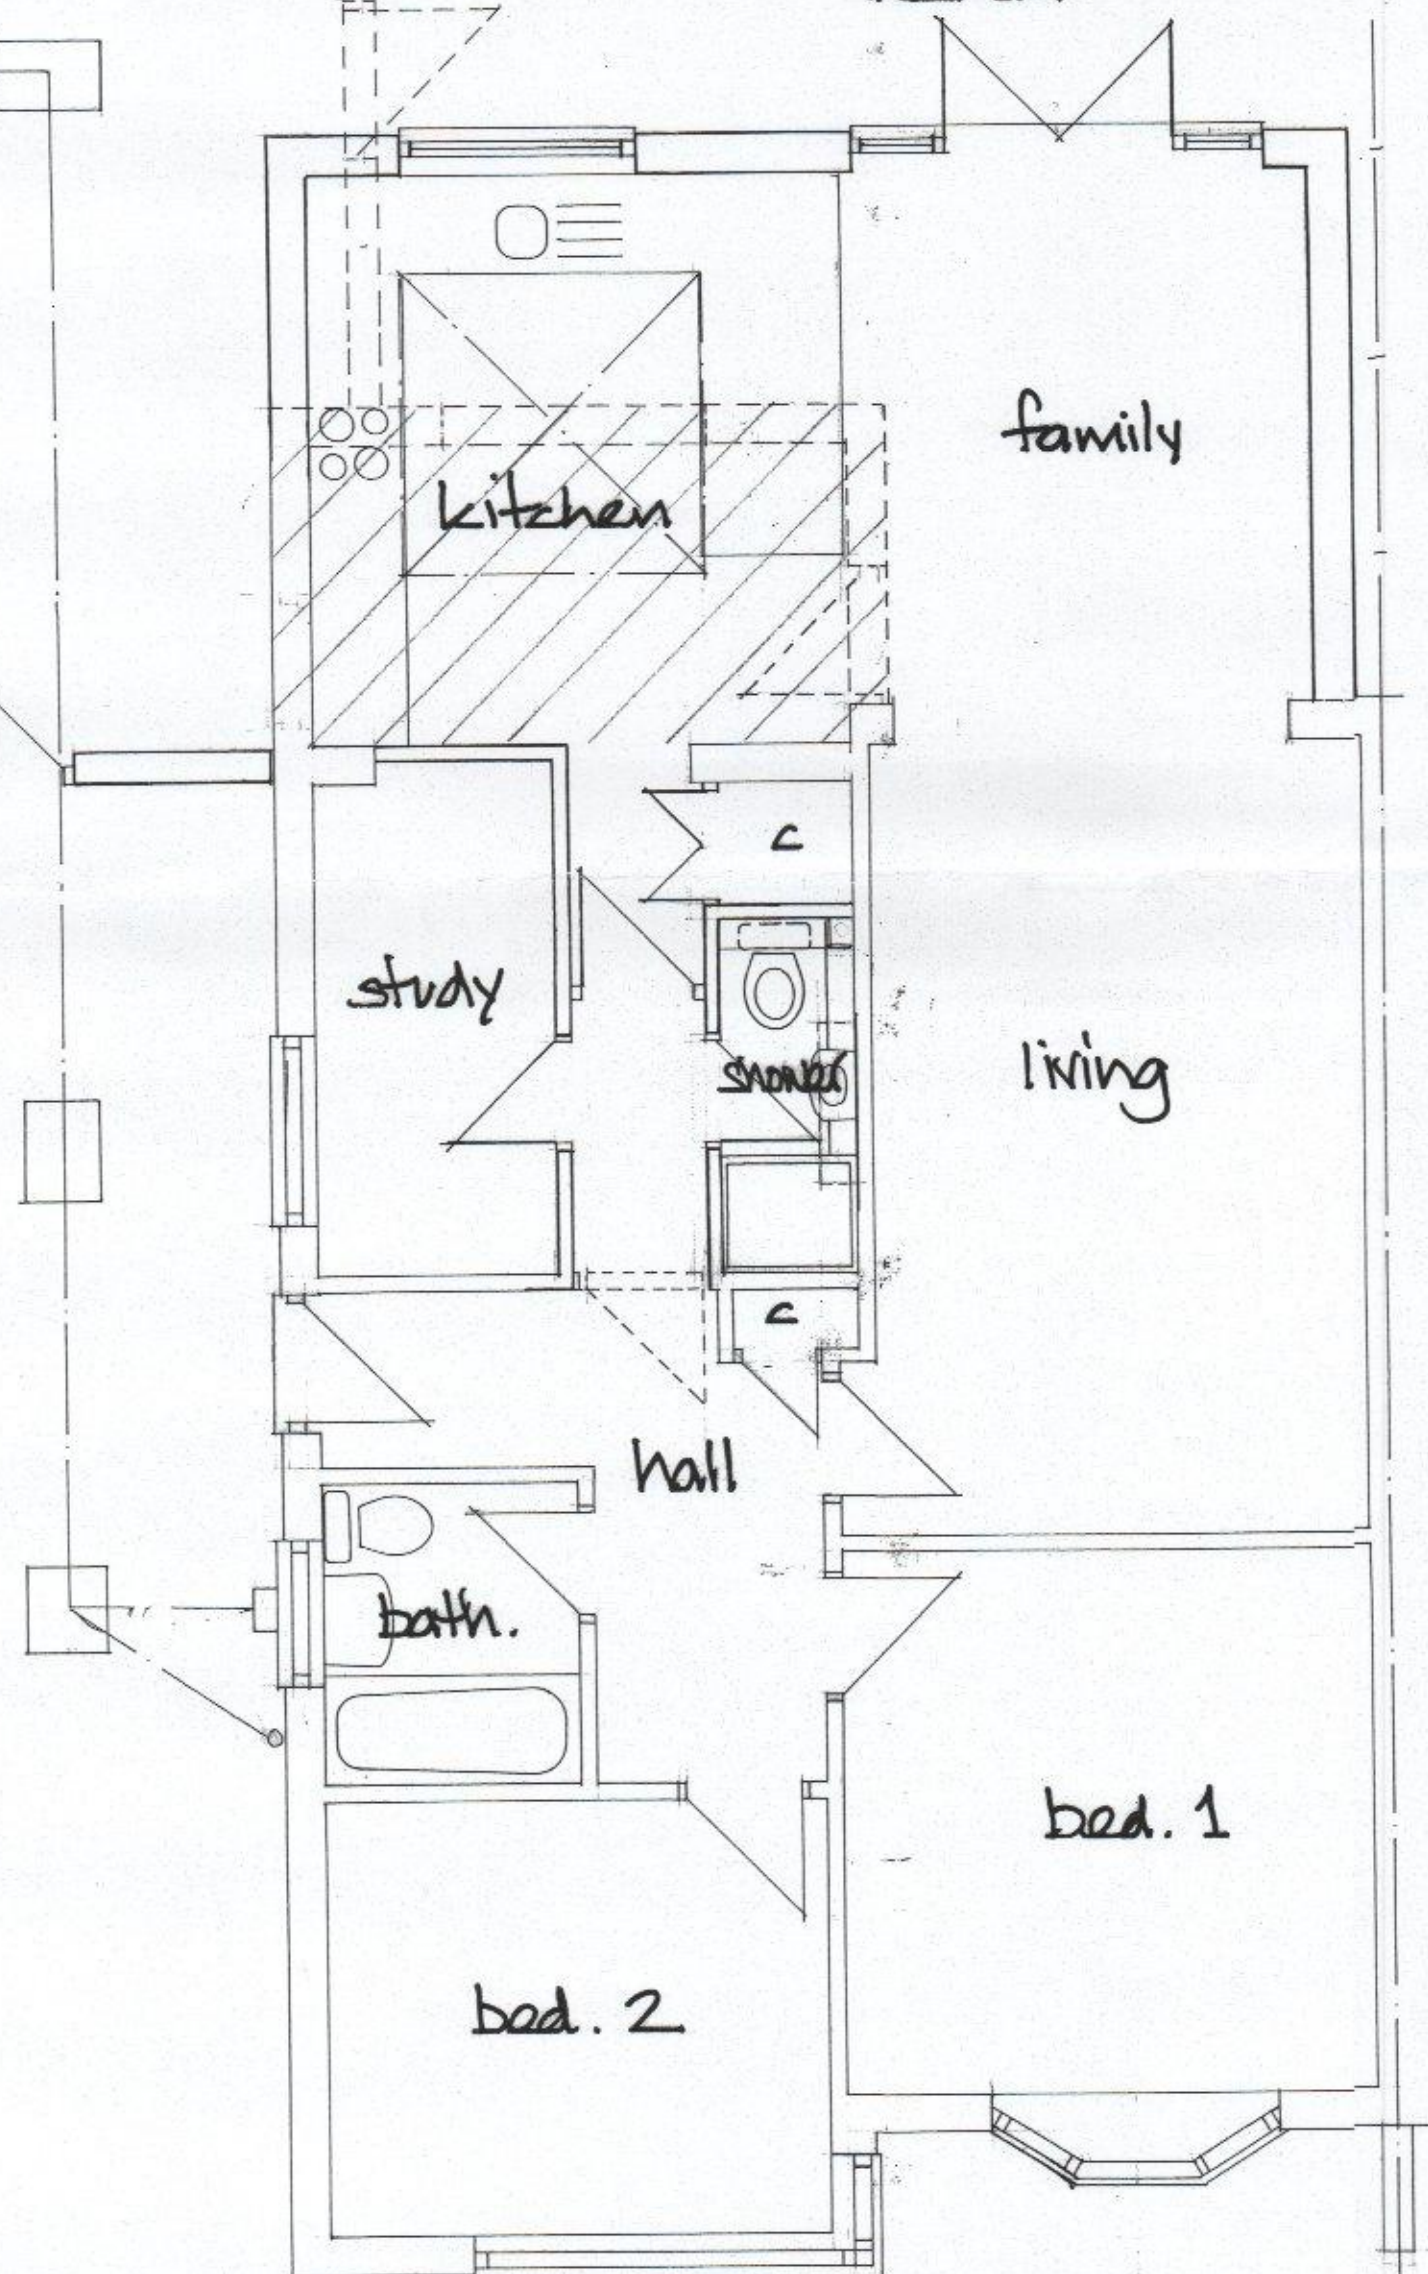

GROUND FLOOR

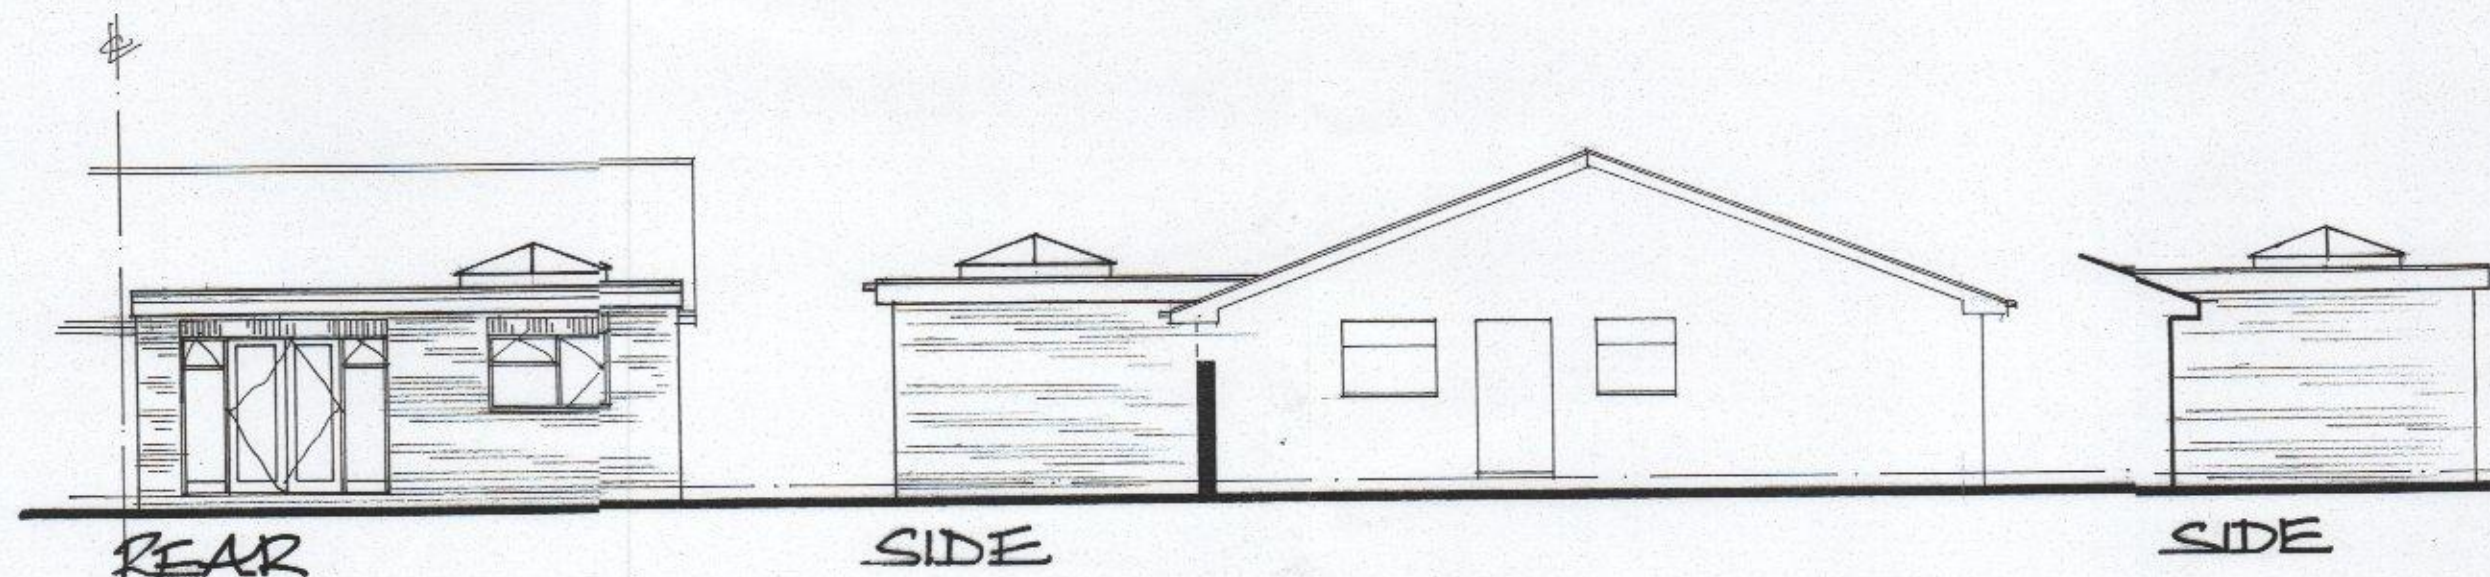

SITE PLAN
Scale 1:500

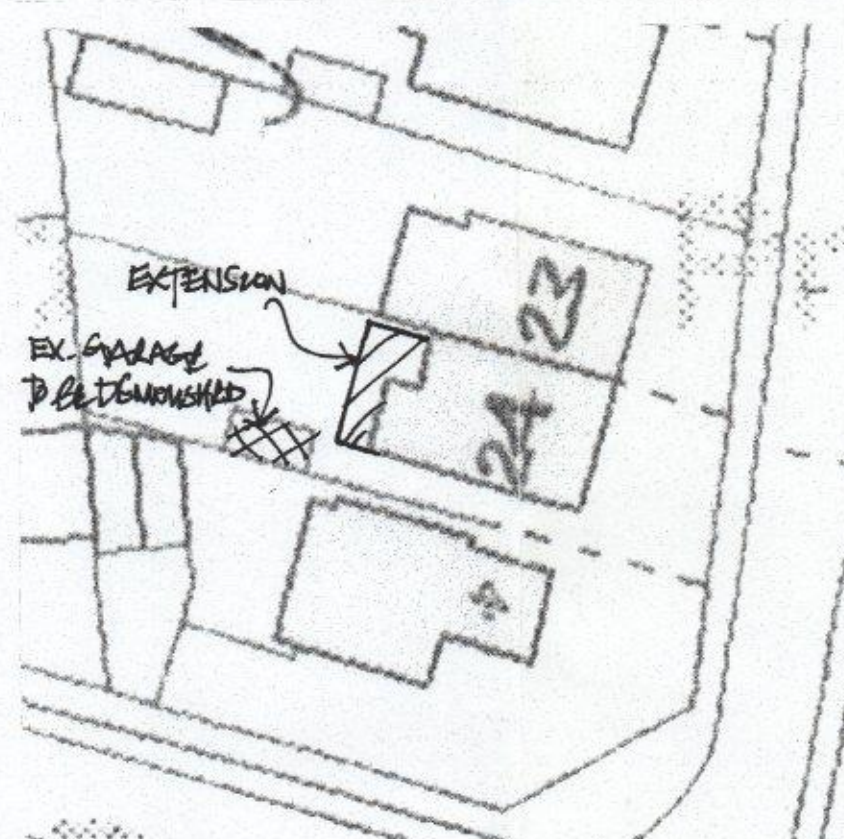

LOCATION PLAN
Scale 1:1250
DC LIC NO 100046326

NAVANT BOROUGH
COUNCIL

30 AUG 2016

RECEIVED

DEREK TREAGUS ASSOCIATES
ARCHITECTURAL SERVICES

No3-The Townhouse, 20 Nelson Road, Southsea,
Hampshire PO5 2AS
Tel: 07956 624094
Email: derek.treagus@ntlworld.com

Project REAR EXTENSION TO
24 HA'PENNY DELL,
WATERLOOVILLE, HAMPSHIRE

Client Mrs L Loader

Subject Planning Drawing

Date: July 2016 Scale: 1:50, 1:100 @ A1

Rev: Drg. No. 16/527/01

- Copyright reserved.
- All dimensions are to be site confirmed and should not be scaled unless for Planning purposes.
- Verify all queries with the office.