

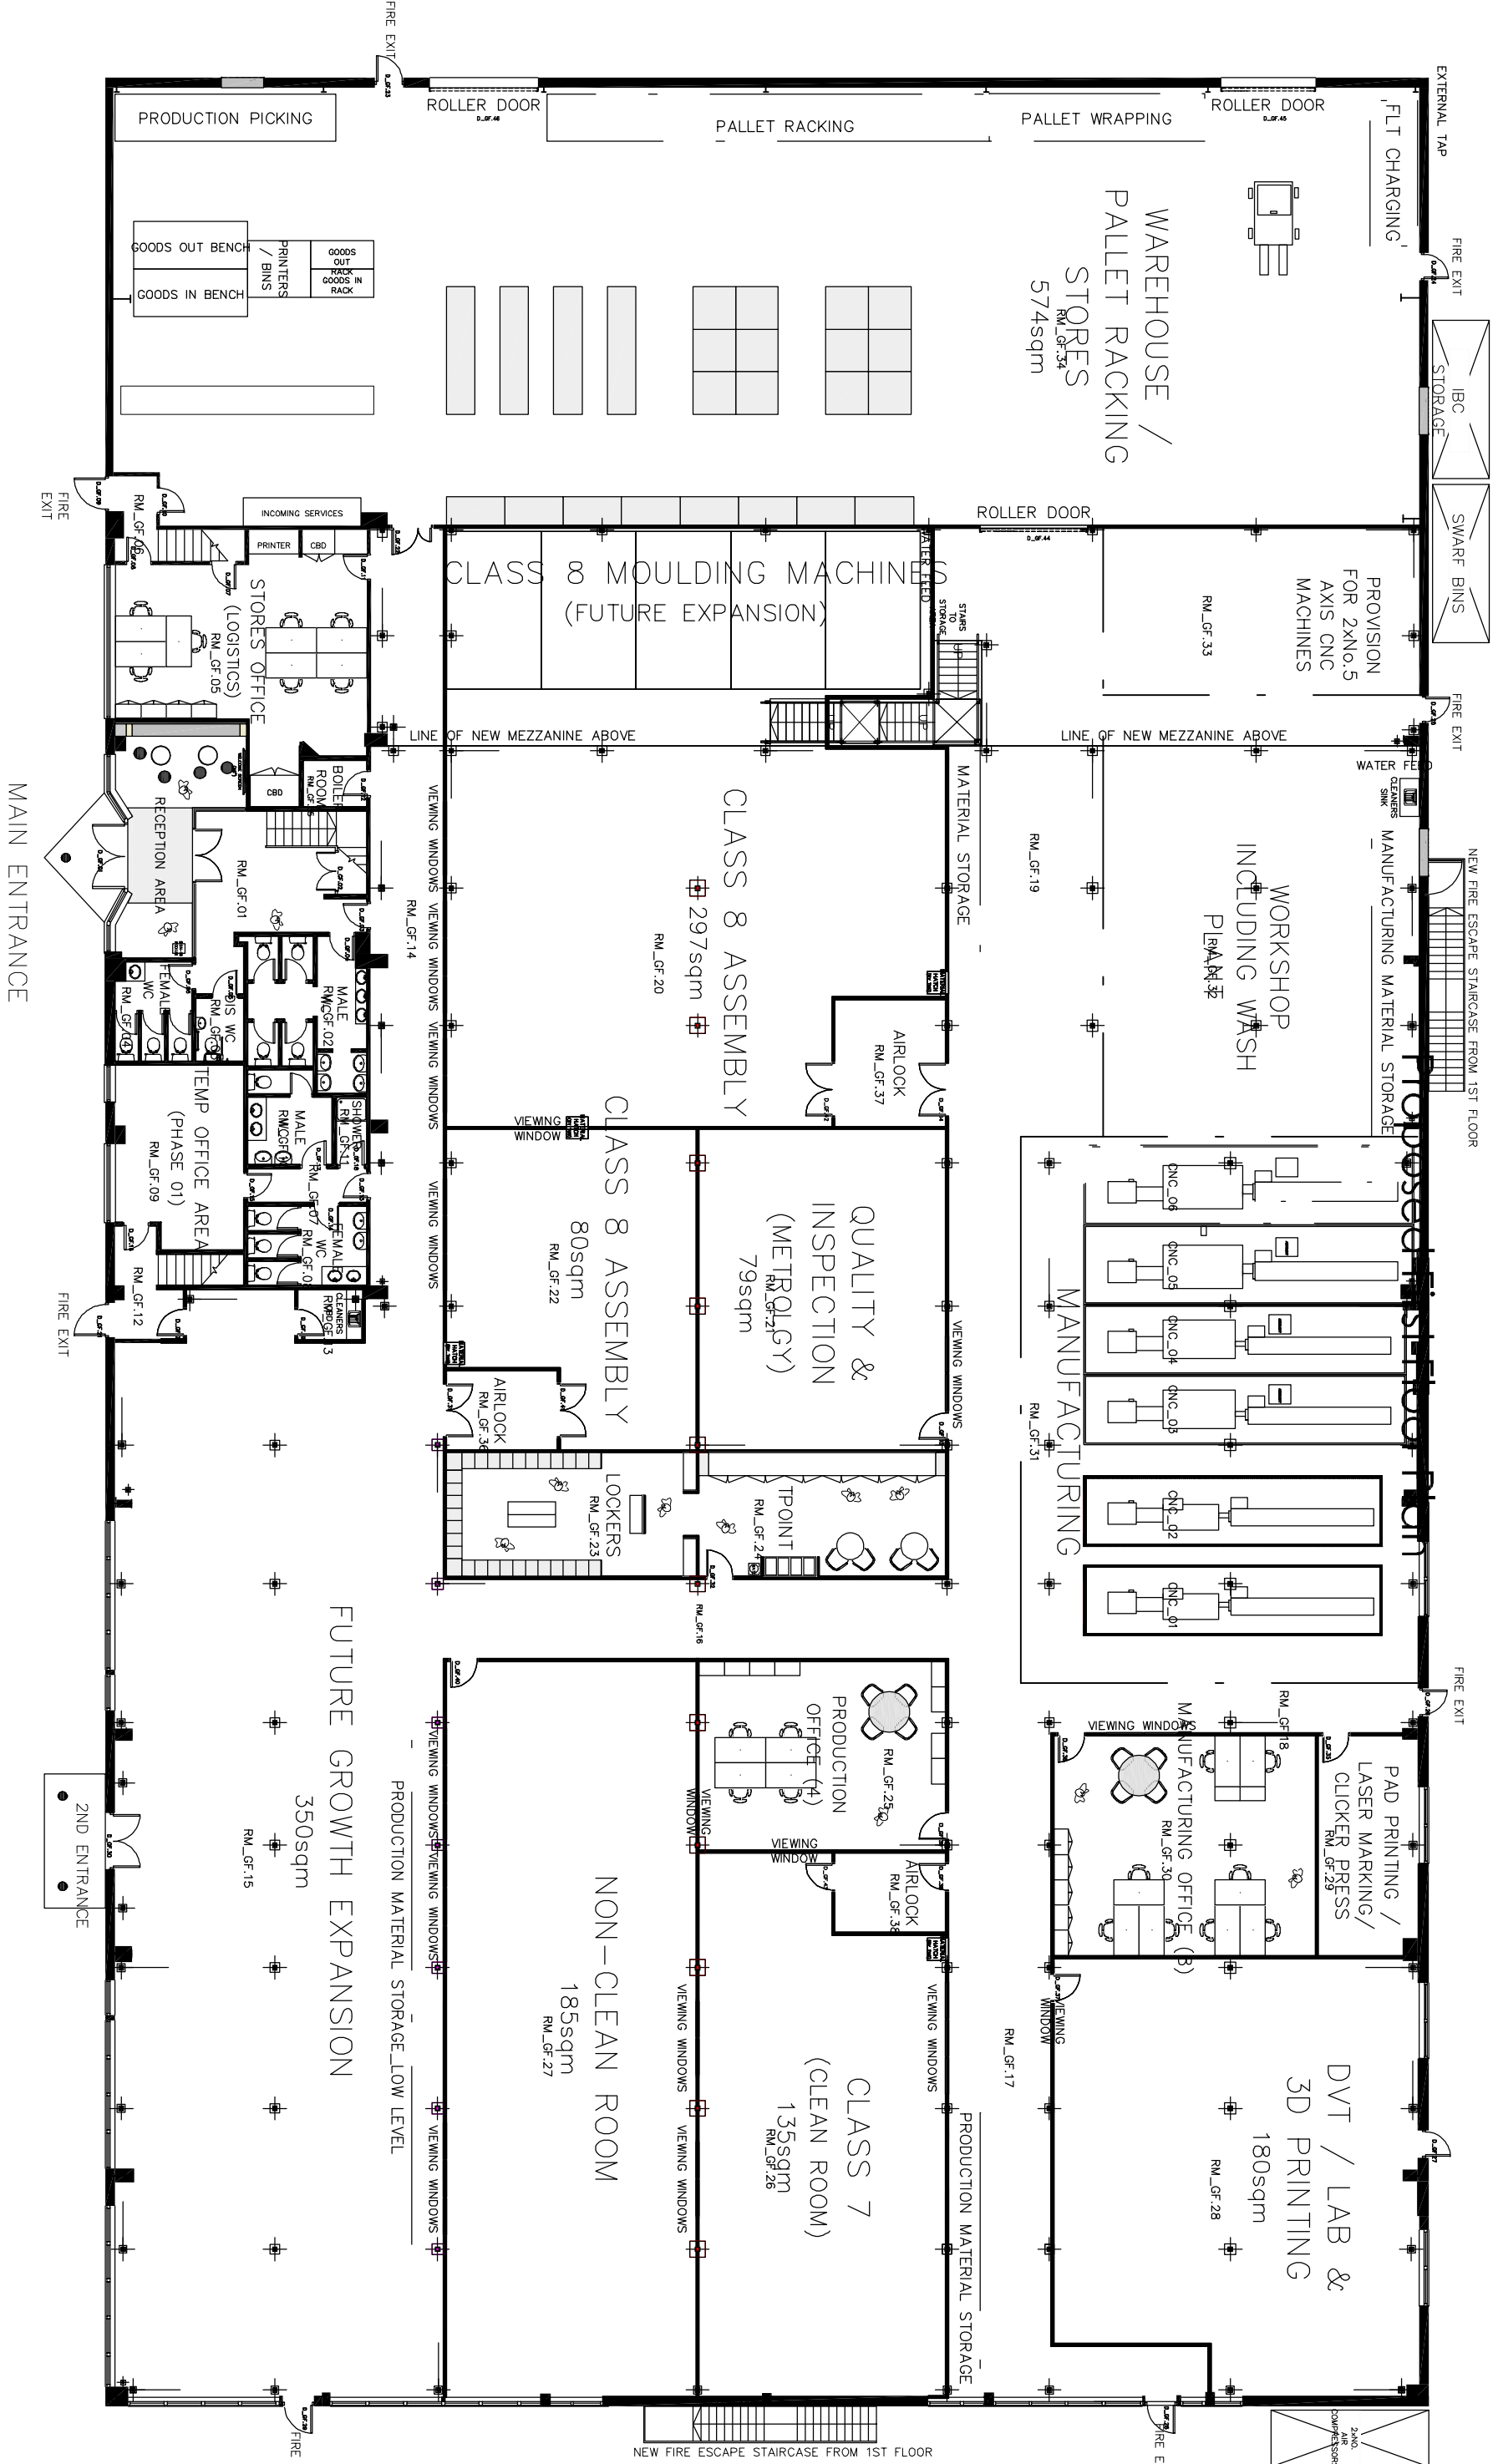


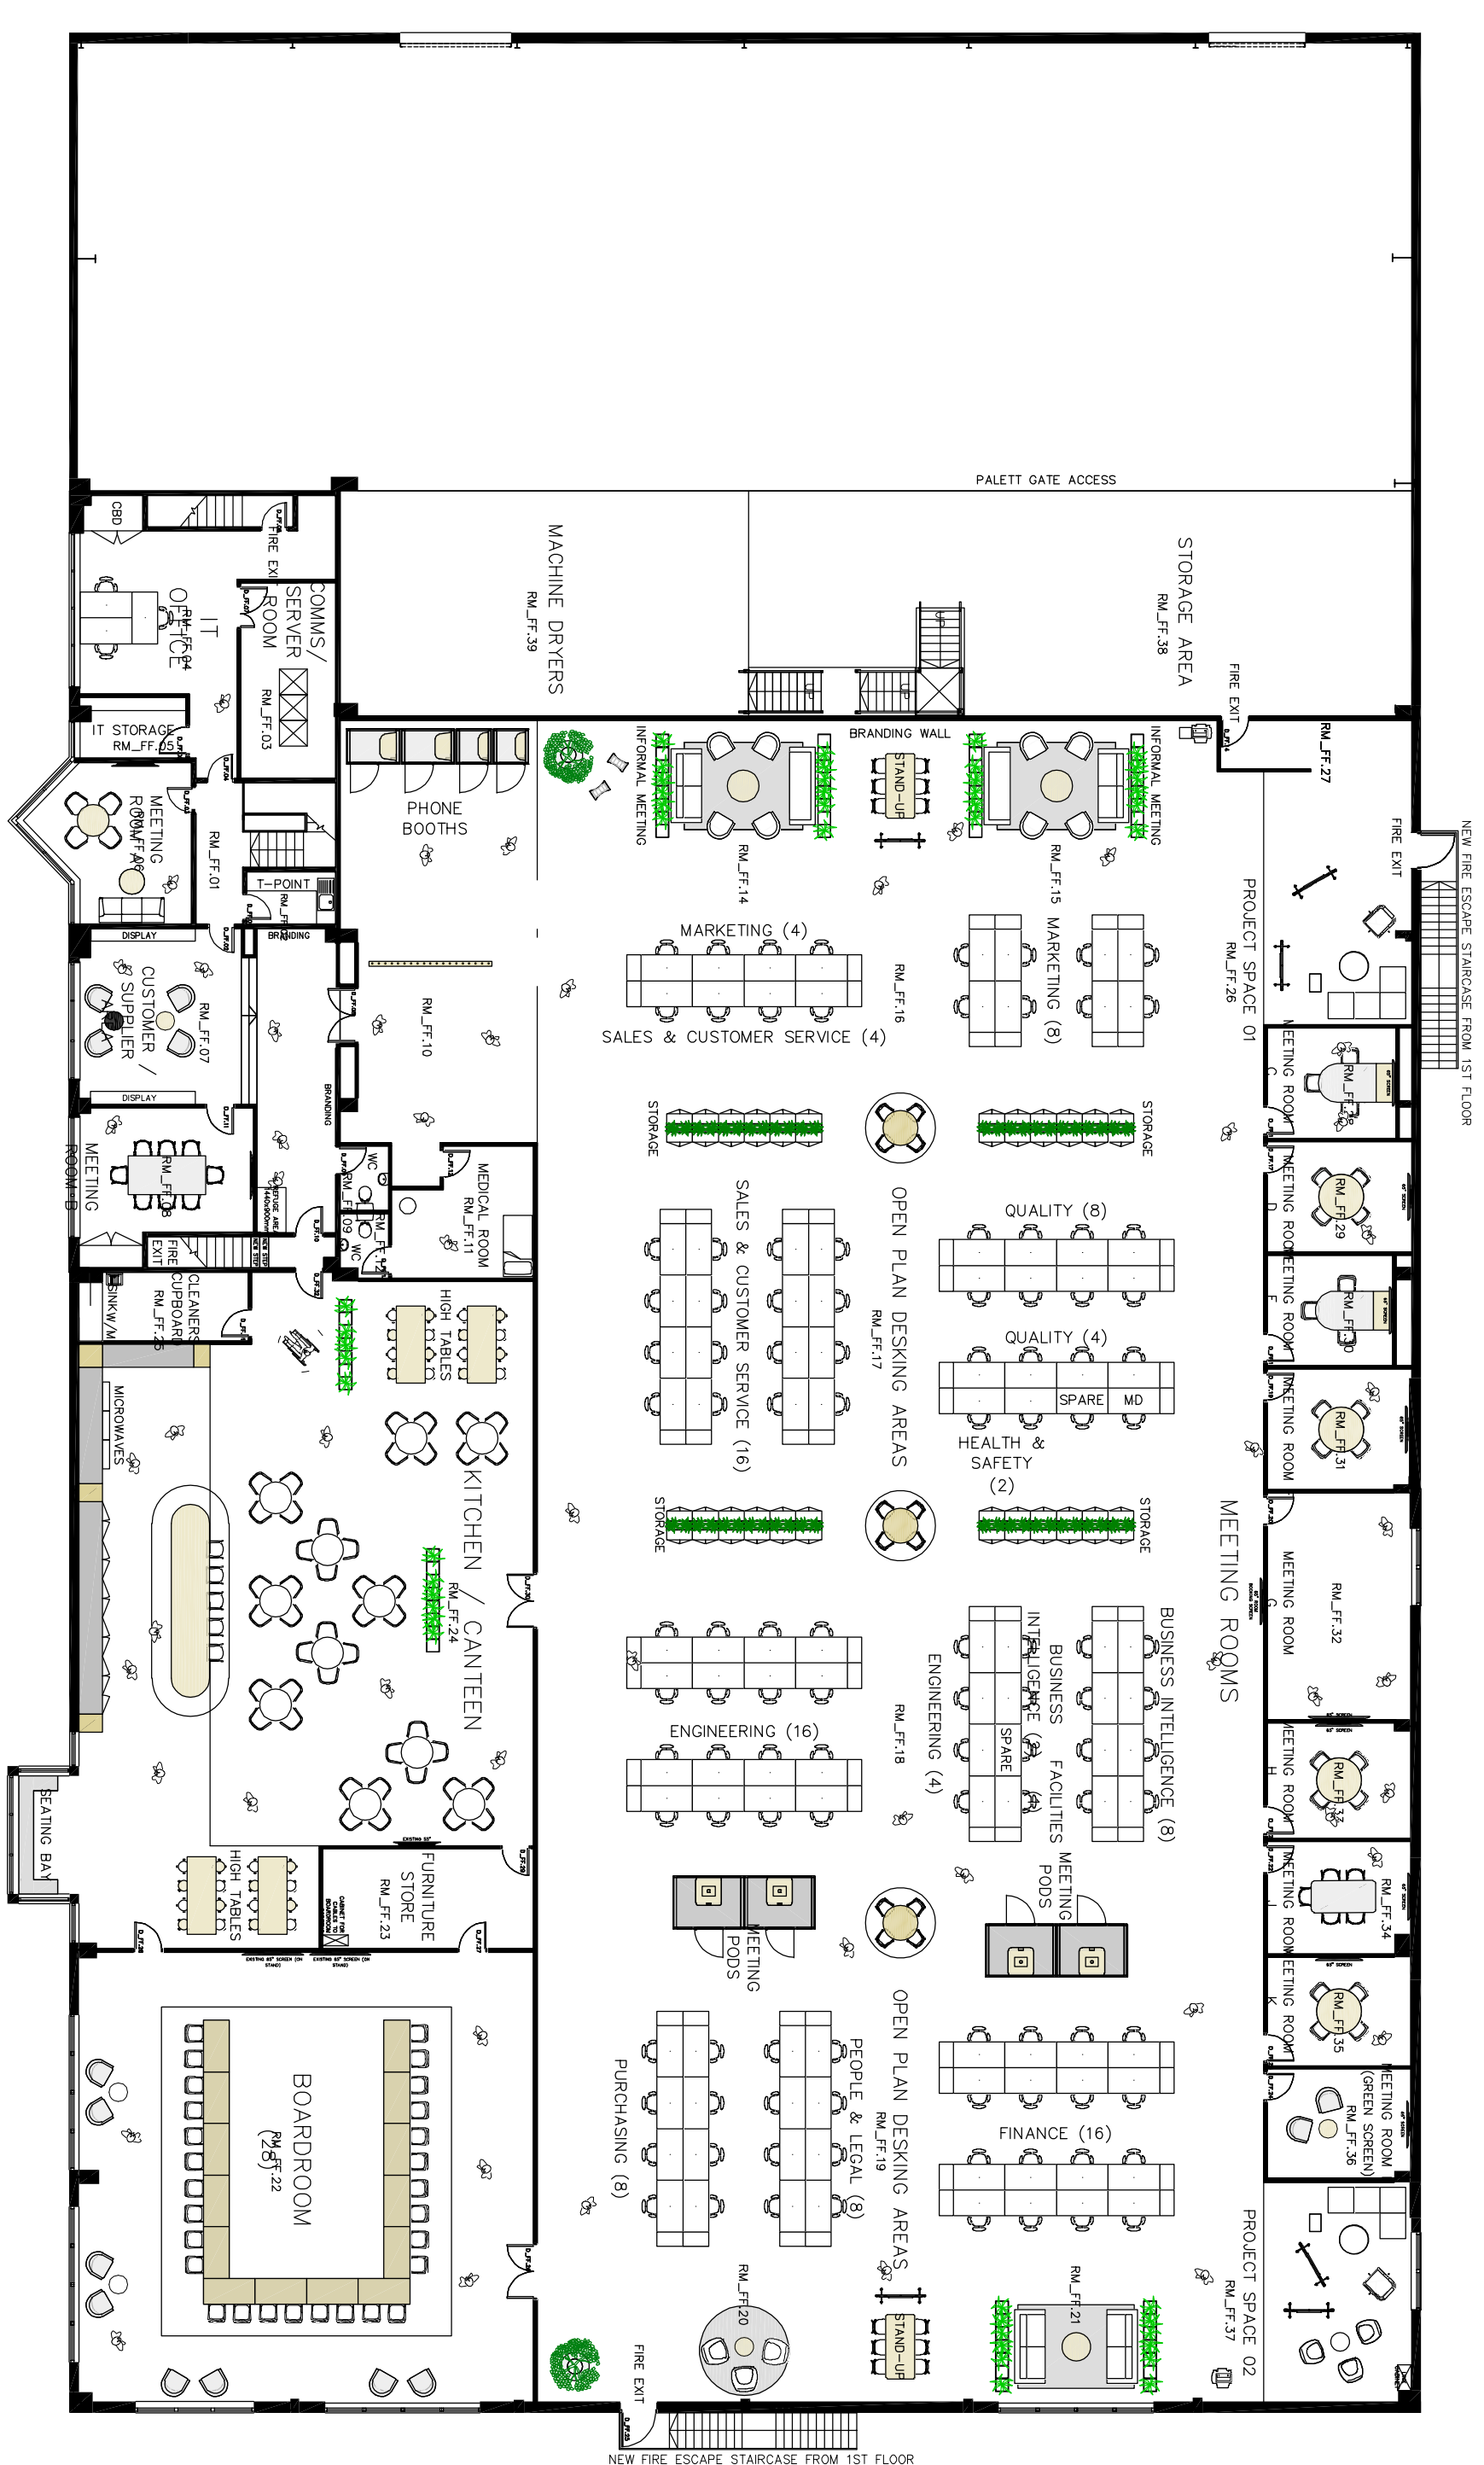

## GROUND FLOOR

FIRST FLOOR

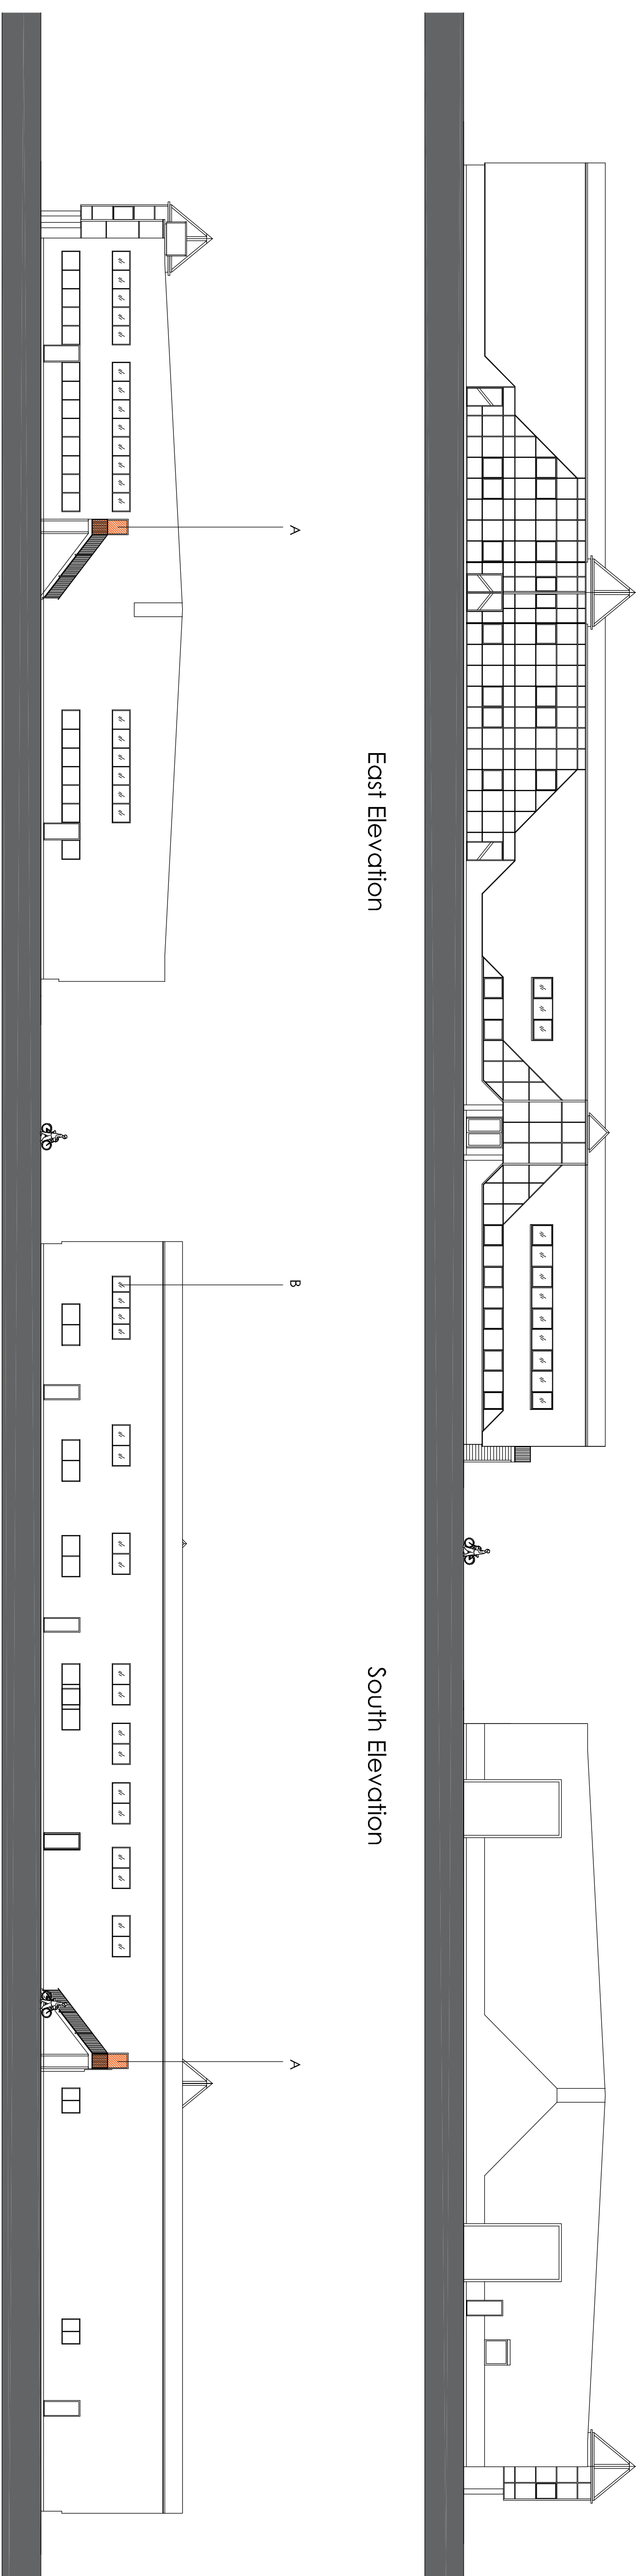

|   |                                        |               |          |            |           |             |        |       |
|---|----------------------------------------|---------------|----------|------------|-----------|-------------|--------|-------|
| 02   | Revised floor plan                     | Step 2B - C/F |          |            |           |             |        |       |
| 01   | Revised site plan                      | Apr 20 - C/F  |          |            |           |             |        |       |
| Project:   | Description                            | Date          | CS/AN    |            |           |             |        |       |
| The West Group<br>Waterberry Drive                                                                                | Drawing By                             | CF            | 05/02/26 | SHEET SIZE | A1        | Approved By | Date   |       |
|   | CFA                                    | Drawing to:   | FULL     | 03         | Revision: | 02          | Scale: | 1-200 |
|   | Drawing Title:                         |               |          |            |           |             |        |       |
|   | Proposed Floor Plans<br>And Elevations |               |          |            |           |             |        |       |
|   |                                        |               |          |            |           |             |        |       |
| Chris Flint Associates Ltd<br>CHARTERED SURVEYORS - PROJECT MANAGERS<br>DEVELOPMENT CONSULTANTS                   |                                        |               |          |            |           |             |        |       |
| PLANNING   |                                        |               |          |            |           |             |        |       |
| BEECHWOOD - 20 QUEENS ROAD - WATERLOOVILLE - P07 5S8<br>tel: 02 93 43544<br>Email: chrisflintassociates@gmail.com |                                        |               |          |            |           |             |        |       |