



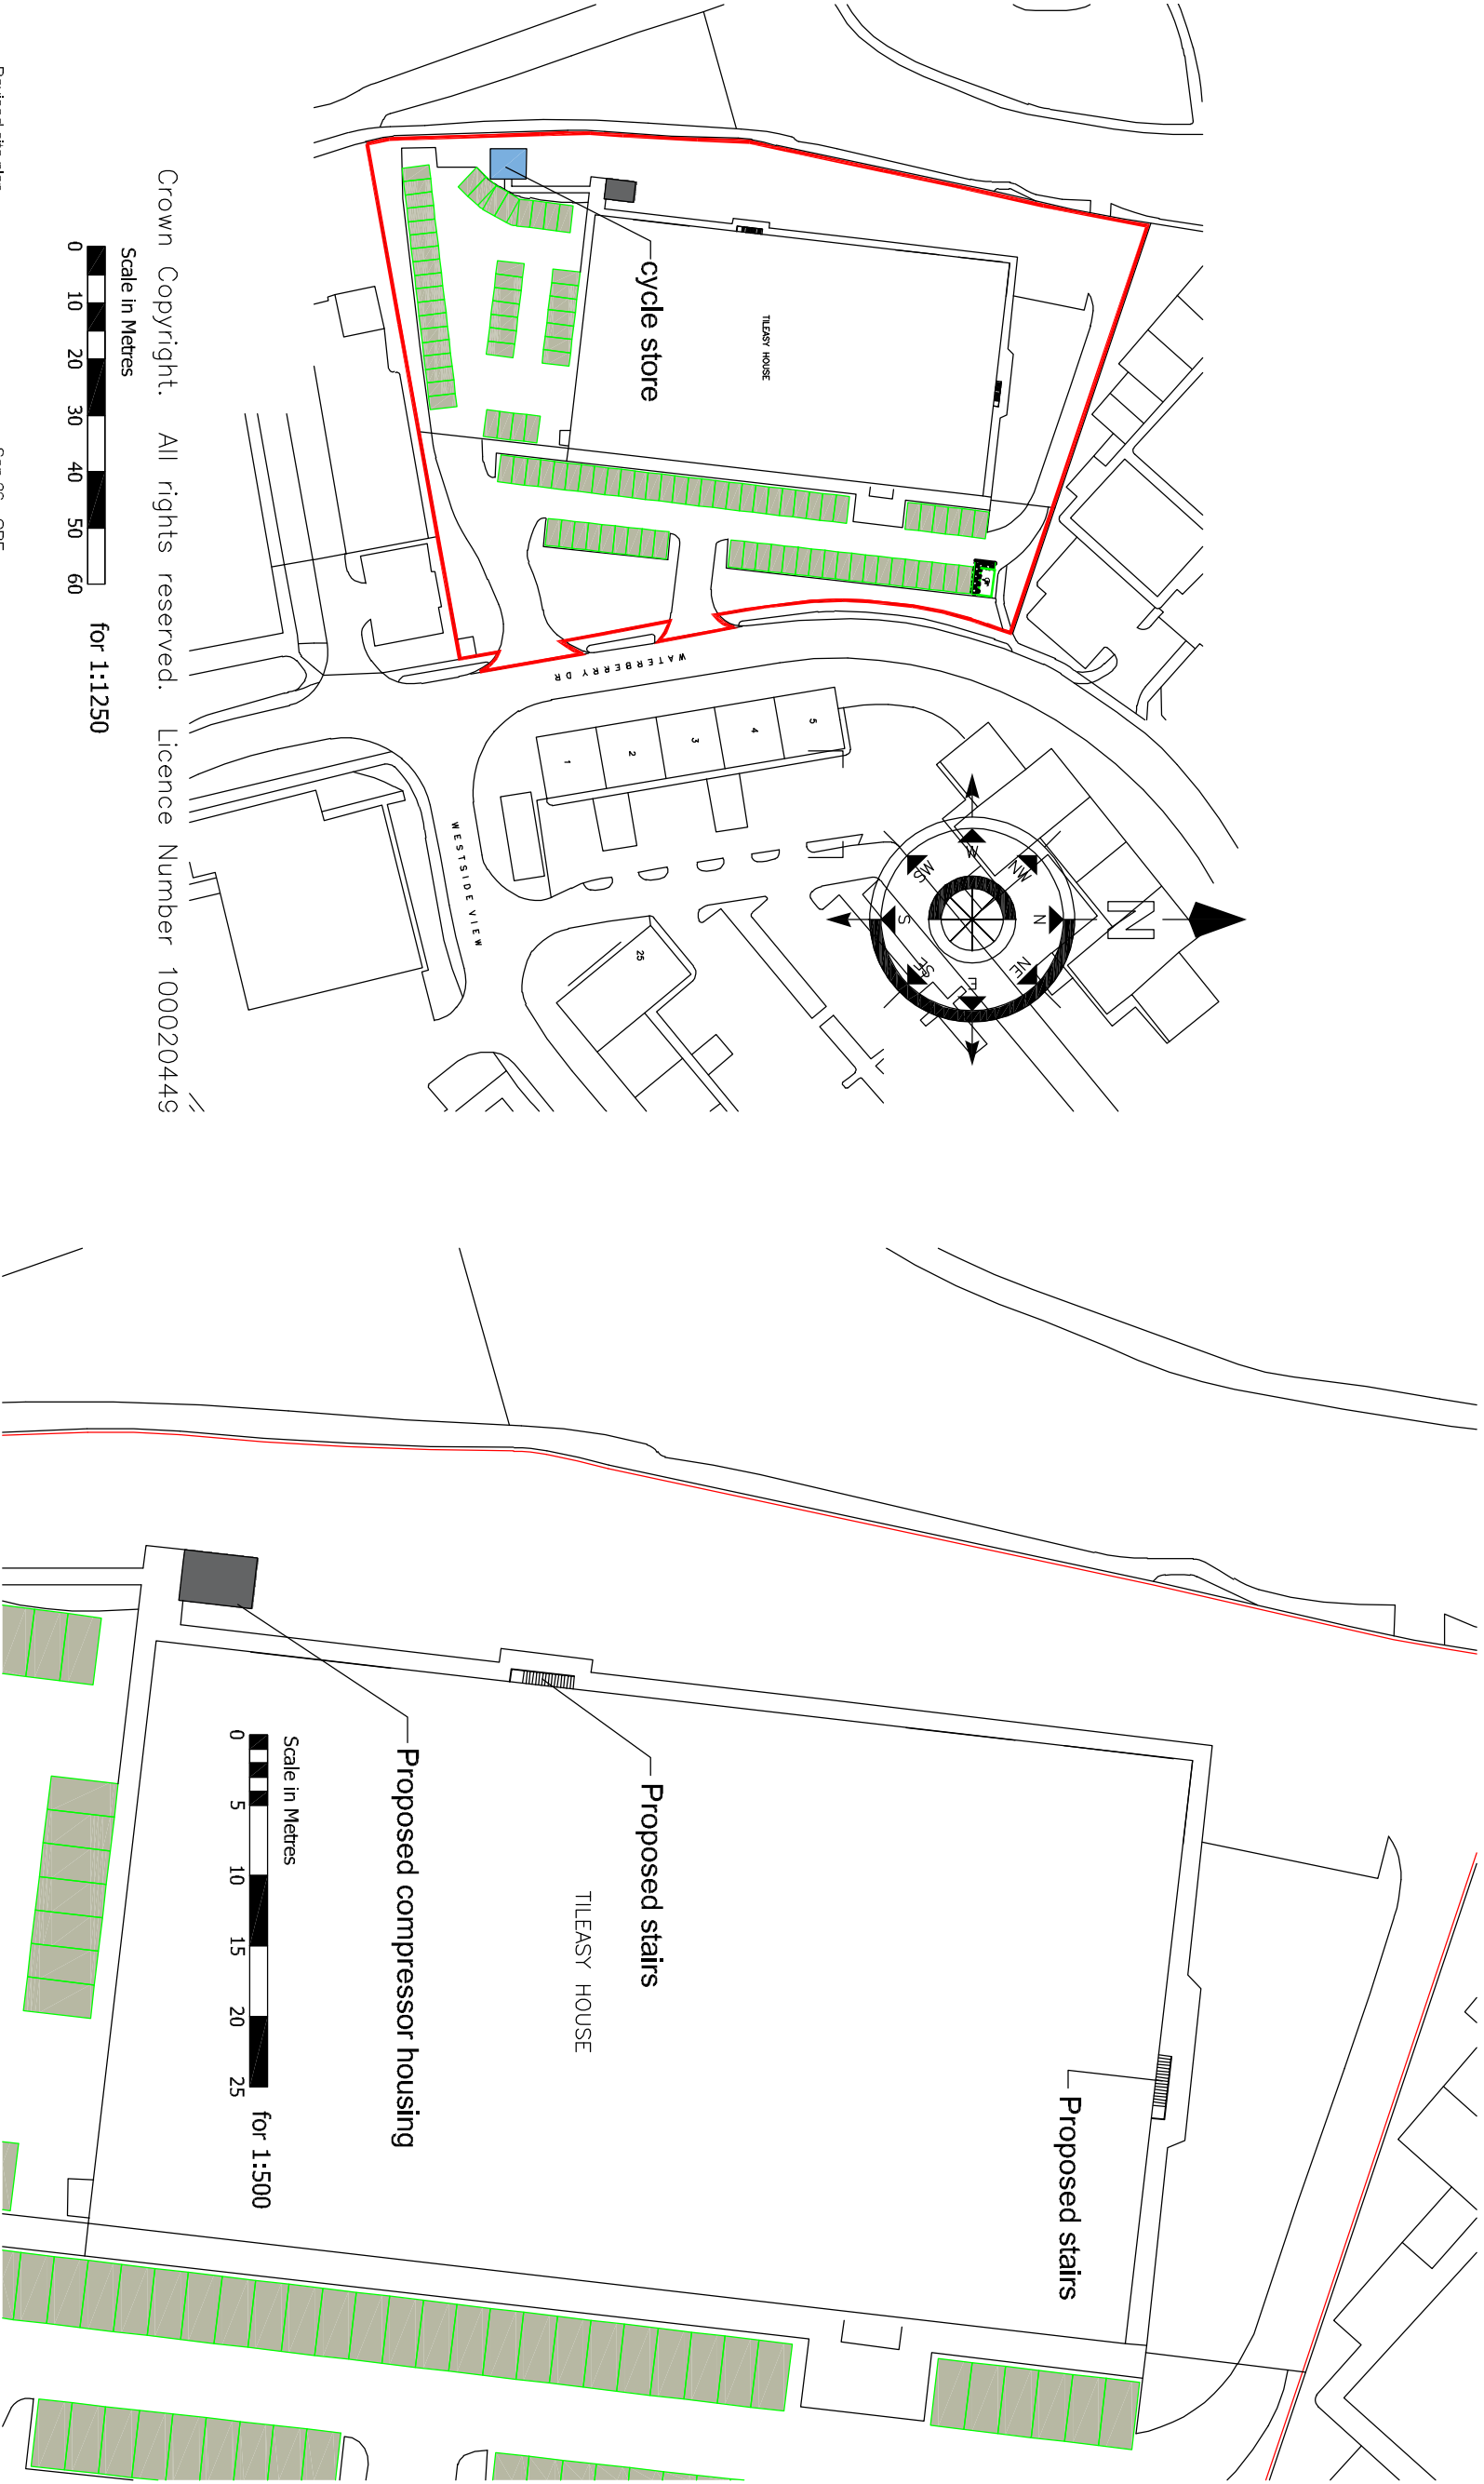

02	Revised site plan	Sep 26	CRF
01	Revised site plan	Apr 26	CRF

 

Crown Copyright. All rights reserved. Licence Number 100020449

Revision	Description	Date	DRAWN
----------	-------------	------	-------

Project: **The West Group**
Waterberry Drive

Drawn By	Date	SHEET SIZE	Approved By	Date
CF	01/10/25	A3		
Drawing No. CFA FULL 01		Revision: 02	Scale: as shown	

Location & Block Plan

Chris Flint Associates Ltd
CHARTERED SURVEYORS - PROJECT MANAGERS
DEVELOPMENT CONSULTANTS

PLANNING

BEECHWOOD - 20 QUEENS ROAD - WATERLOOVILLE - P07 7SB
tel: 023 92 432484
Email: chrissflintassociates@gmail.com