



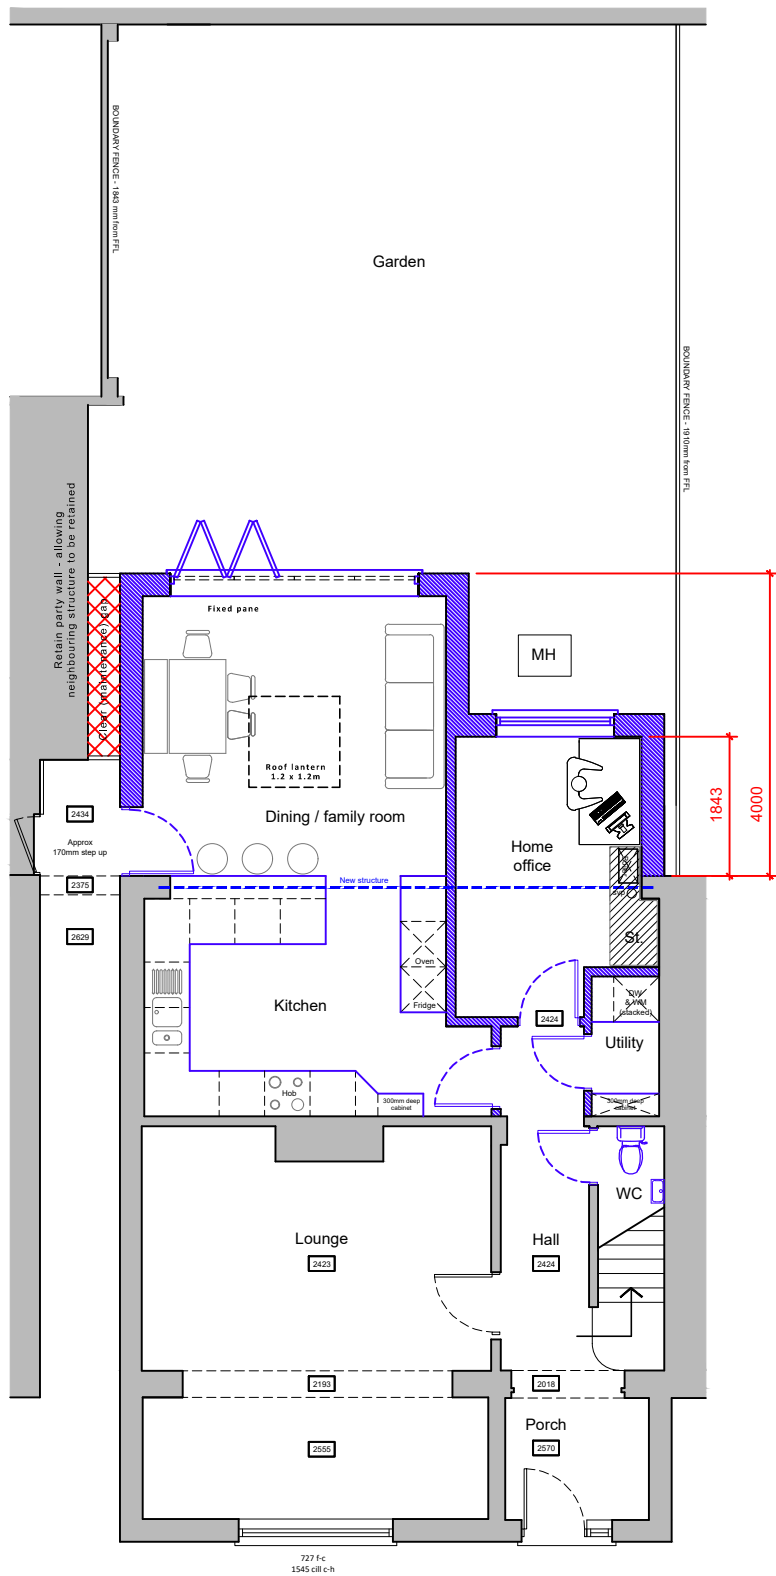


Ground floor plan
(first floor unchanged in new proposal)

Existing walls Proposed walls Proposed structure

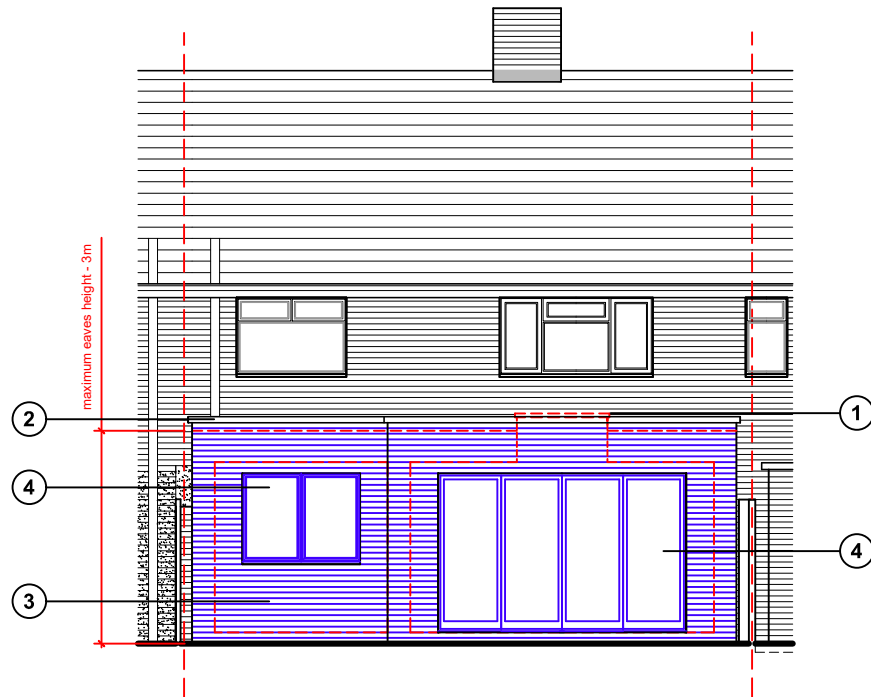


Rear elevation

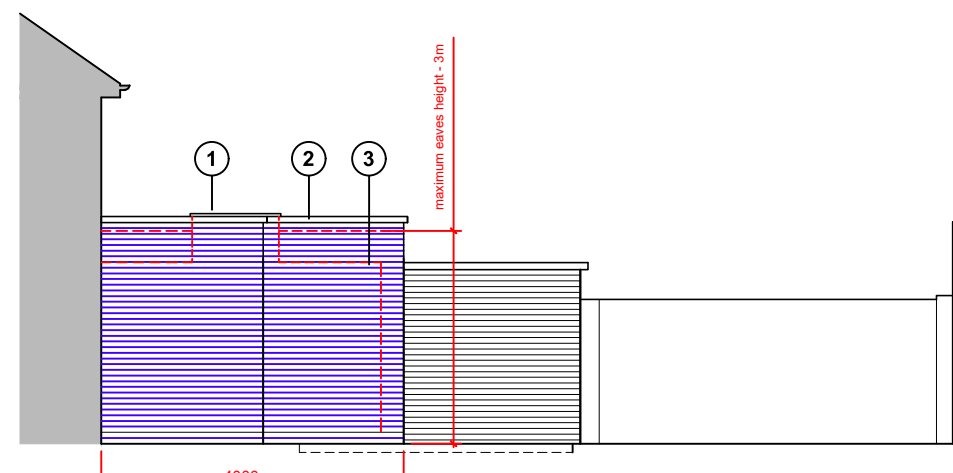

Side elevation

Proposed floor plan & elevations scale 1:100

 


Ordnance Survey, (c) Crown Copyright 2026.
All rights reserved. Licence number 100022432



Proposed
single
storey rear
extension

Site plan scale 1:500

 

- 1 Roof lantern
Velux or similar
- 2 Single ply
flat roof
- 3 Bricks to
match existing
- 4 uPVC doors &
windows to
match existing