




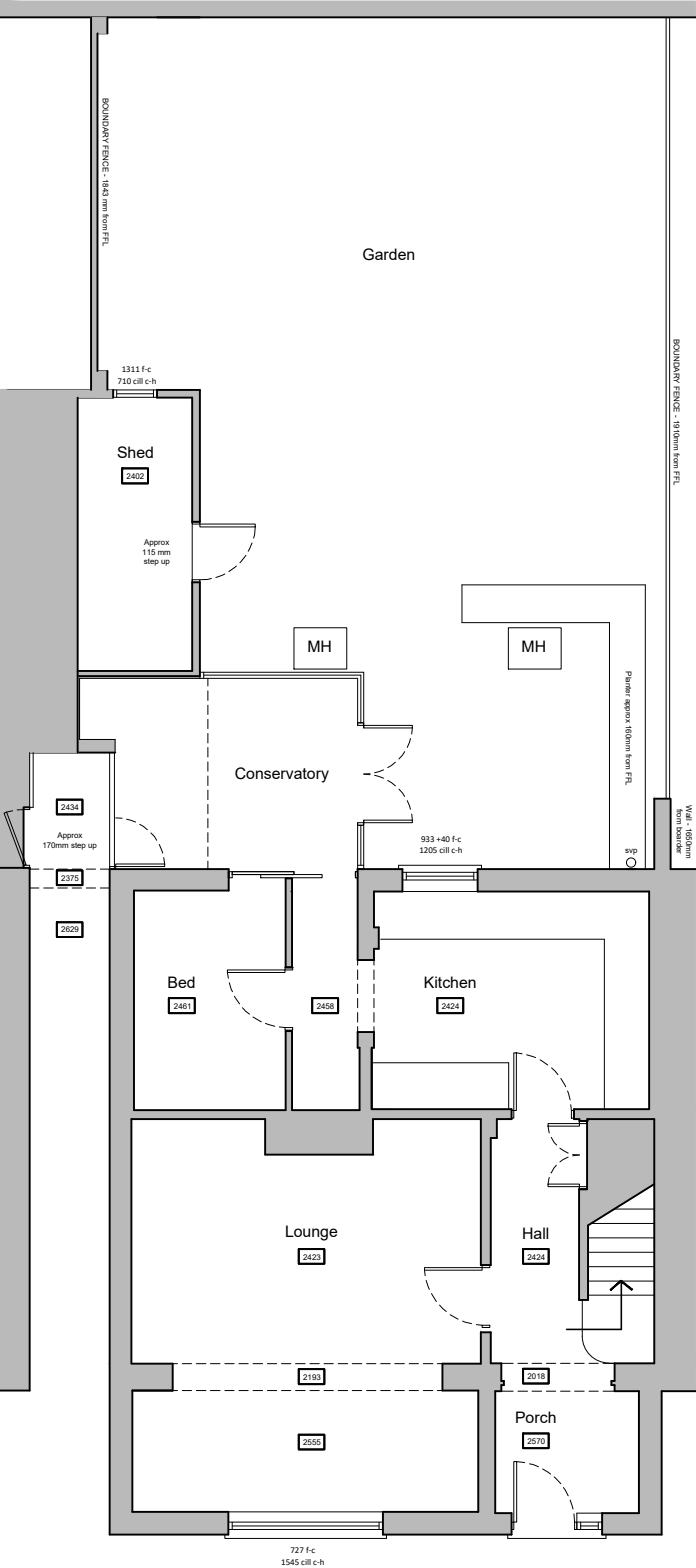

Ground floor plan
(first floor unchanged in new proposal)

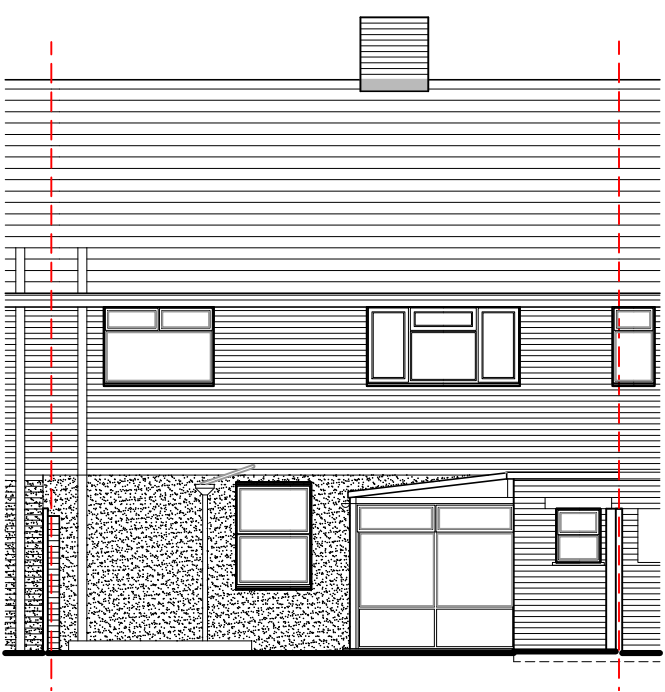


Rear elevation

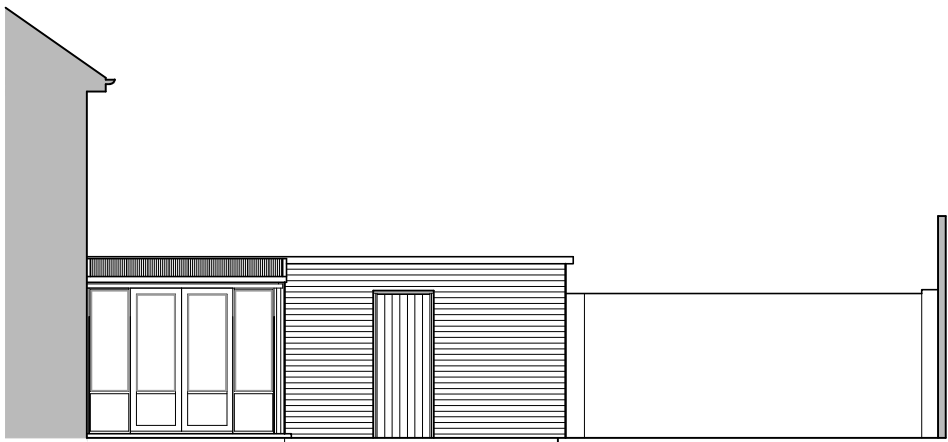


Side elevation


Existing floor plan & elevations scale 1:100

 

Ordnance Survey, (c) Crown Copyright 2026.
All rights reserved. Licence number 100022432

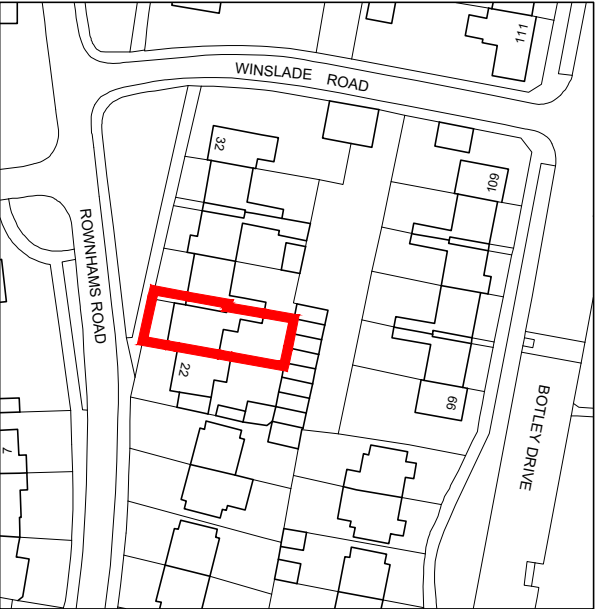

Location plan
scale 1:1250

 

For MR & MRS BARBER		Title EXISTING FLOOR PLANS, ELEVATIONS & LOCATION PLAN	
Project PROPOSED REAR EXTENSION AT 24 ROWNHAMS ROAD, HAVANT, HANTS, PO9 4QB		Date SEPT 2026	Drawn JB
		Scale 1:100 @ A3	Checked -
		Job Number PL1026.26	Drawing Number -01
		Revision	

jb architects
E: admin@jb-architecturedesign.com
W: www.jb-architecturedesign.com
T: 01243 933732