




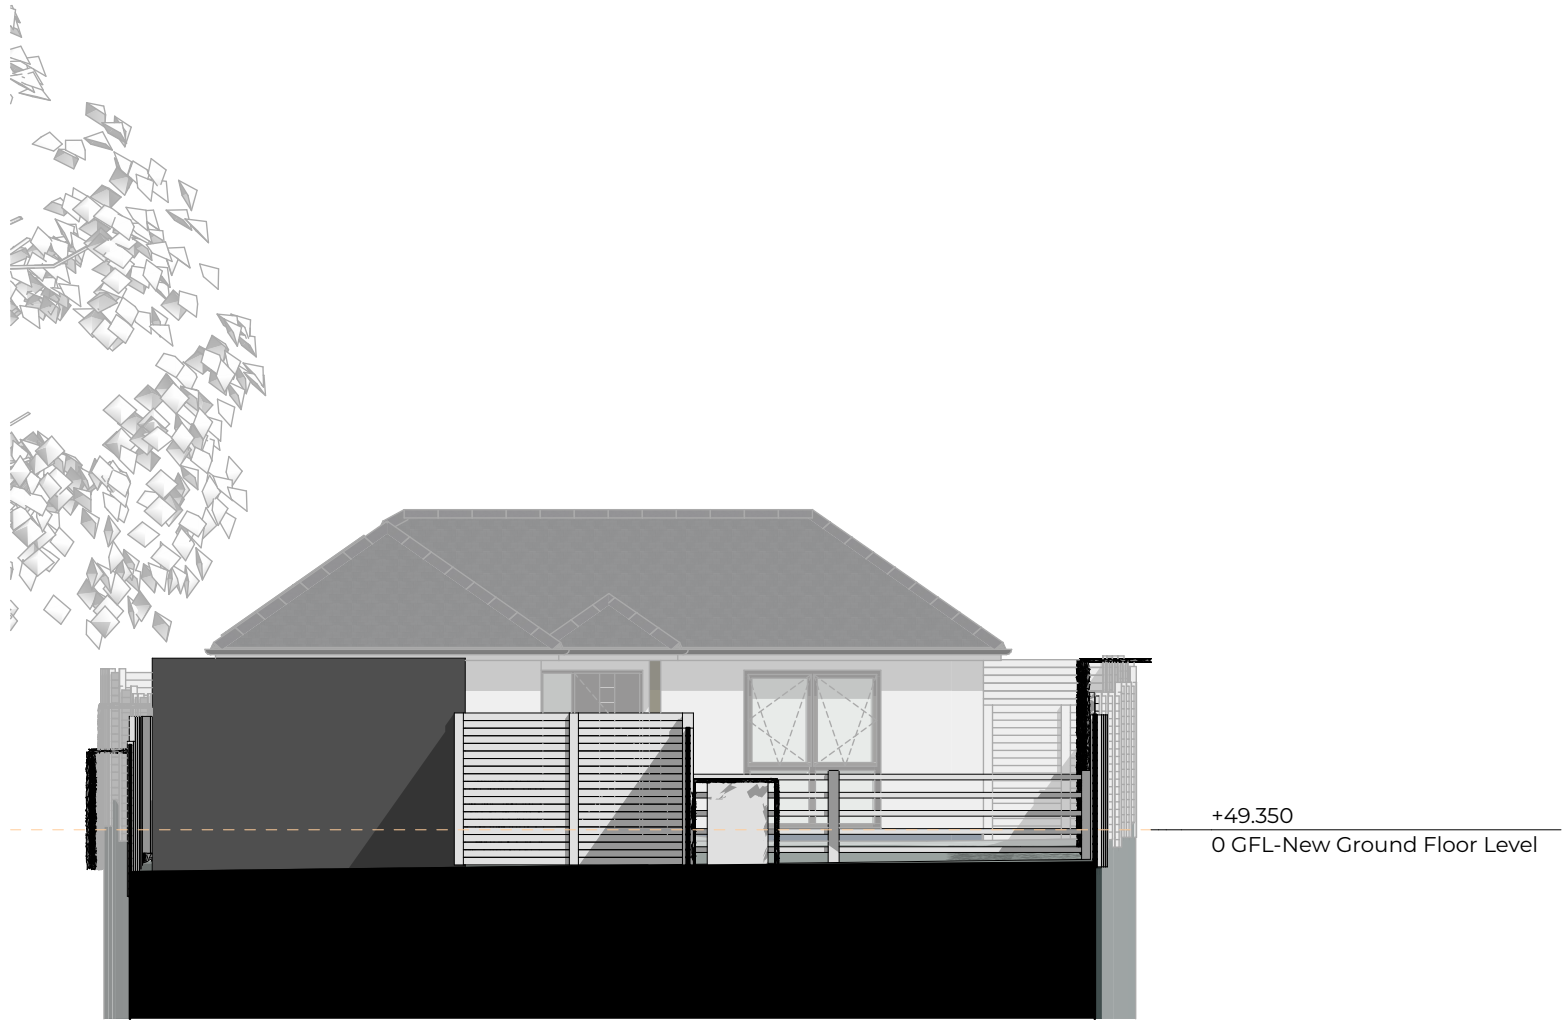


E-1/1 PROPOSED SOUTH ELEVATION (VIEW FROM NEW DRIVEWAY) 1:100

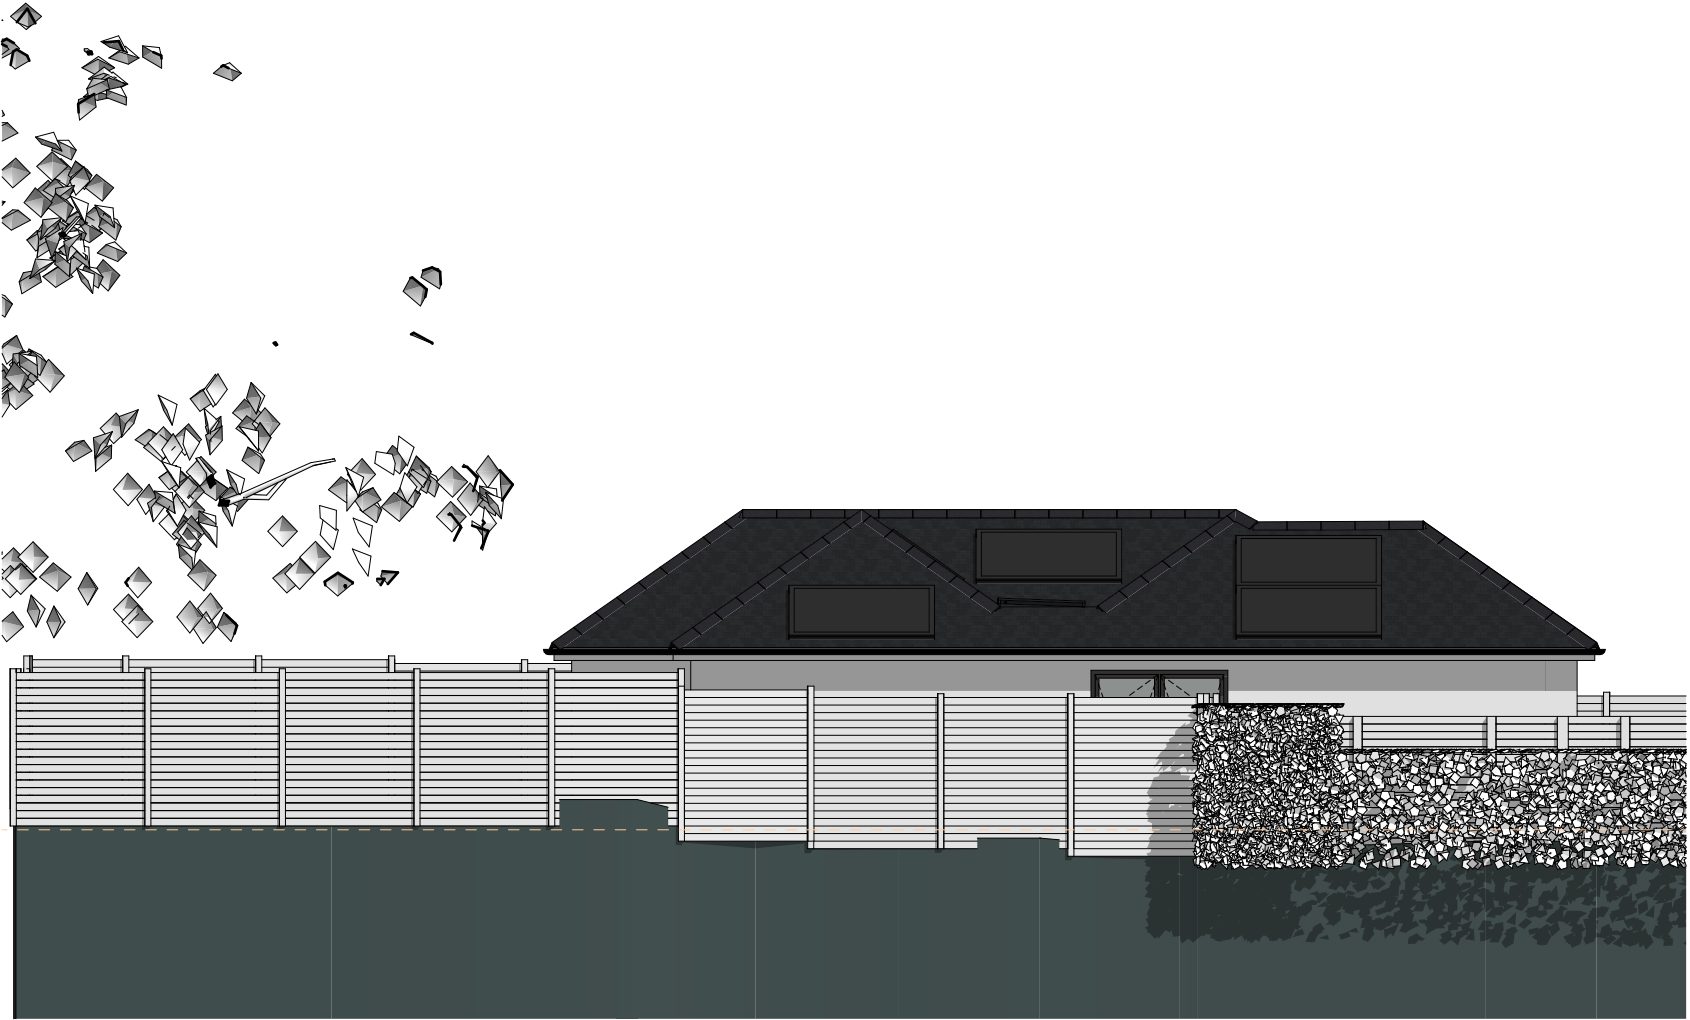

E-2/1 PROPOSED WEST ELEVATION (VIEW FROM 42 JUBILEE ROAD) 1:100

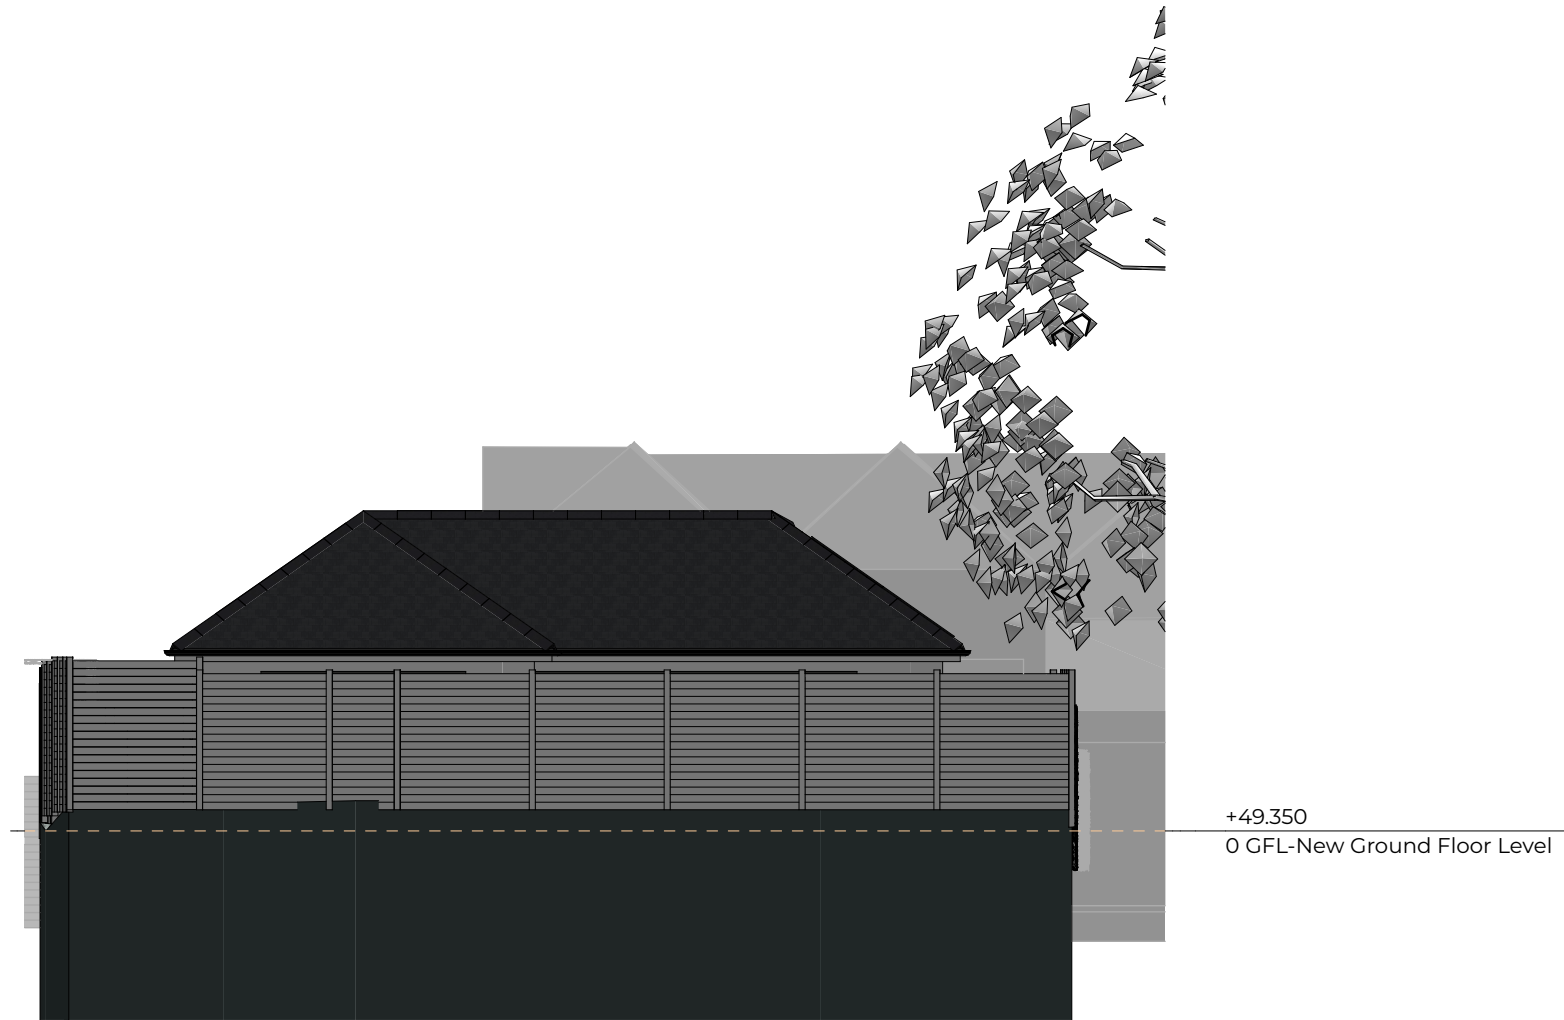

E-3/1 PROPOSED NORTH ELEVATION (VIEW FROM 43 & 45 ROWLANDS AVE) 1:100

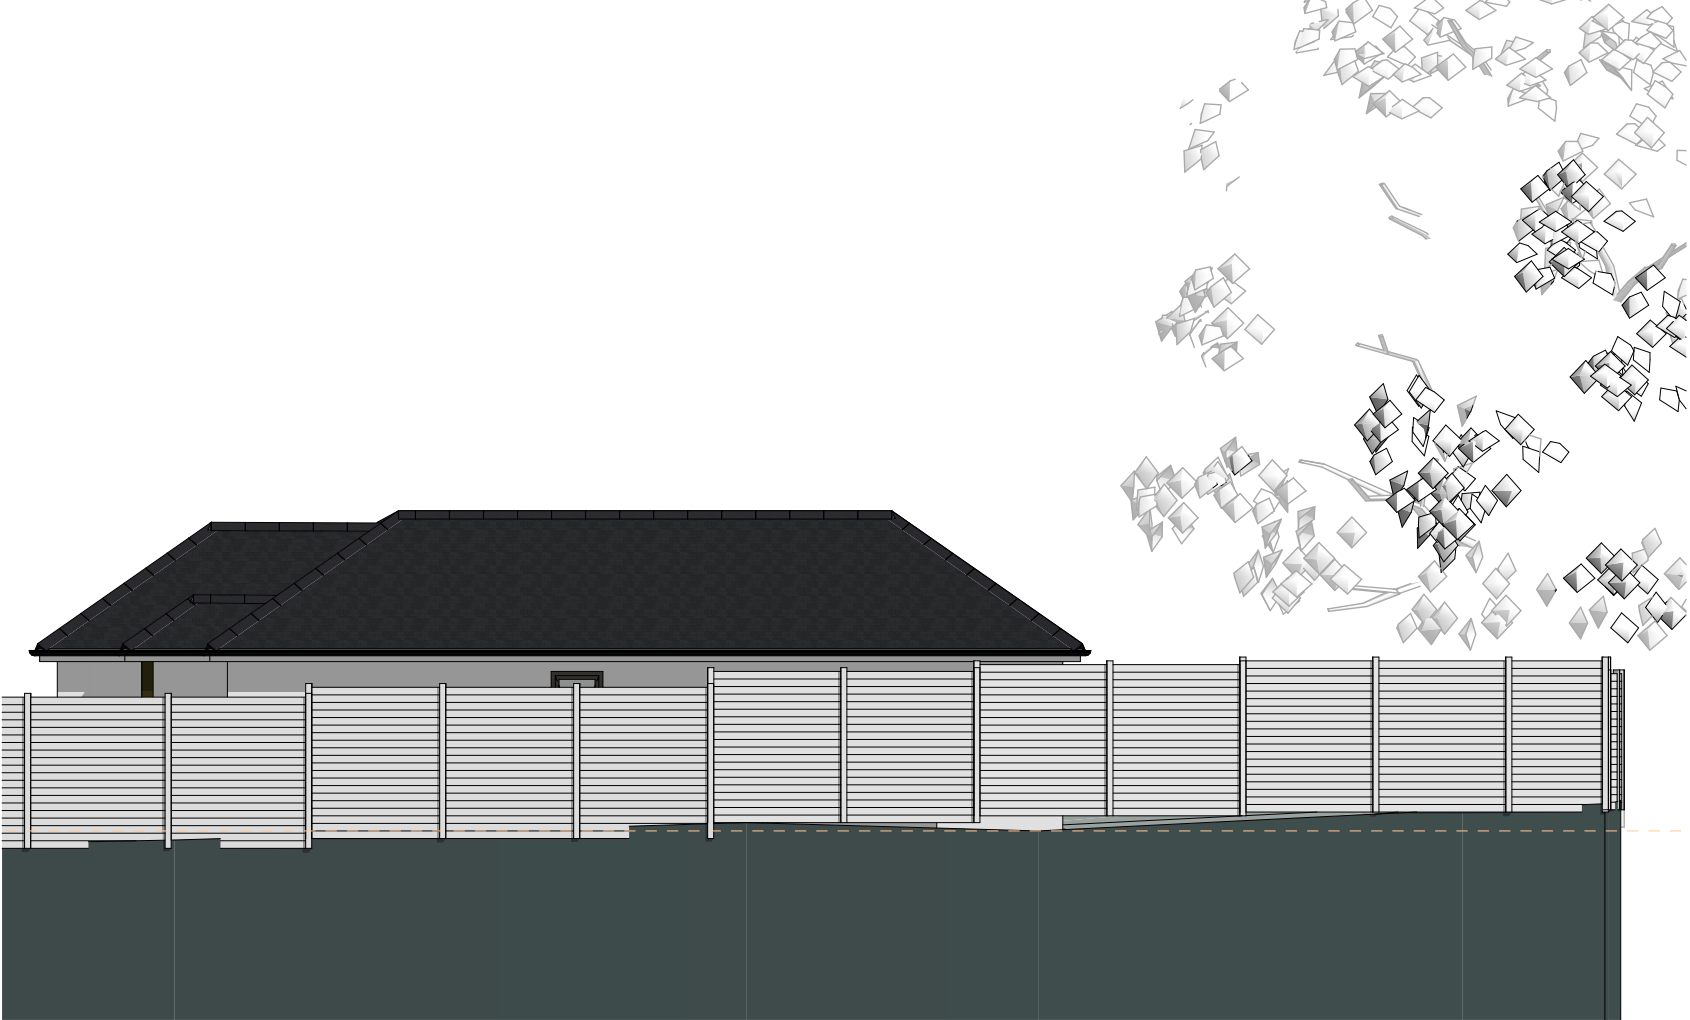

E-4/1 PROPOSED EAST ELEVATION (VIEW FROM 36 JUBILEE ROAD) 1:100

elevations

40 JUBILEE ROAD, WATERLOOVILLE. PO7 7RD.


studio
The Steven Barlow Partnership
The Studio, 81 Manor Road,
Portsmouth, Hampshire. PO1 5LB.
United Kingdom.
call
+44 (0) 800 756 9776
email
info@tsbp-architecture.co.uk
visit (https://)
tsbp-architecture.co.uk

This drawing is protected by copyright of THE STEVEN BARLOW PARTNERSHIP under The Copyright, Designs and Patents Act 1988 and the reproduction or use in any form without prior written consent from THE STEVEN BARLOW PARTNERSHIP will be an infringement of copyright.
Only the original drawing should be relied on. Plans are liable to distortion in transmission to the web. Do not scale off this drawing in any event except for planning application purposes. Figured dimensions must be used if in doubt contact THE STEVEN BARLOW PARTNERSHIP.
Contractor to check and verify all levels, datum's and dimensions on site and shall report any discrepancies or omissions to THE STEVEN BARLOW PARTNERSHIP prior to commencement of work and during construction phase. This drawing is to be read and understood in conjunction with structural, mechanical, electrical and/or any other consultants' documentation as may be applicable to the project prior to the commencement of work and it's duration.

revision	RevID	ChID	Transmittal Set Name	Date
	01		Planning Application	19/03/2026
	02		Planning Application	28/09/2026

© Copyright 2026 - The Steven Barlow Partnership (TSBP Architecture)
Chartered Institute of Architectural Technologists Chartered Practice
Principal - Steven V. Barlow FCIAT

This drawing including notes has been prepared and produced for the client named for the project detailed and solely for the purposes indicated and is not intended for use by any other person or for any other purpose.

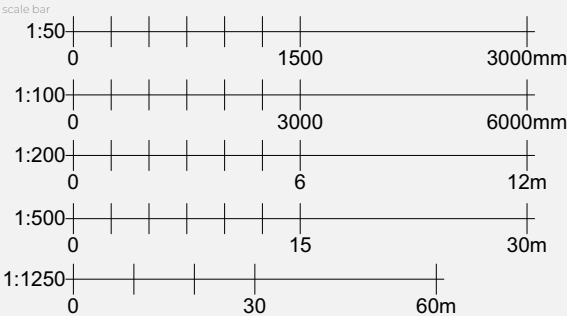

north point

client
MR. & MRS. PALMER

project
PROPOSED NEW DWELLING
40 JUBILEE ROAD, WATERLOOVILLE.
PO7 7RD.

status/purpose/disclaimer

☐ preliminary ☒ planning ☐ building regulations ☐ production ☐ tender ☐ construction ☐ as built ☐ land registry ☐ other

drawing title
PROPOSED ELEVATIONS 2 OF 3
project number/drawing number
0877-01.008.
scale
1:100
revision number
02
date
18 MARCH 2026