



No.144 West Street, Havant, Hampshire, PO9 1LP.


NOTES:
The contractor, sub-contractor or supplier is to check all relevant dimensions, levels, existing structure and materials together with existing service runs prior to commencing the works. ANY DISCREPANCIES ARE TO BE BROUGHT TO THE ATTENTION OF THE ARCHITECTURAL DESIGNER.
© This drawing is copyright and may not be copied, traced, altered or reproduced without the express written permission of the Architectural Designer.

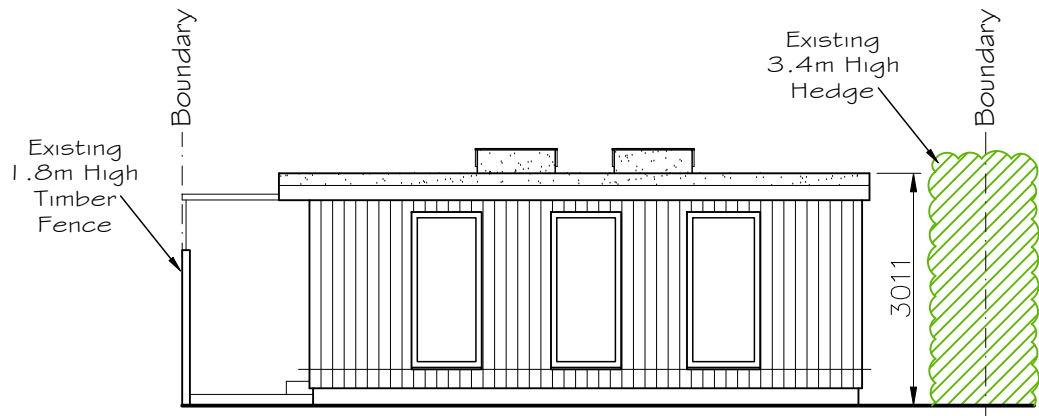


Proposed South Elevation 1:100 @ A3

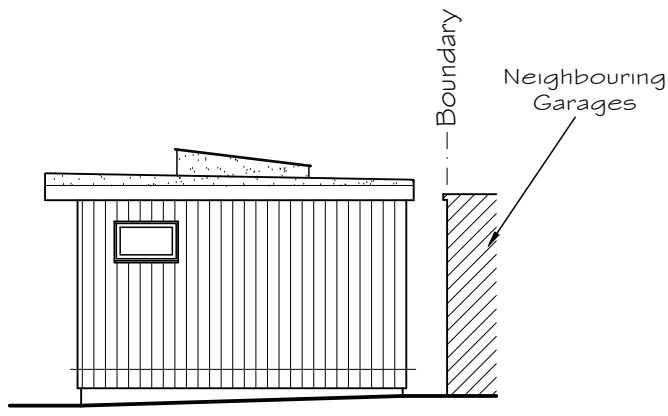


Proposed East Elevation 1:100 @ A3

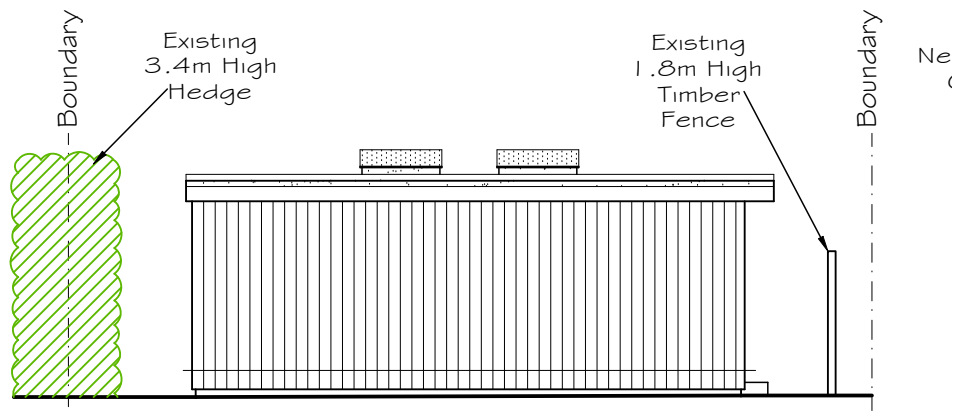


Proposed North Elevation 1:100 @ A3

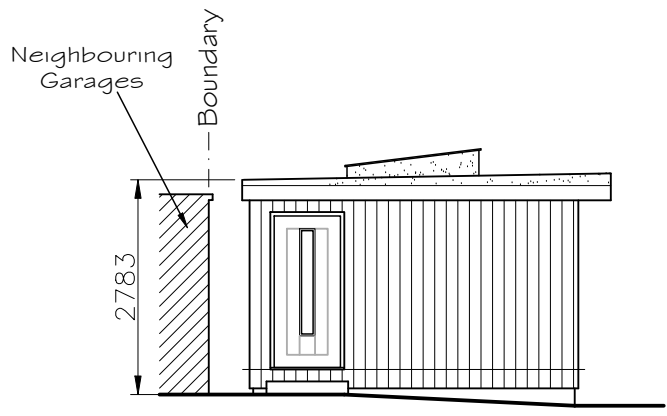


Proposed West Elevation 1:100 @ A3

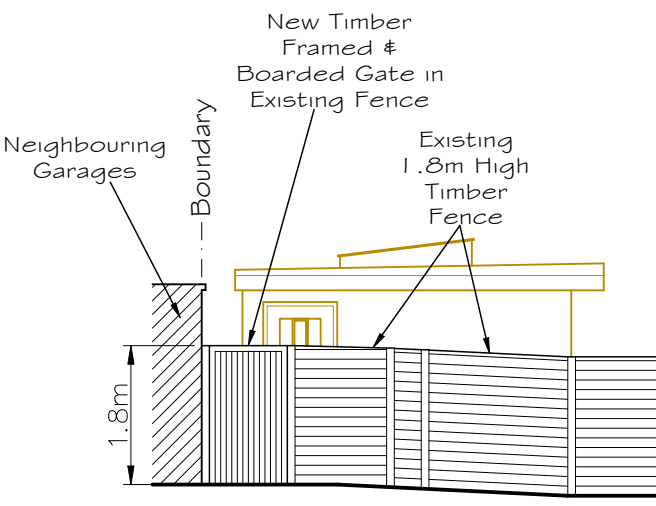


Proposed Rear Access Gate
West Elevation 1:100 @ A3

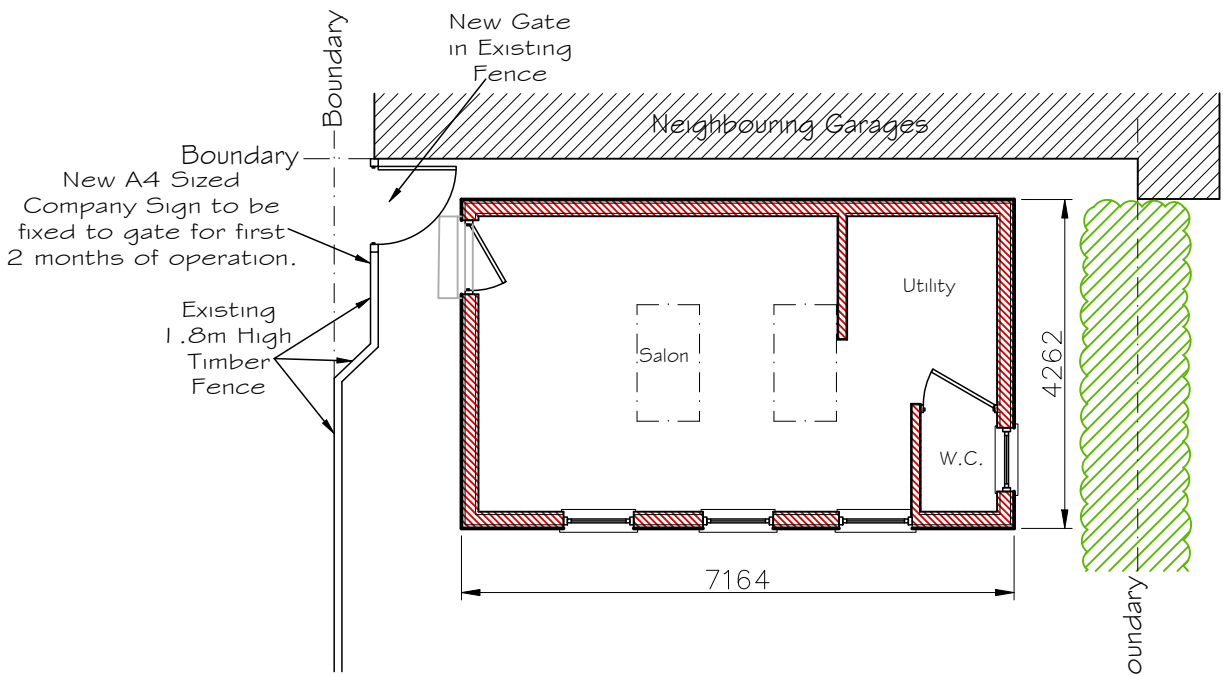

Proposed Ground Floor Plan 1:100 @ A3

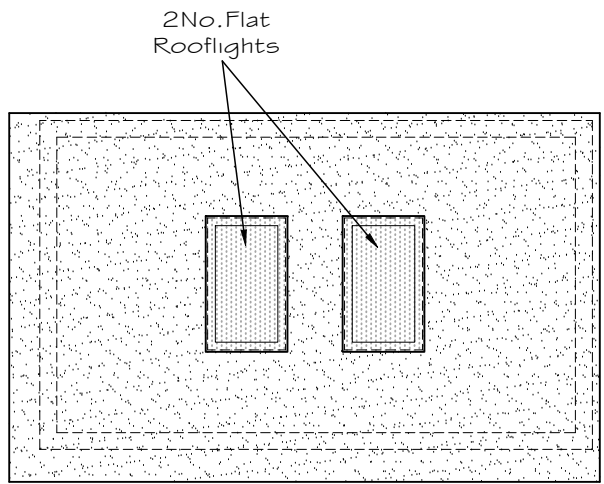

Proposed Roof Plan 1:100 @ A3

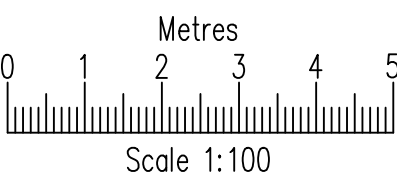


L.M.D. Designs Ltd.
Architectural Design Services
4 Foxcombe Close, Swanmore,
Hampshire, SO32 2UJ.
Tel: 07876 712622
Email: Lmdarchitecture@aol.com

Job Title	Proposed Works at No.144 West St. Havant, Hampshire, PO9 1LP.
Client	Mr & Mrs Bamber
Drawing Title	Planning Plans & Elevations Proposed
CAD REF:	2261063-144-West-Street.dwg Scale 1:100
Drawn	SLV
Amended	
Checked	
Date	Aug '26
Job No.	2261063
Dwg. No.	102
Rev.	B