



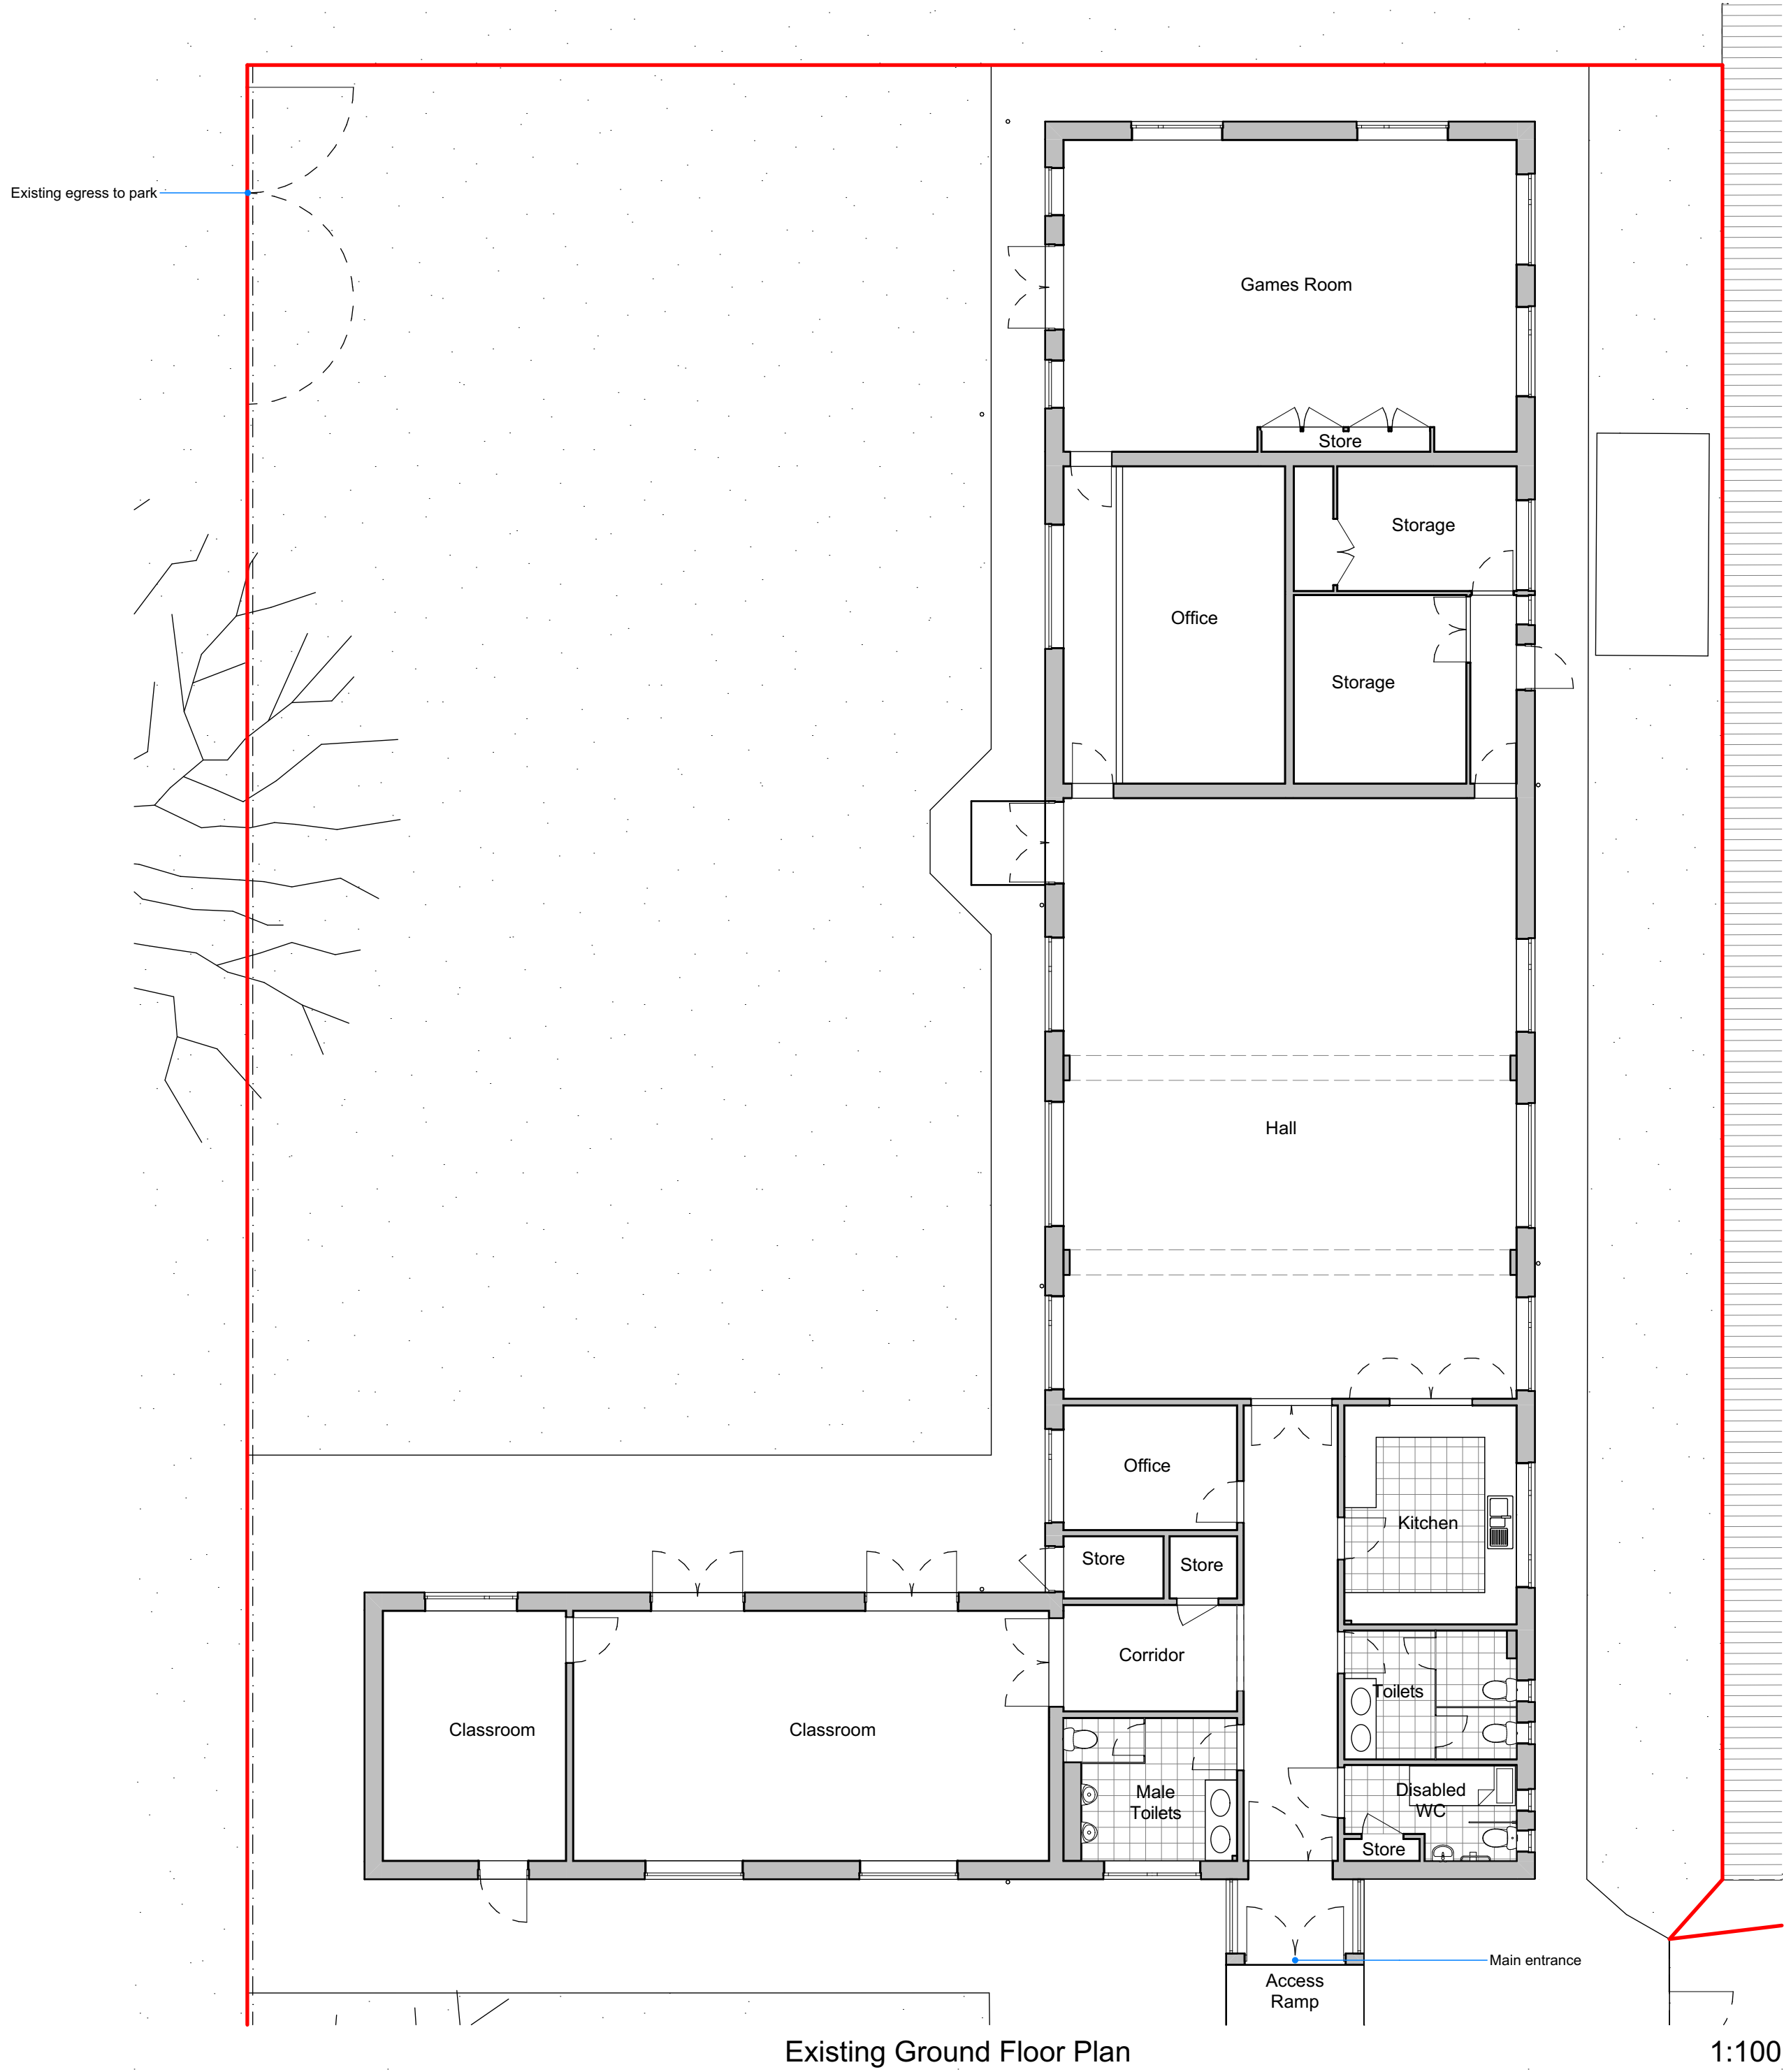


Existing Ground Floor Plan

1:100

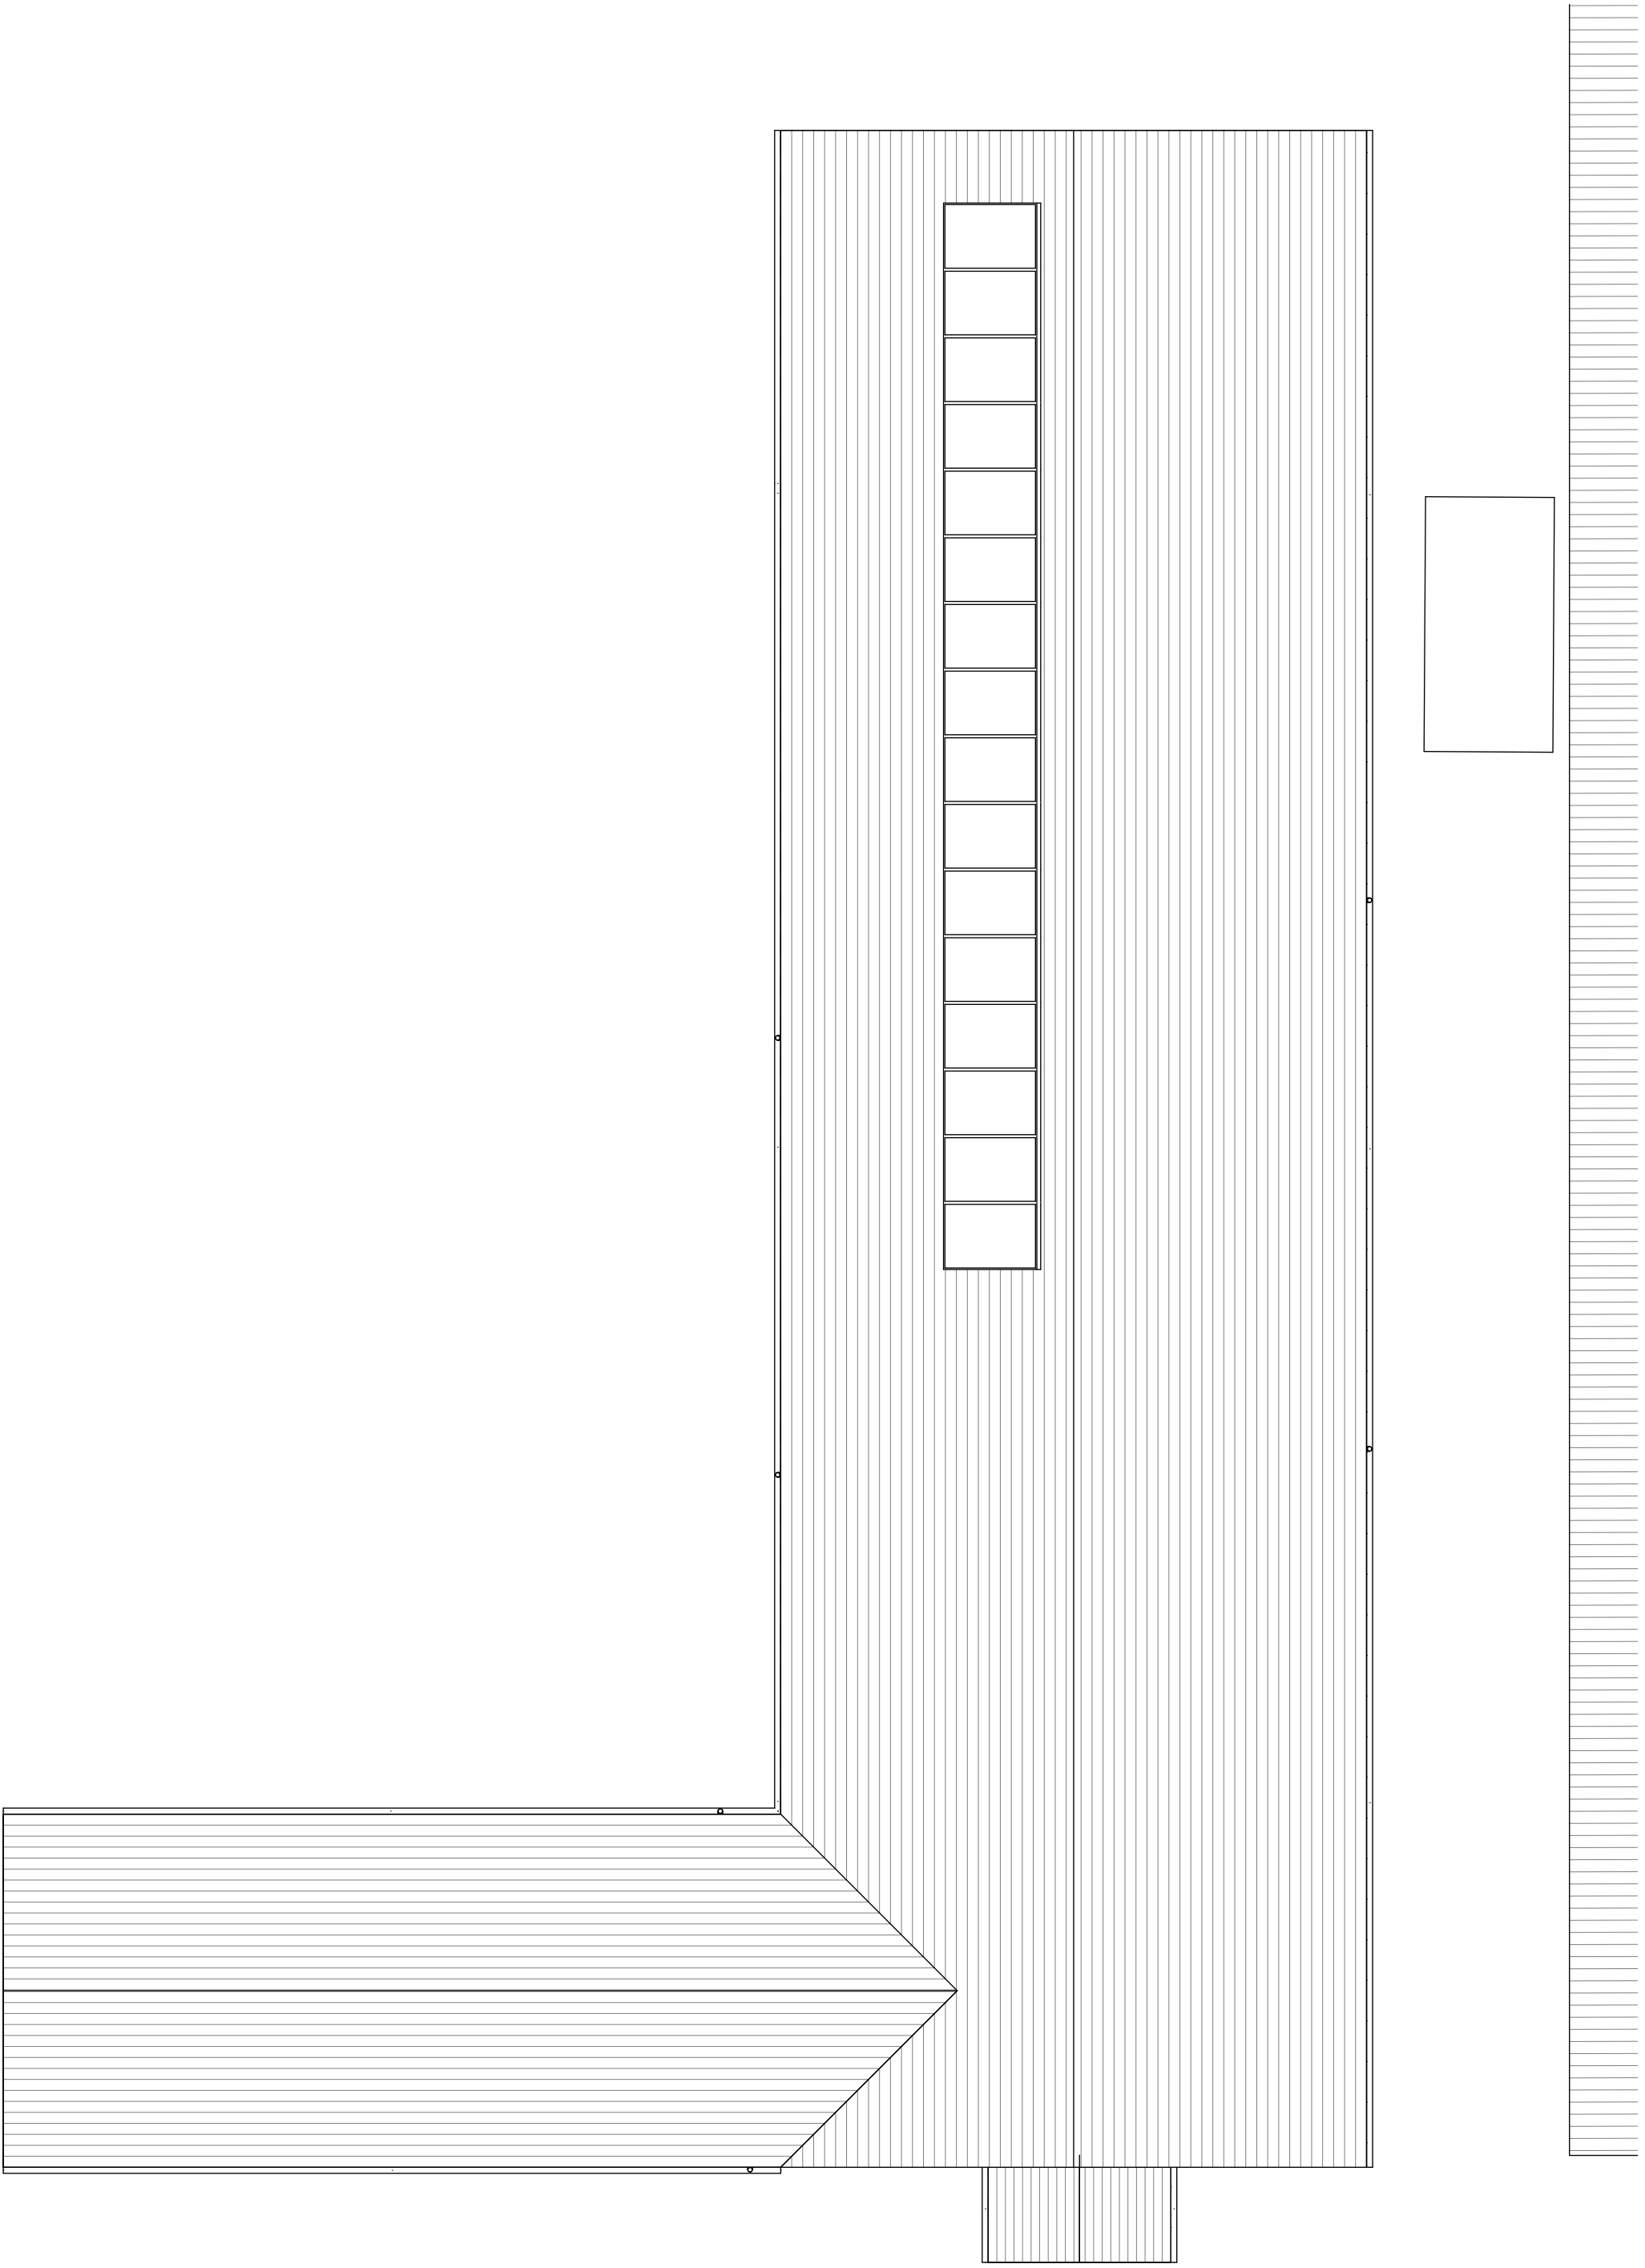


Existing Roof Plan

1:100

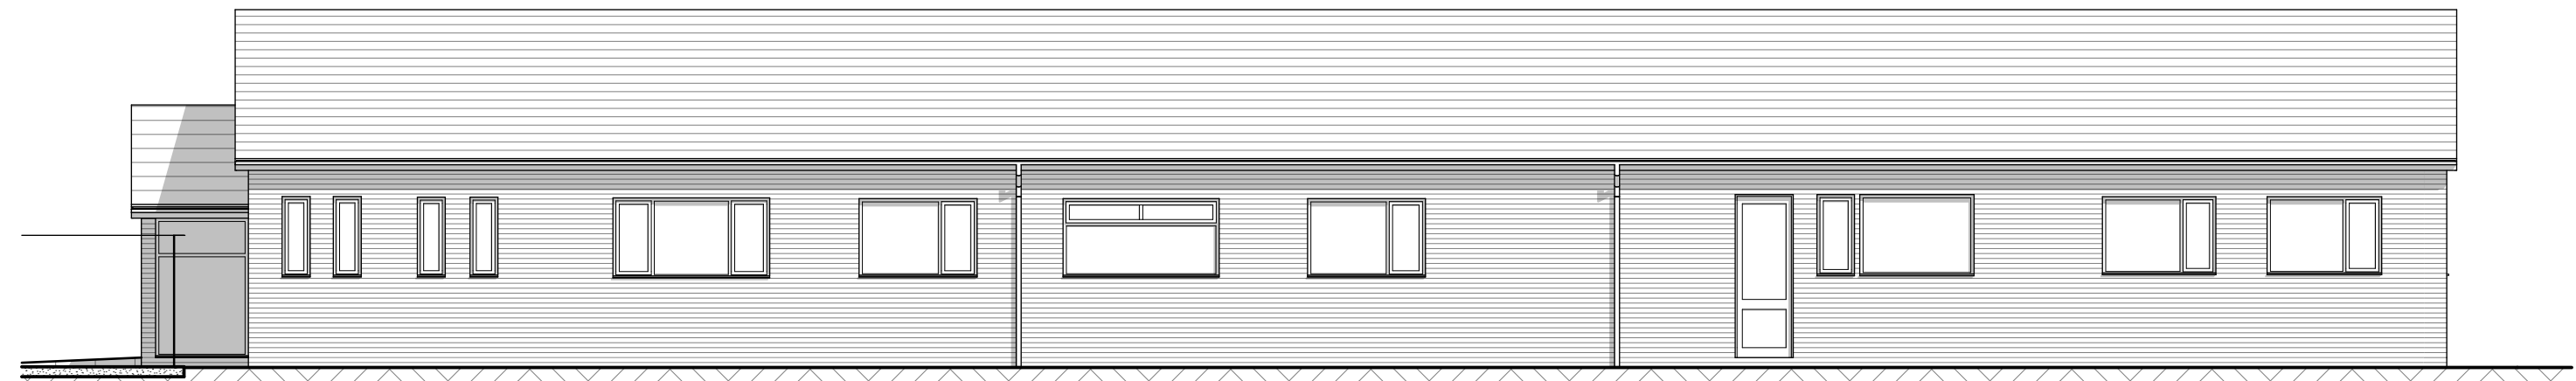

Existing North West Elevation

1:100

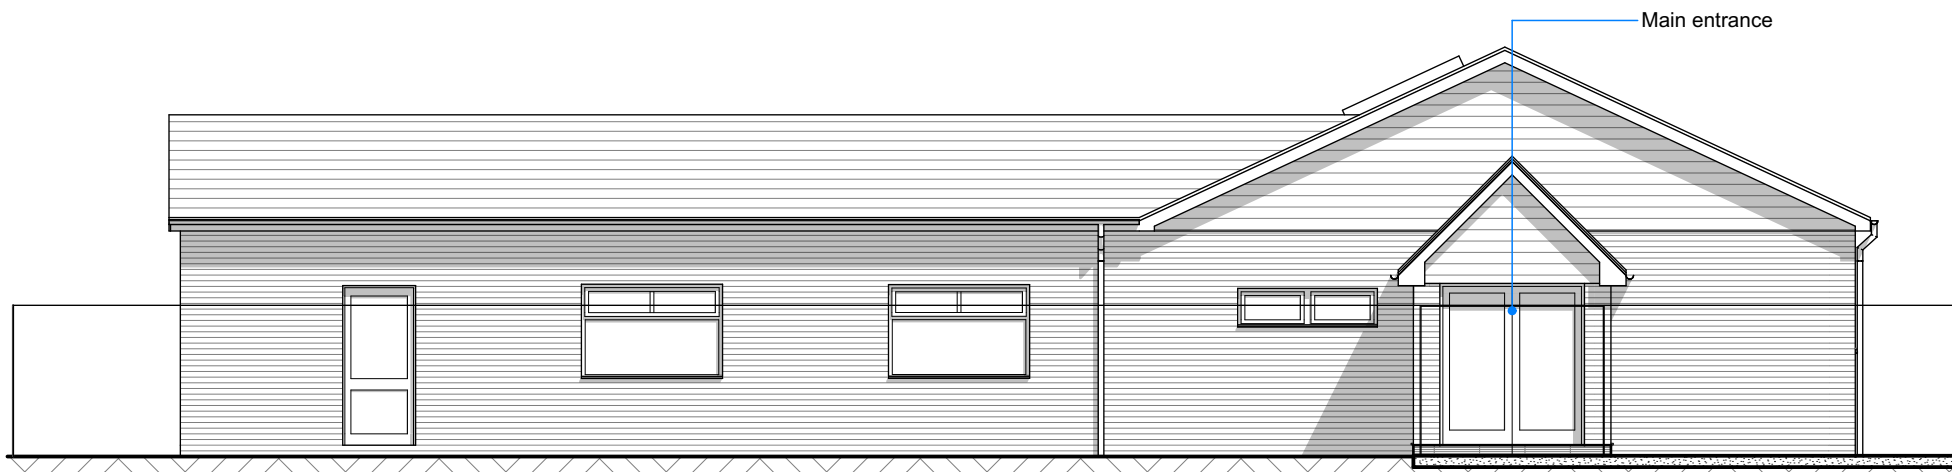

Existing North East Elevation

1:100



Existing South East Elevation


1:100



Existing South West Elevation

1:100



© GRKA 2026
NOT TO BE SCALED. DIMENSIONS TO BE CHECKED ON SITE SCALING
FOR LOCAL AUTHORITY PURPOSES ONLY.

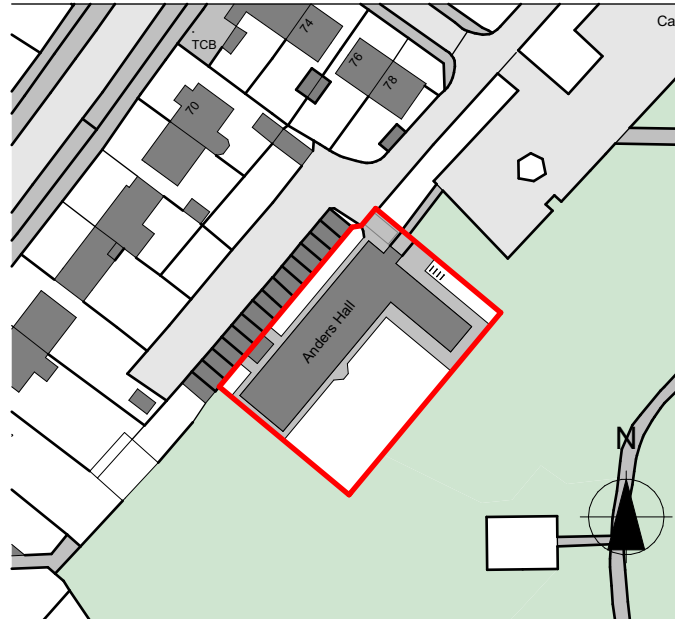

Location Plan

Scale 1:1250

Ordnance Survey (c) Crown Copyright 2025.
All rights reserved. Licence number 100022432

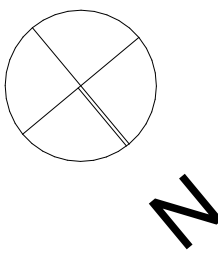 

PLANNING APPROVAL

P3	New redline	24.09.26	GM
P2	Bus Access Redline	30.06.26	GM
P1	Planning Issue	08.04.26	GM
Revision	Description	Date	Drawn

Designer :



Project :
Growing Places, Waterloooville
Proposed Extension

Drawing :
Existing Plans and Elevations

Date : May 2026	Scale : 1:100 @ A1	Revision: P3
Drawing No. : 25 / 421 / 100	Status : PLANNING	