


Proposed
rear single
storey
extension

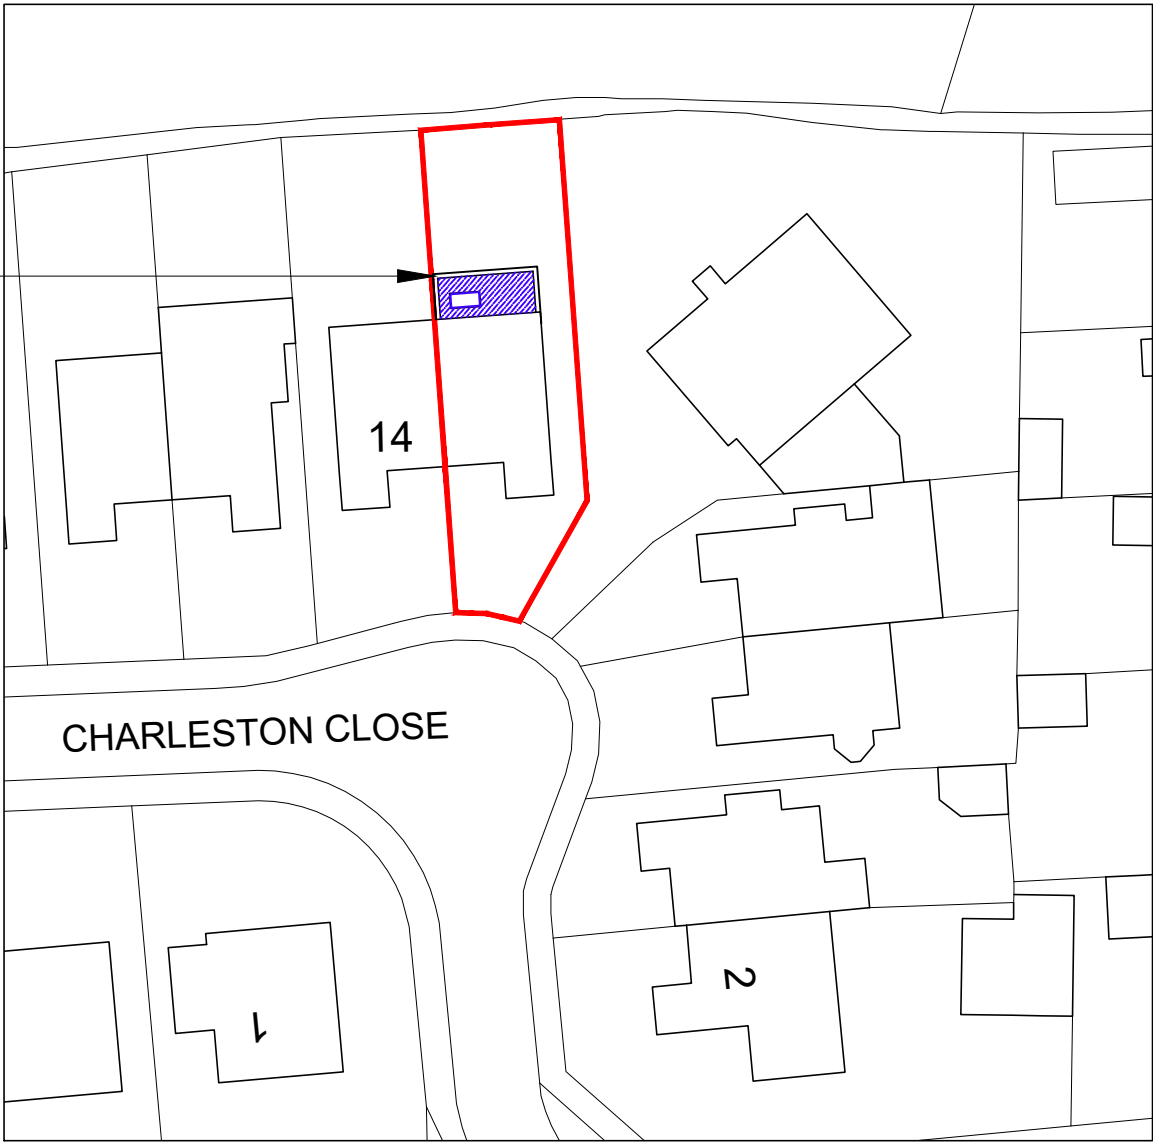

Site plan

scale 1:500





Ordnance Survey, (c) Crown Copyright 2026.
All rights reserved. Licence number 100022432



Location plan

scale 1:1250

 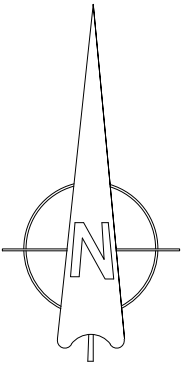

For MR & MRS CAROLAN	Title SITE & LOCATION PLANS				<div>jb architects</div> <div>E: admin@jb-architecturedesign.com W: www.jb-architecturedesign.com T: 01243 933732</div>
Project PROPOSED REAR EXTENSION AT 12 CHARLESTON CLOSE, HAYLING ISLAND, PO11 0JY	Date APRIL 2026	Drawn JB	Scale As shown @ A3	Checked -	
	Job Number PL 996.26	Drawing Number -01	Revision A		