

 


Existing walls Proposed walls Proposed structure

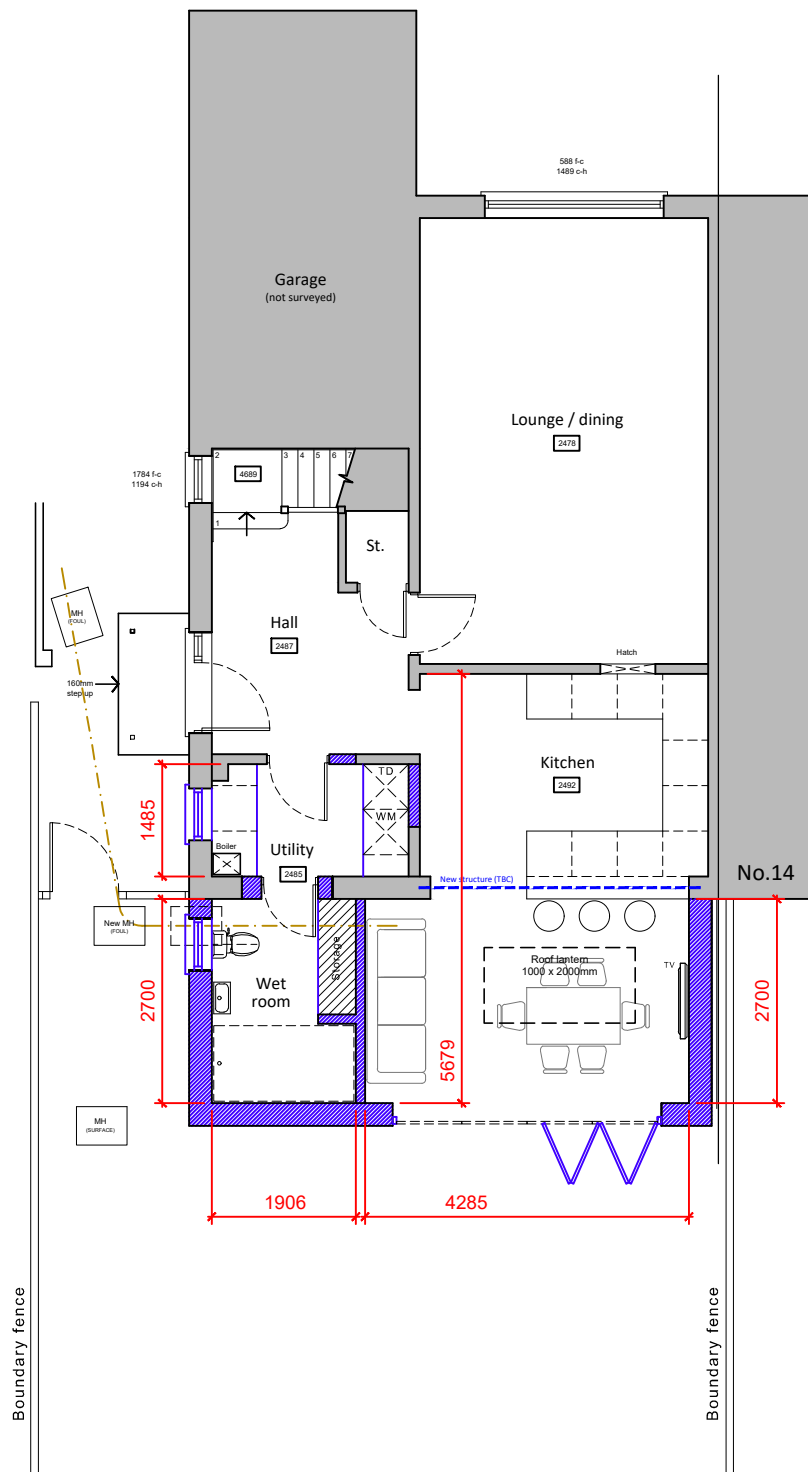


Ground floor plan
(first floor unchanged in new proposal)

Proposed ground floor plan & elevations scale 1:100

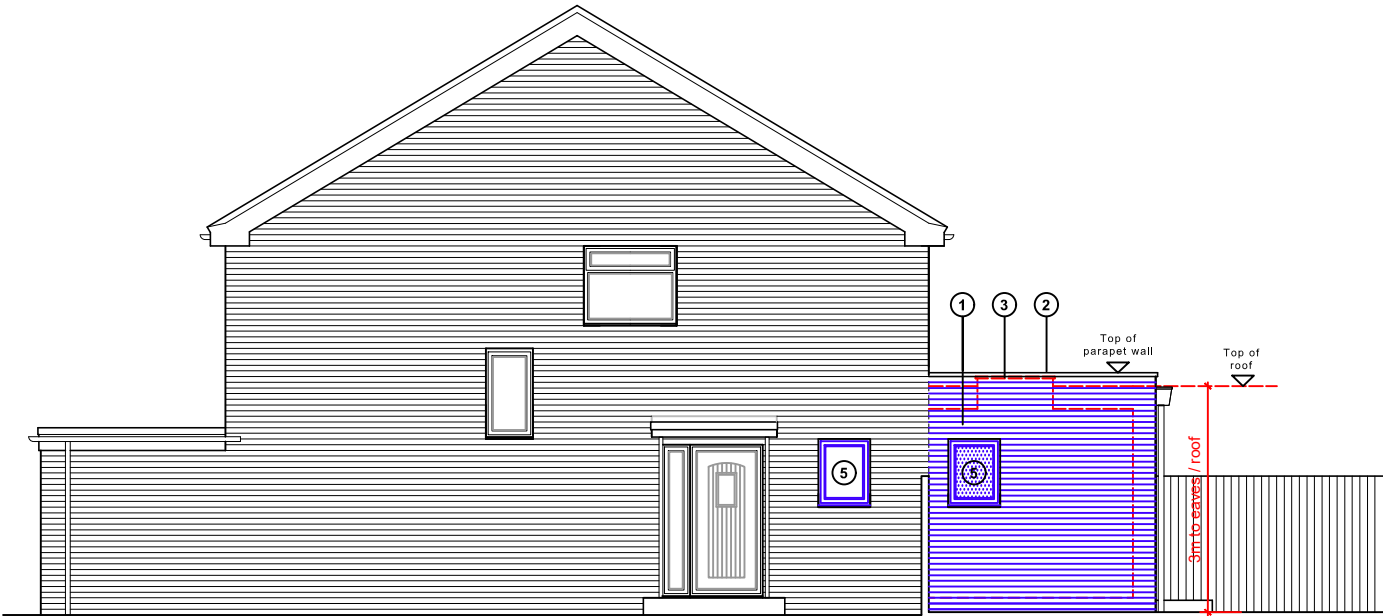

East (side) elevation

- 1 Bricks to match existing
- 2 Single ply flat parapet roof
- 3 Velux roof lantern or similar product
- 4 Aluminum bi-fold door
- 5 uPVC window

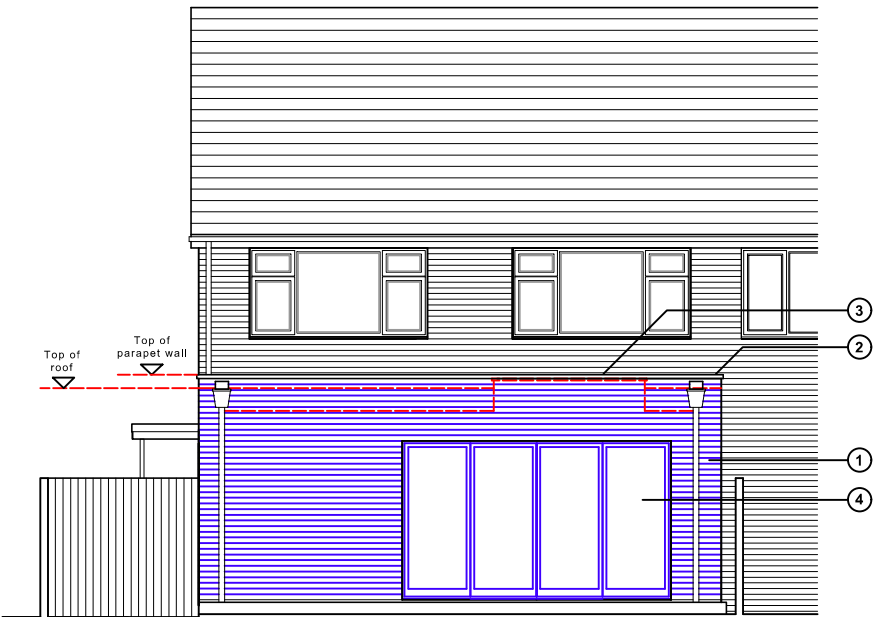

North (rear) elevation)
(front elevation unchanged in new proposal)

For MR & MRS CAROLAN	Title PROPOSED FLOOR PLAN & ELEVATIONS	jb architects	
Project PROPOSED REAR EXTENSION AT 12 CHARLESTON CLOSE, HAYLING ISLAND, PO11 0JY	Date APRIL 2026	Drawn JB	Scale 1:100 @ A3
Job Number PL 996.26	Drawing Number -03	Checked -	Revision A
		E: admin@jb-architecturedesign.com W: www.jb-architecturedesign.com T: 01243 933732	