



 

Existing ground floor plan

(first floor unchanged in new proposal)

Existing ground floor plan & elevations scale 1:100

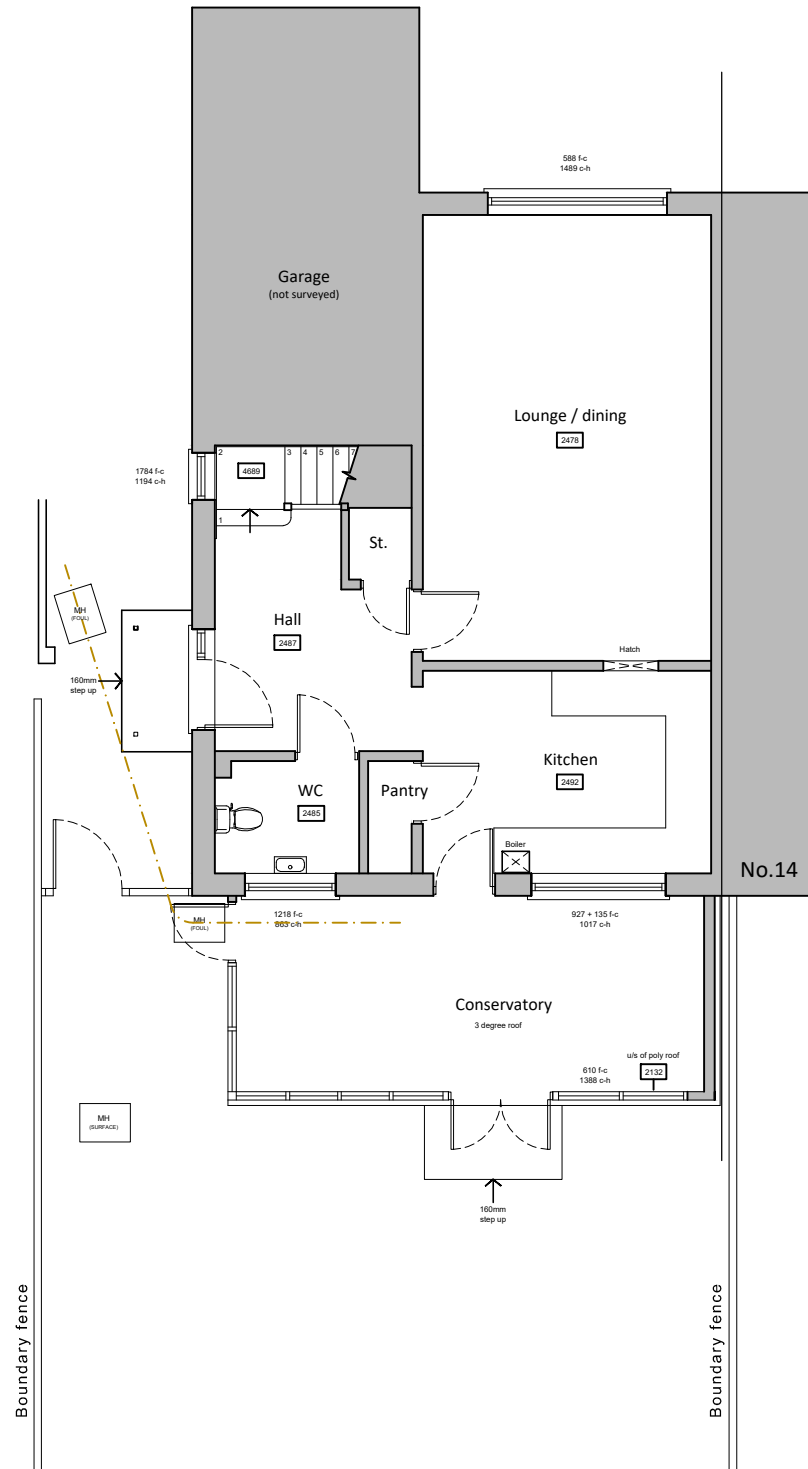

East (side) elevation



North (rear) elevation)

(front elevation unchanged in new proposal)

For MR & MRS CAROLAN	Title EXISTING FLOOR PLAN & ELEVATIONS				<div>jb architects</div> <div>E: admin@jb-architecturedesign.com W: www.jb-architecturedesign.com T: 01243 933732</div>
Project PROPOSED REAR EXTENSION AT 12 CHARLESTON CLOSE, HAYLING ISLAND, PO11 0JY	Date APRIL 2026	Drawn JB	Scale 1:100 @ A3	Checked -	
	Job Number PL 996.26	Drawing Number -02		Revision	