


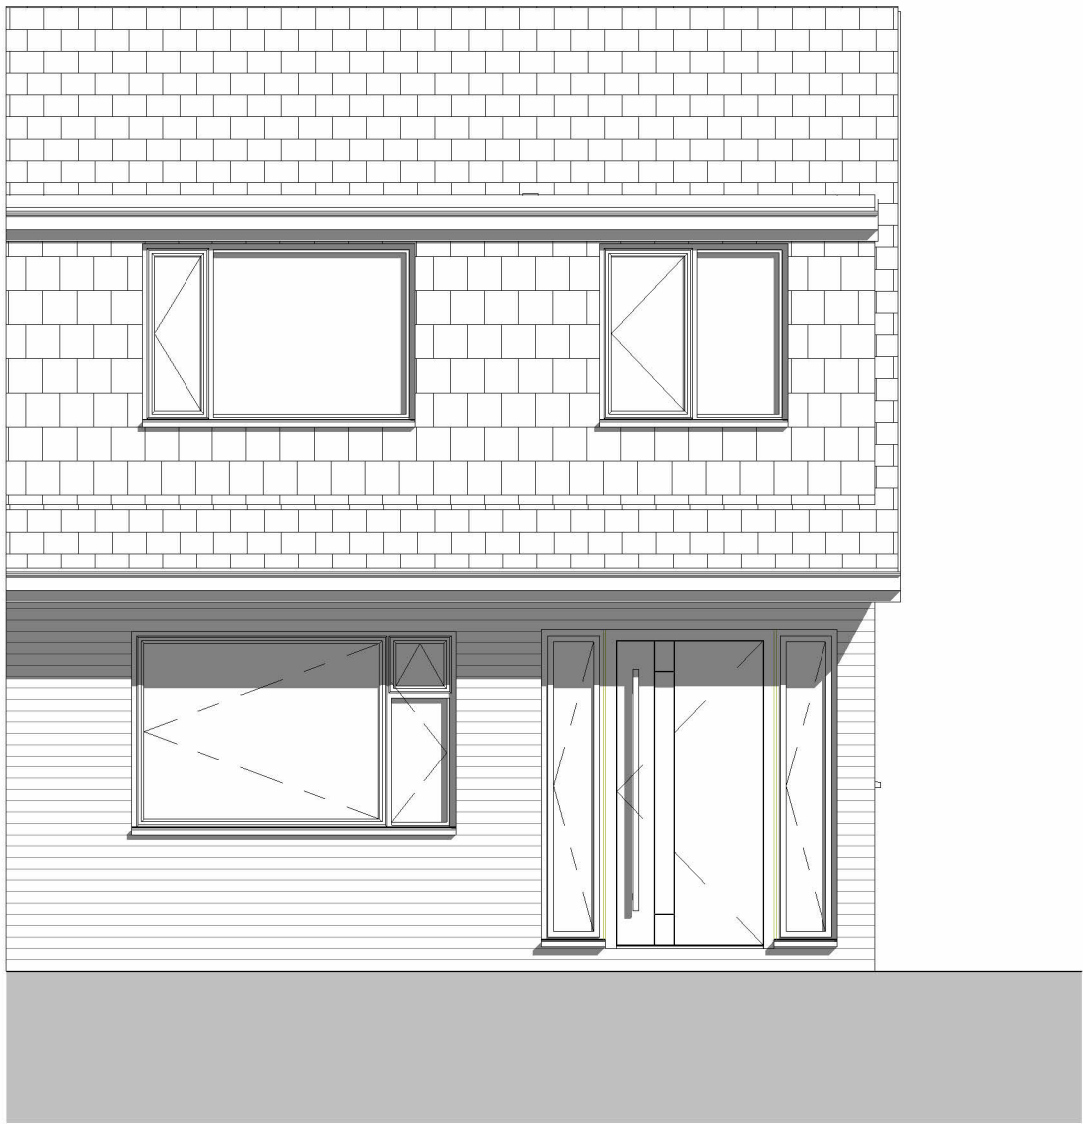


Proposed Front Elevation

1 : 50




Proposed Side Elevation

1 : 50

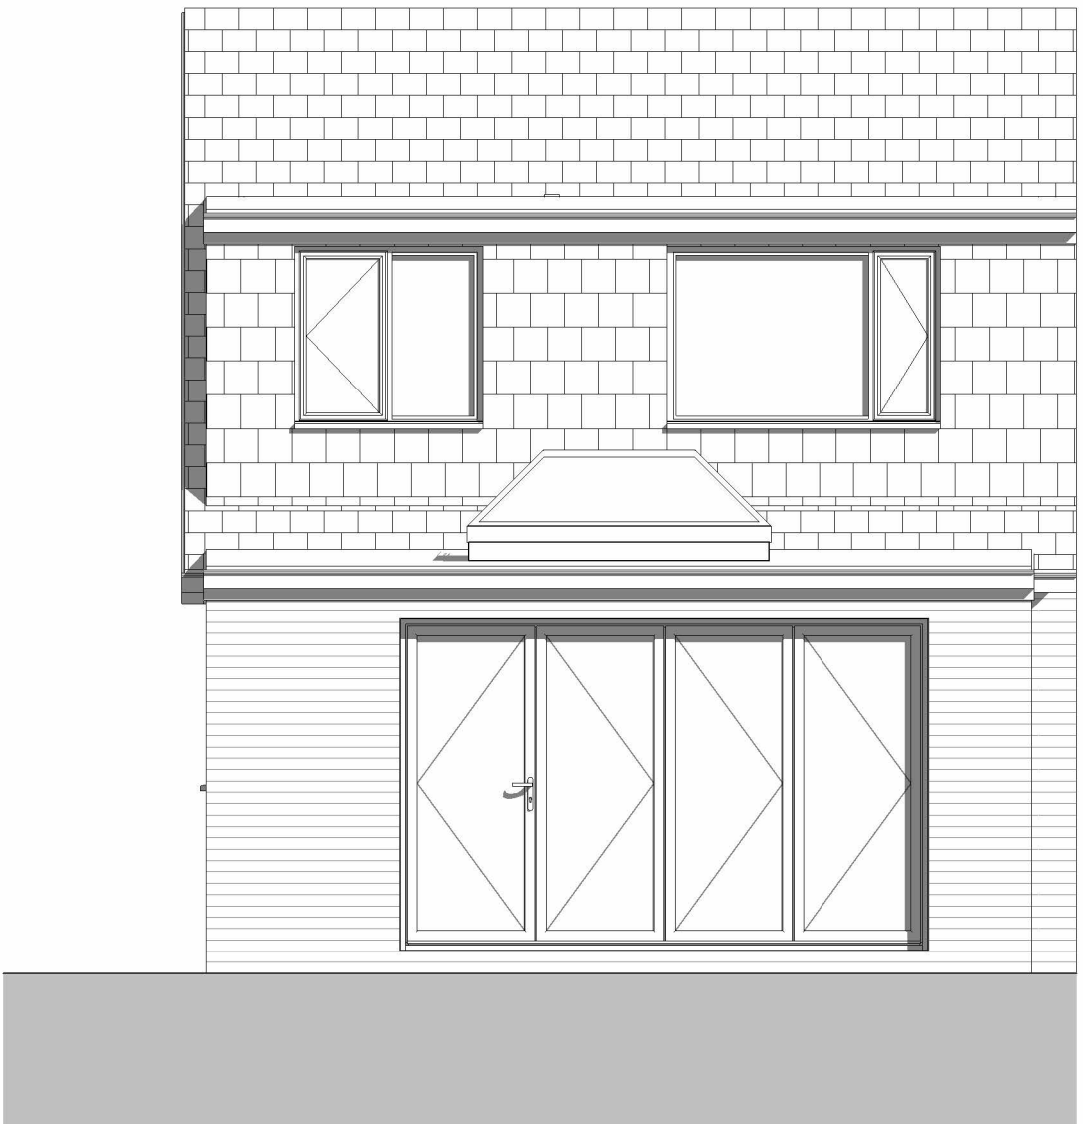

Proposed Rear Elevation

1 : 50

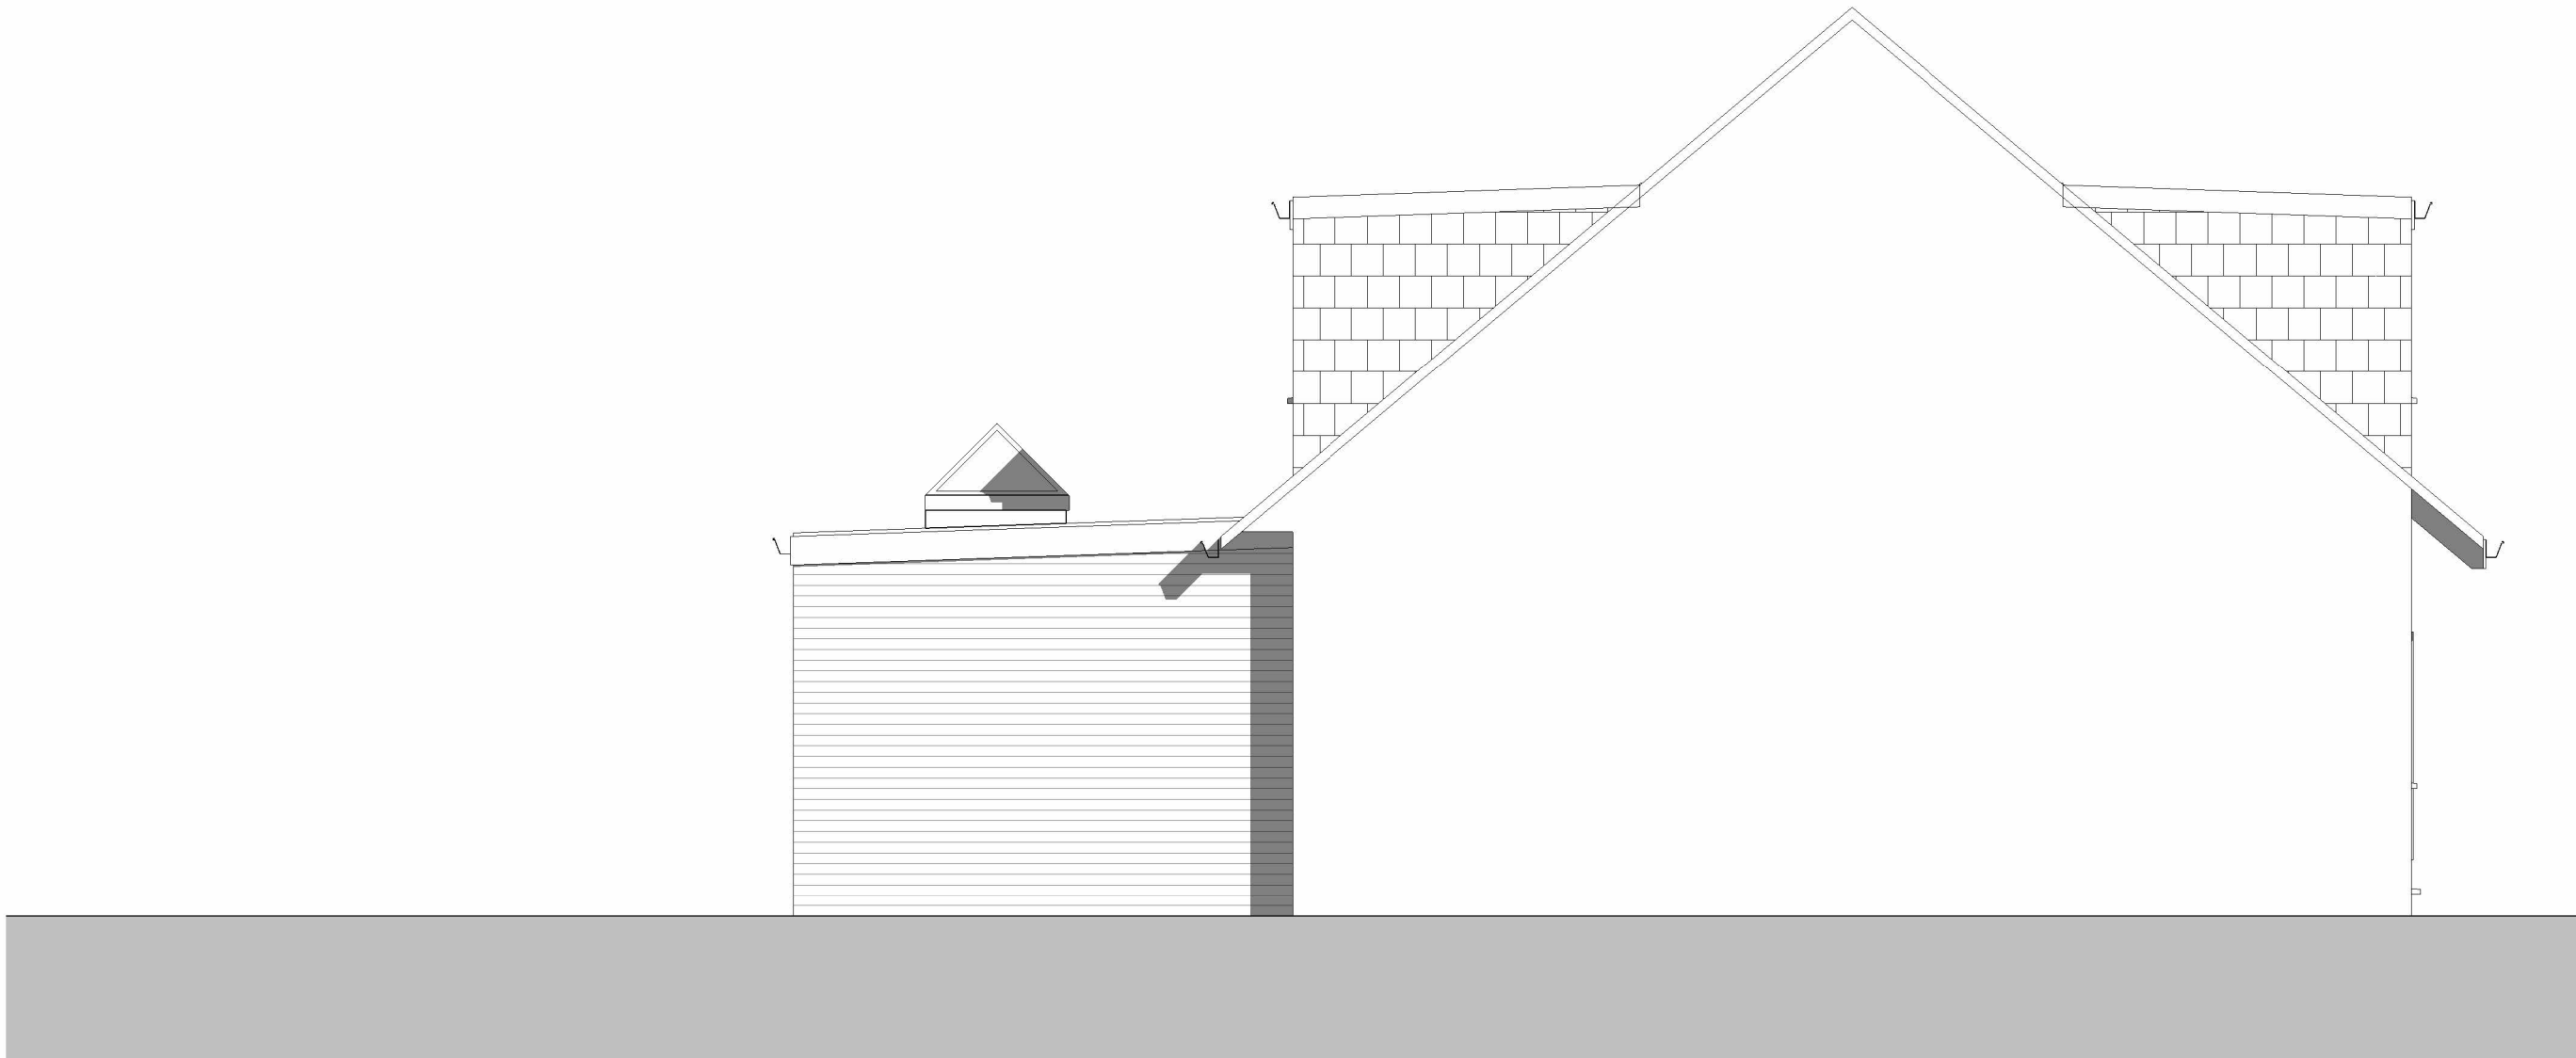

Proposed Adjoining Elevation

1 : 50

PLANNING

REV.	DATE	DESCRIPTION	BY:	CHK.
P01	26.01.26	Planning Issue	RR	RR
P02	14.05.26	Updated following planning comments	RR	RR
P03	10.07.26	Updated extension depth	RR	RR
P04	02.10.26	Updated extension depth	RR	RR

Note
Details and dimensions of proposed plans to be checked on site by appointed contractor prior to any commencement/ordering of materials or work.

SA

Solent Architecture
Merlin House,
4 Melrose Way,
Farnham,
PO13 9FU

07305 456633
solentarchitecture.co.uk
hello@solentarchitecture.co.uk

CLIENT
George Warner

PROJECT:
14 Luard Court, Havant, PO9 2TN

TITLE:
Proposed Elevations

CREATION DATE: SCALE @ A1 REVISION:
R Reade 1 : 50 P04

DRAWN: CHECKED: STATUS:
Sept 2025 Sept 2025 PR

SHEET NO.
25042 - STA - ZZ - ZZ - D - A - 2300
Project No - Originator - Zone - Level - Type - Role - Number

© Copyright: All Rights Reserved.
The drawing must be read in conjunction with all other relevant drawings and information.
Any discrepancies must be reported to Solent Architecture immediately.
The drawing or information must not be used for construction unless expressly issued for construction.
Do not scale off drawings. Use displayed dimensions.

1:50 0m 1 2 3 4 5