


NOTES:

1. This drawing is a COPYRIGHT of Studio11Development Limited.


2. All dimensions must be checked on site and Studio11Development should be informed immediately of any discrepancies prior to construction.




Proposed Front Elevation
(South Facing)

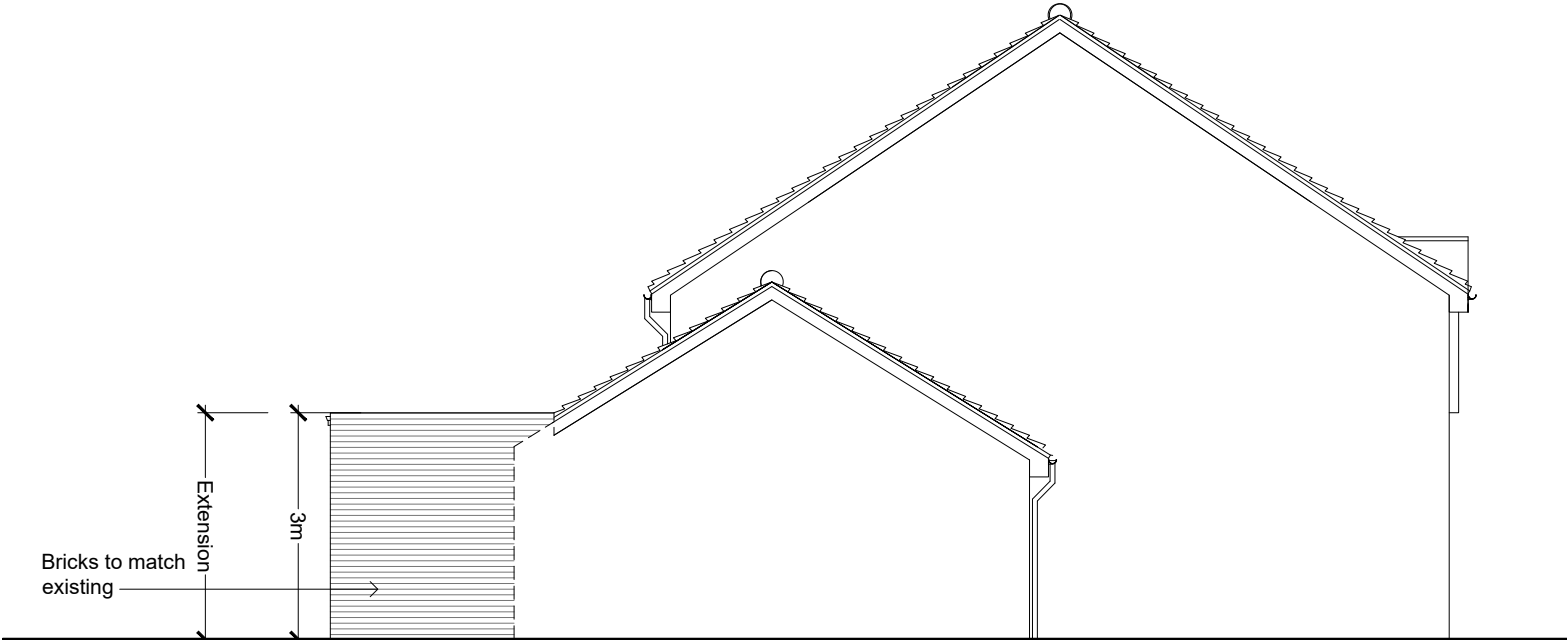

Proposed Side Elevation
(West facing)

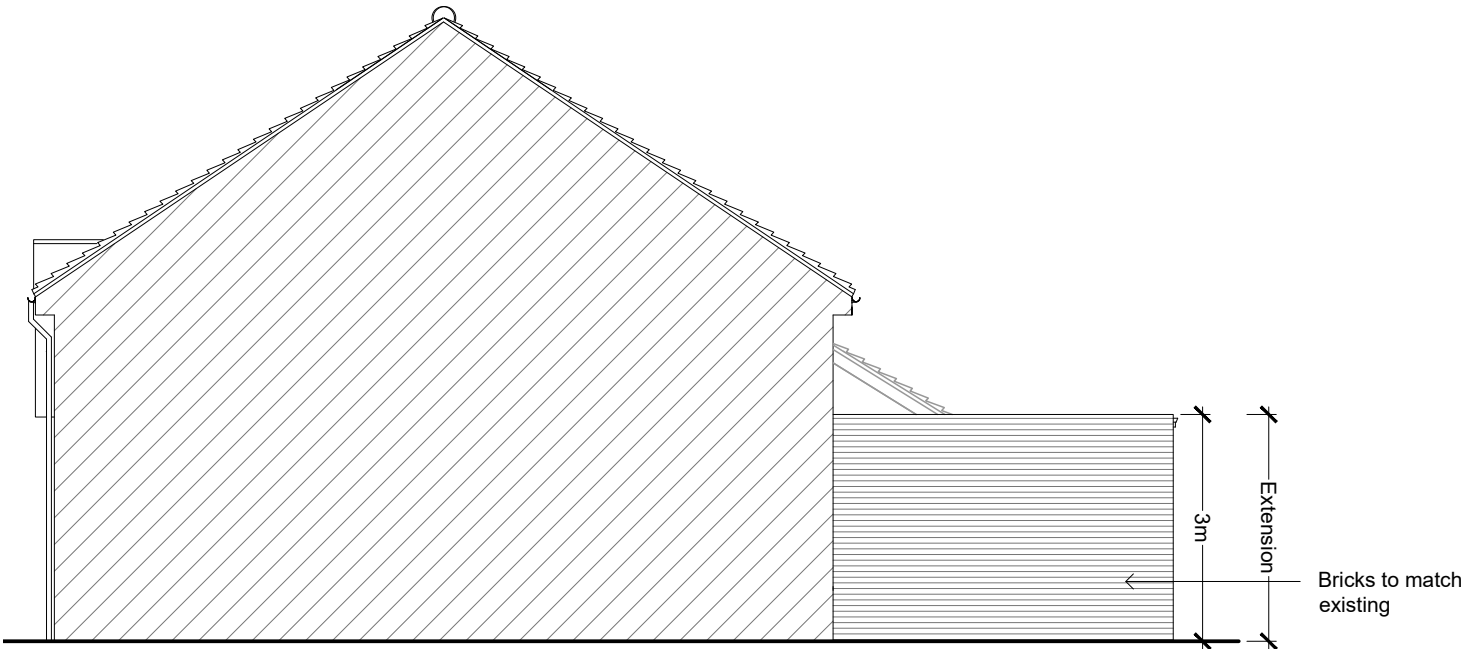

Proposed Side Elevation
(East facing)

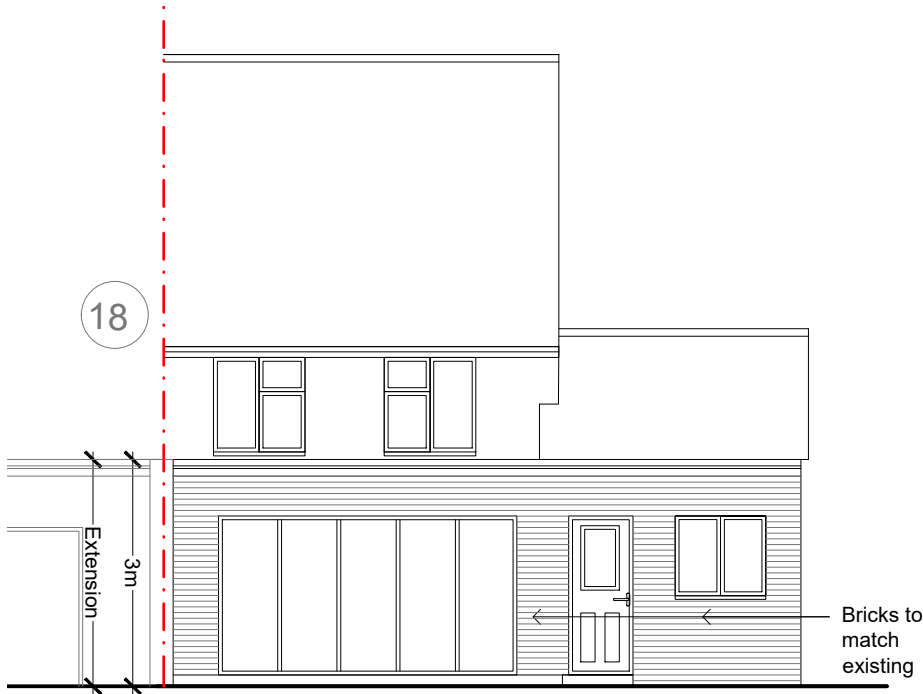

Proposed Rear Elevation
(North Facing)

ISSUE	DESCRIPTION	DATE
-------	-------------	------

STUDIO 11 DEVELOPMENT

Architectural Consultants

6 VICARAGE COURT VICARAGE ROAD WOODFORD GREEN IG8 8NJ
Tel: 07940593742 email: studio11development@gmail.com

Project: 20 Shepherd way
Havant
P09 4EF

Drawing Title:
PROPOSED ELEVATIONS

Drawn: Z.D	Date: SEP 26	Scales: 1:100 @ A3
---------------	-----------------	-----------------------

Plan No. 120 (02)- 02	Issue: A1	Status: ☐ Preliminary drawing ☐ Tender drawing ☒ Working drawing
--------------------------	--------------	--