



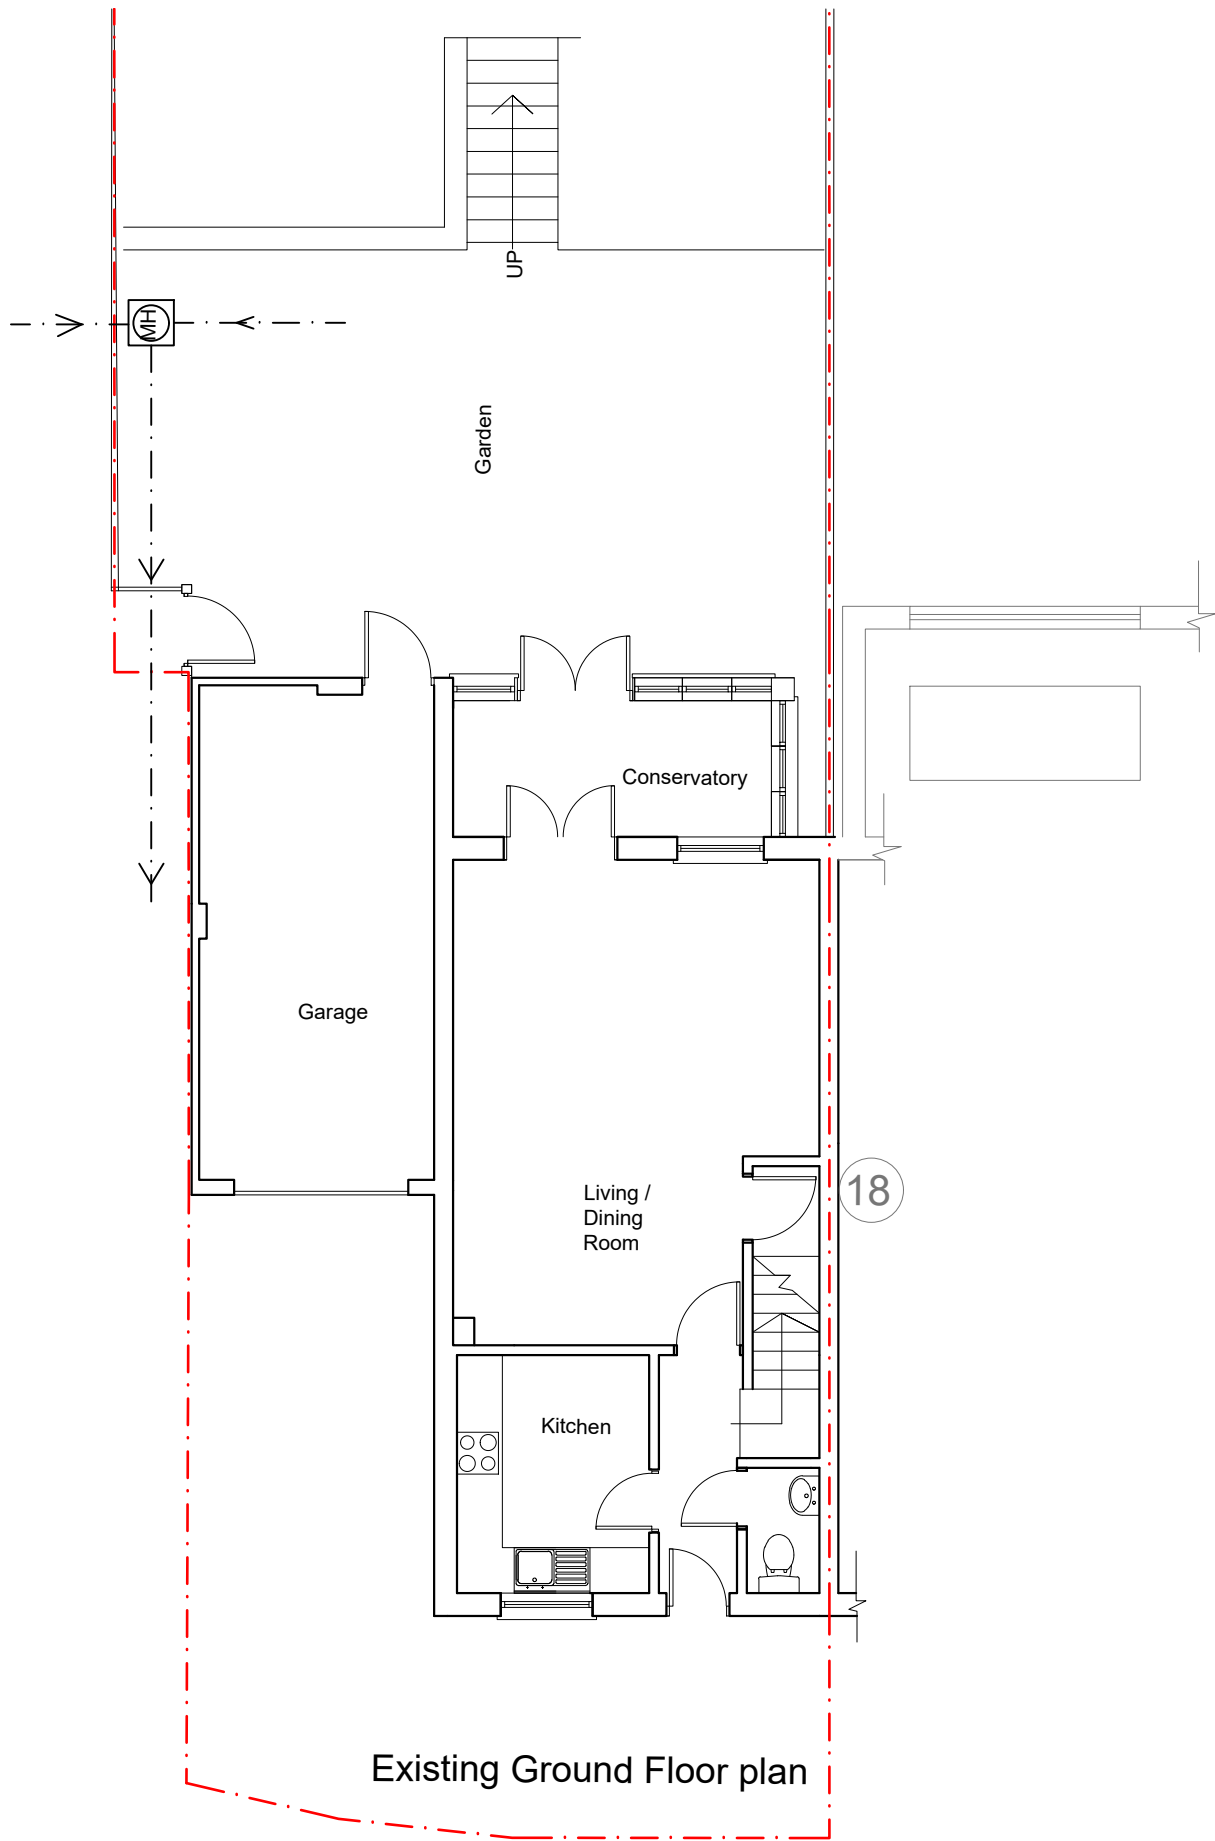


Existing Ground Floor plan

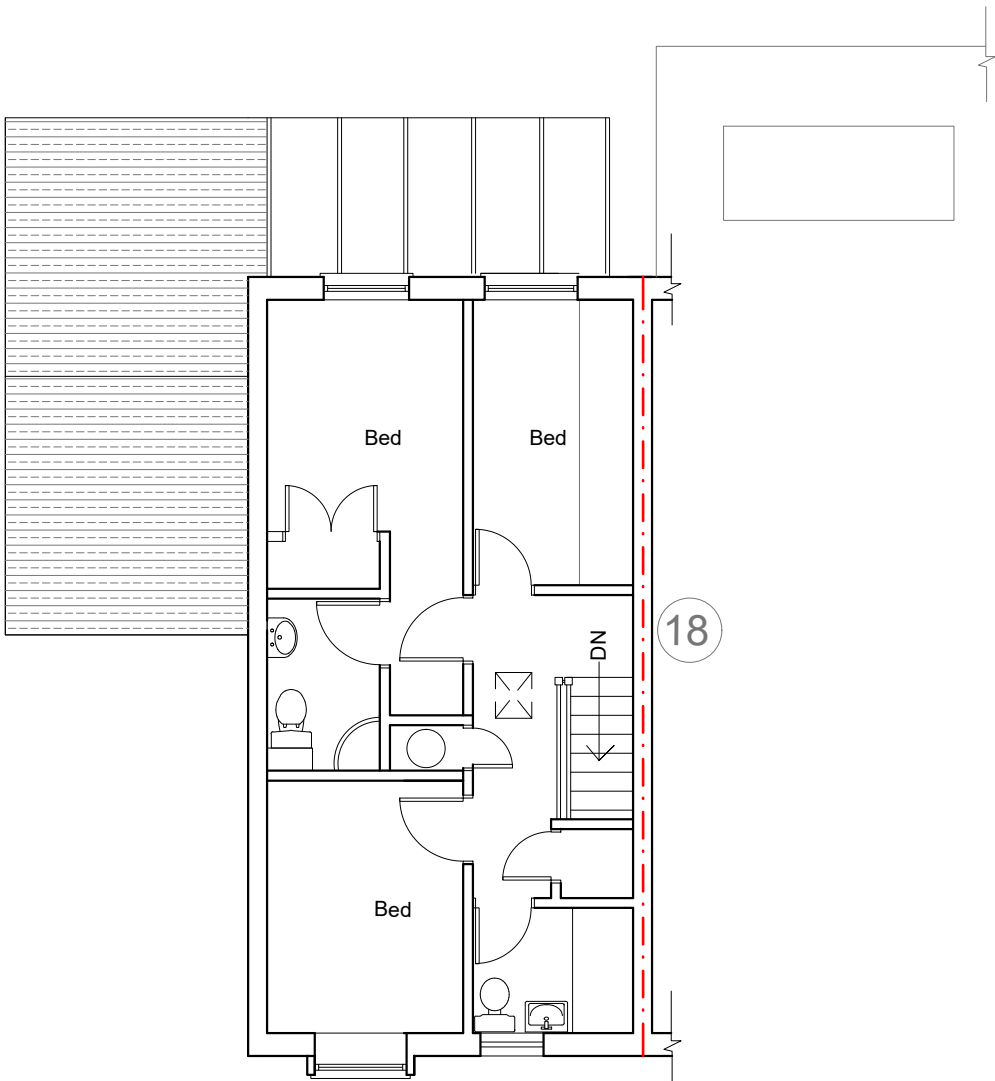

Existing First Floor plan

SCALE 1: 100

 

NOTES:

- 1. This drawing is a COPYRIGHT of Studio11Development Limited.
- 2. All dimensions must be checked on site and Studio11Development should be informed immediately of any discrepancies prior to construction.

ISSUE	DESCRIPTION	DATE
-------	-------------	------

STUDIO 11 DEVELOPMENT

Architectural Consultants

6 VICARAGE COURT VICARAGE ROAD WOODFORD GREEN IG8 8NJ
Tel: 07940593742 email: studio11development@gmail.com

Project: 20 Shepherd way
Havant
P09 4EF

Drawing Title:
EXISTING PLANS

Drawn: Z.D	Date: SEP 26	Scales: 1:100 @ A3
---------------	-----------------	-----------------------

Plan No. 120 (01)- 01	Issue: A	Status: ☐ Preliminary drawing ☐ Tender drawing ☒ Working drawing
--------------------------	-------------	--