

Architectural designers
Contact Number: 07293 370 774
Email: Joshua@bellvisionstudio.com

www.bellvisionstudio.com

Client:
Olly Pugsley - OP construction

- Notes:
- 1. ALL LEVELS AND DIMENSIONS TO BE CHECKED ON SITE.
 - 2. THIS DRAWING TO BE READ IN CONJUNCTION WITH SPECIFICATIONS & ALL OTHER CONSULTANTS DRAWINGS.
 - 3. ALL DIMENSIONS AND LEVELS ARE TO BE VERIFIED ON SITE BY THE CONTRACTOR BEFORE COMMENCING ANY WORK.


Project:
**Rear Extension
- 44 The Dale**

Title:
PROPOSED ELEVATIONS

Scale:	1:100
Drawn By:	JB
Approved:	N/A
Date Drawn:	04/07/26
Revisions:	Rev A


A :: Original Front Elevation

002 scale: 1:100

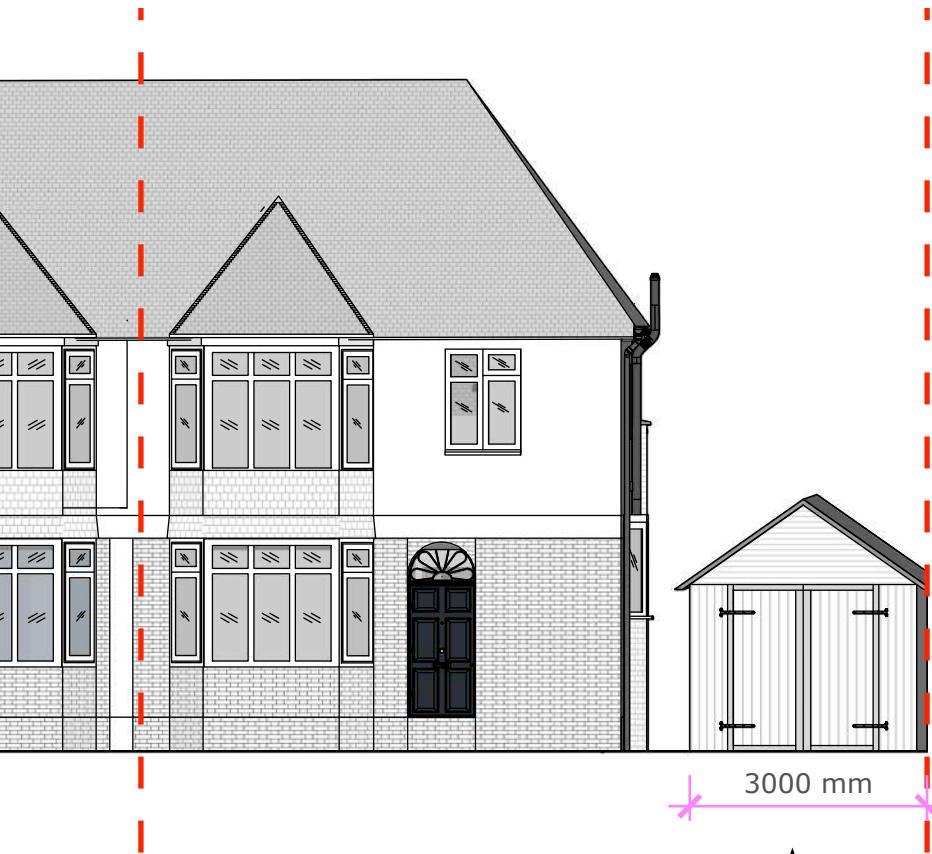


A :: Original West Elevation

001 scale: 1:100

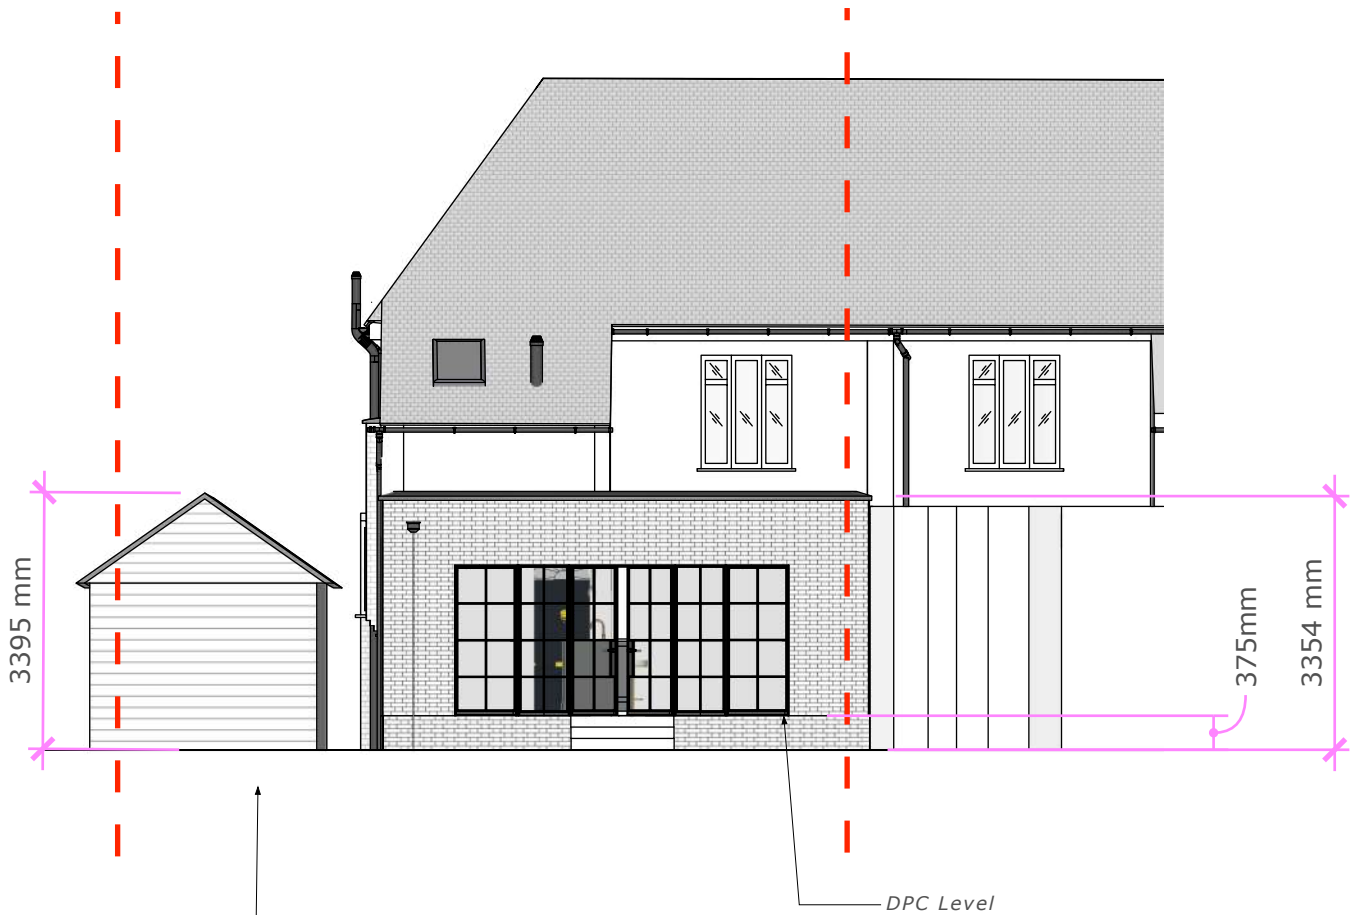

B :: Original West Elevation

002 1:100

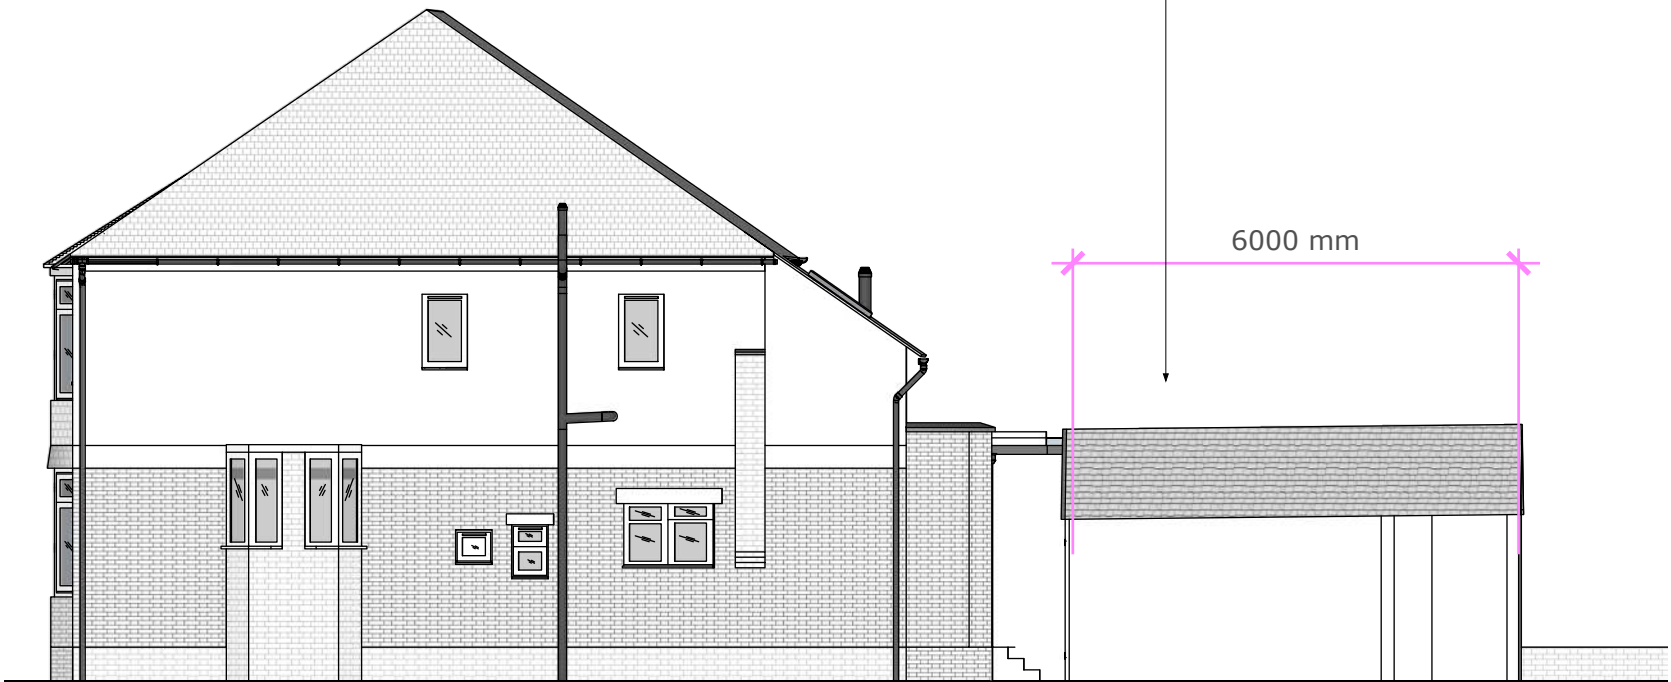

Proposed Garage is 6m x 3m timbre clad, timber doors that open out, with tile roof. Client hasn't yet decided wether timber frame or brick, with timbre clad.

