



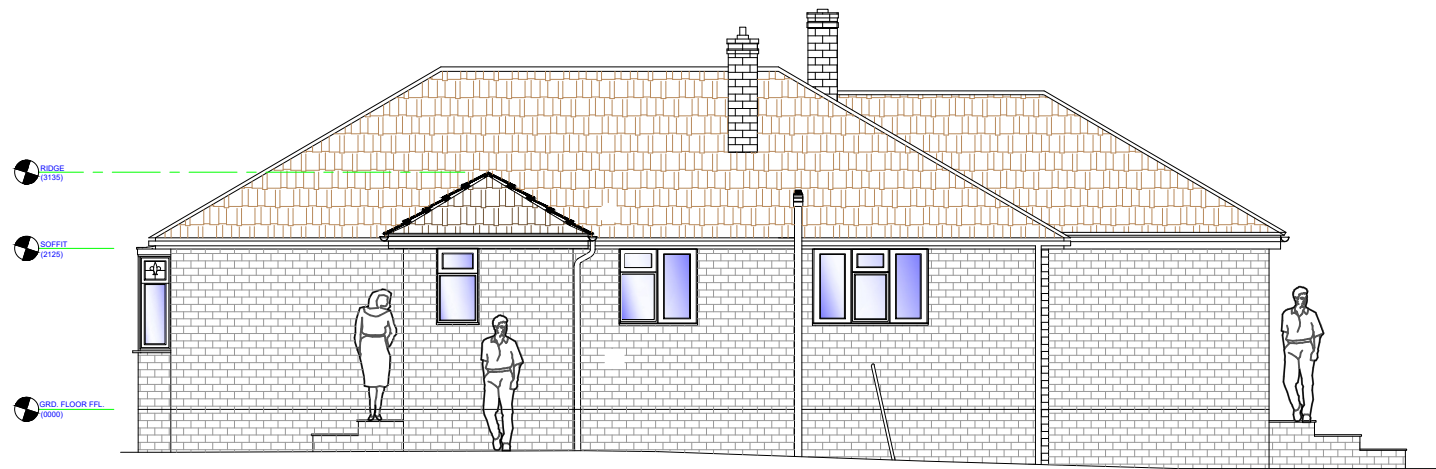

1

EXISTING FRONT ELEVATION

1:100

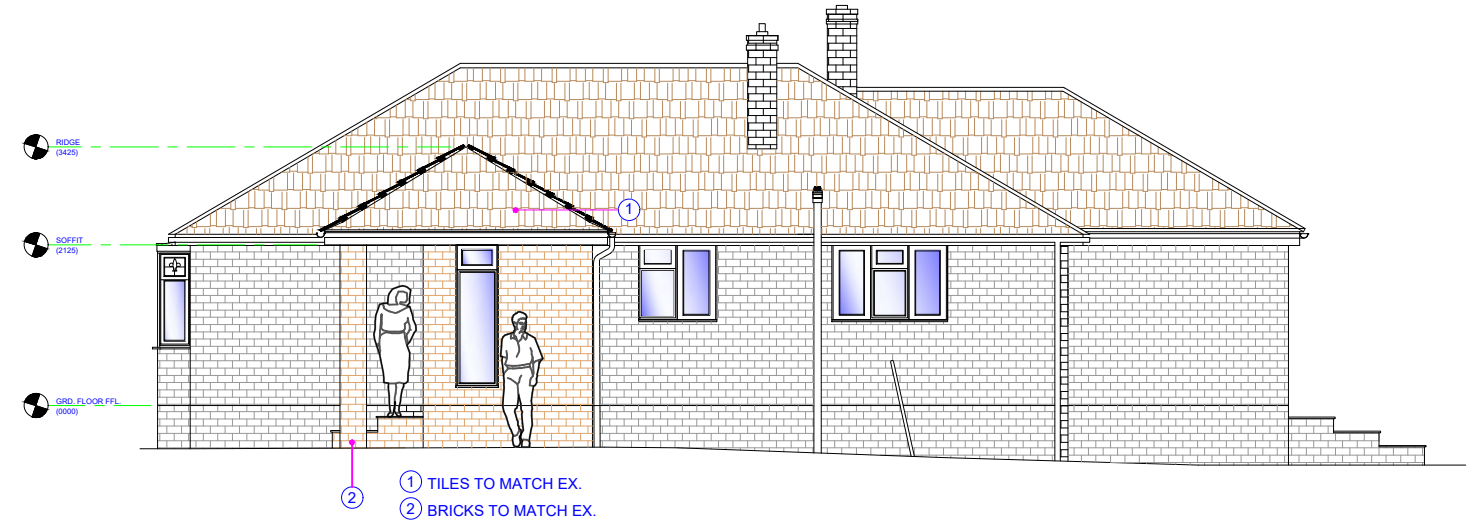


2

PROPOSED FRONT ELEVATION

1:100

1:100

 

MODIFICATIONS

ISSUE:

TITLE


AMENDED PORCH ROOF AND BRICK COLUMN

EAST SIDE ELEVATION

CUSTOMER

10 BROOKLANDS ROAD, HAVANT, PO9 3NT

DRAWN BY:

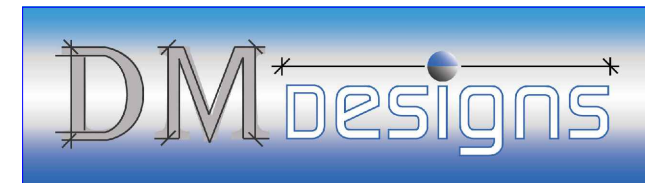

DRAWING NO: **2 OF 4**
DOBOVOLSCAIA_02A

SCALE: 1:100

DATE: 07.10.2026

REVISION: **A** **A3**