



1 EXISTING SIDE ELEVATION
1:100



2 PROPOSED REAR ELEVATION
1:100


1:100 2m 0 2m 4m 6m 8m 10m

MODIFICATIONS ISSUE:

TITLE
AMENDED PORCH ROOF AND BRICK COLUMN
NORTH SIDE ELEVATION

CUSTOMER
10 BROOKLANDS ROAD, HAVANT, PO9 3NT

DRAWN BY: DRAWING NO: 3 OF 4
DOBROVOLSCAIA_02A

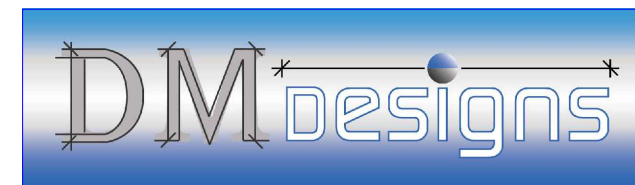

SCALE: 1:100
DATE: 07.10.2026
REVISION: A A3