


0 1 2 3 4 1:50 @ A3

0 1 2 3 4 5 6 1:100 @ A3

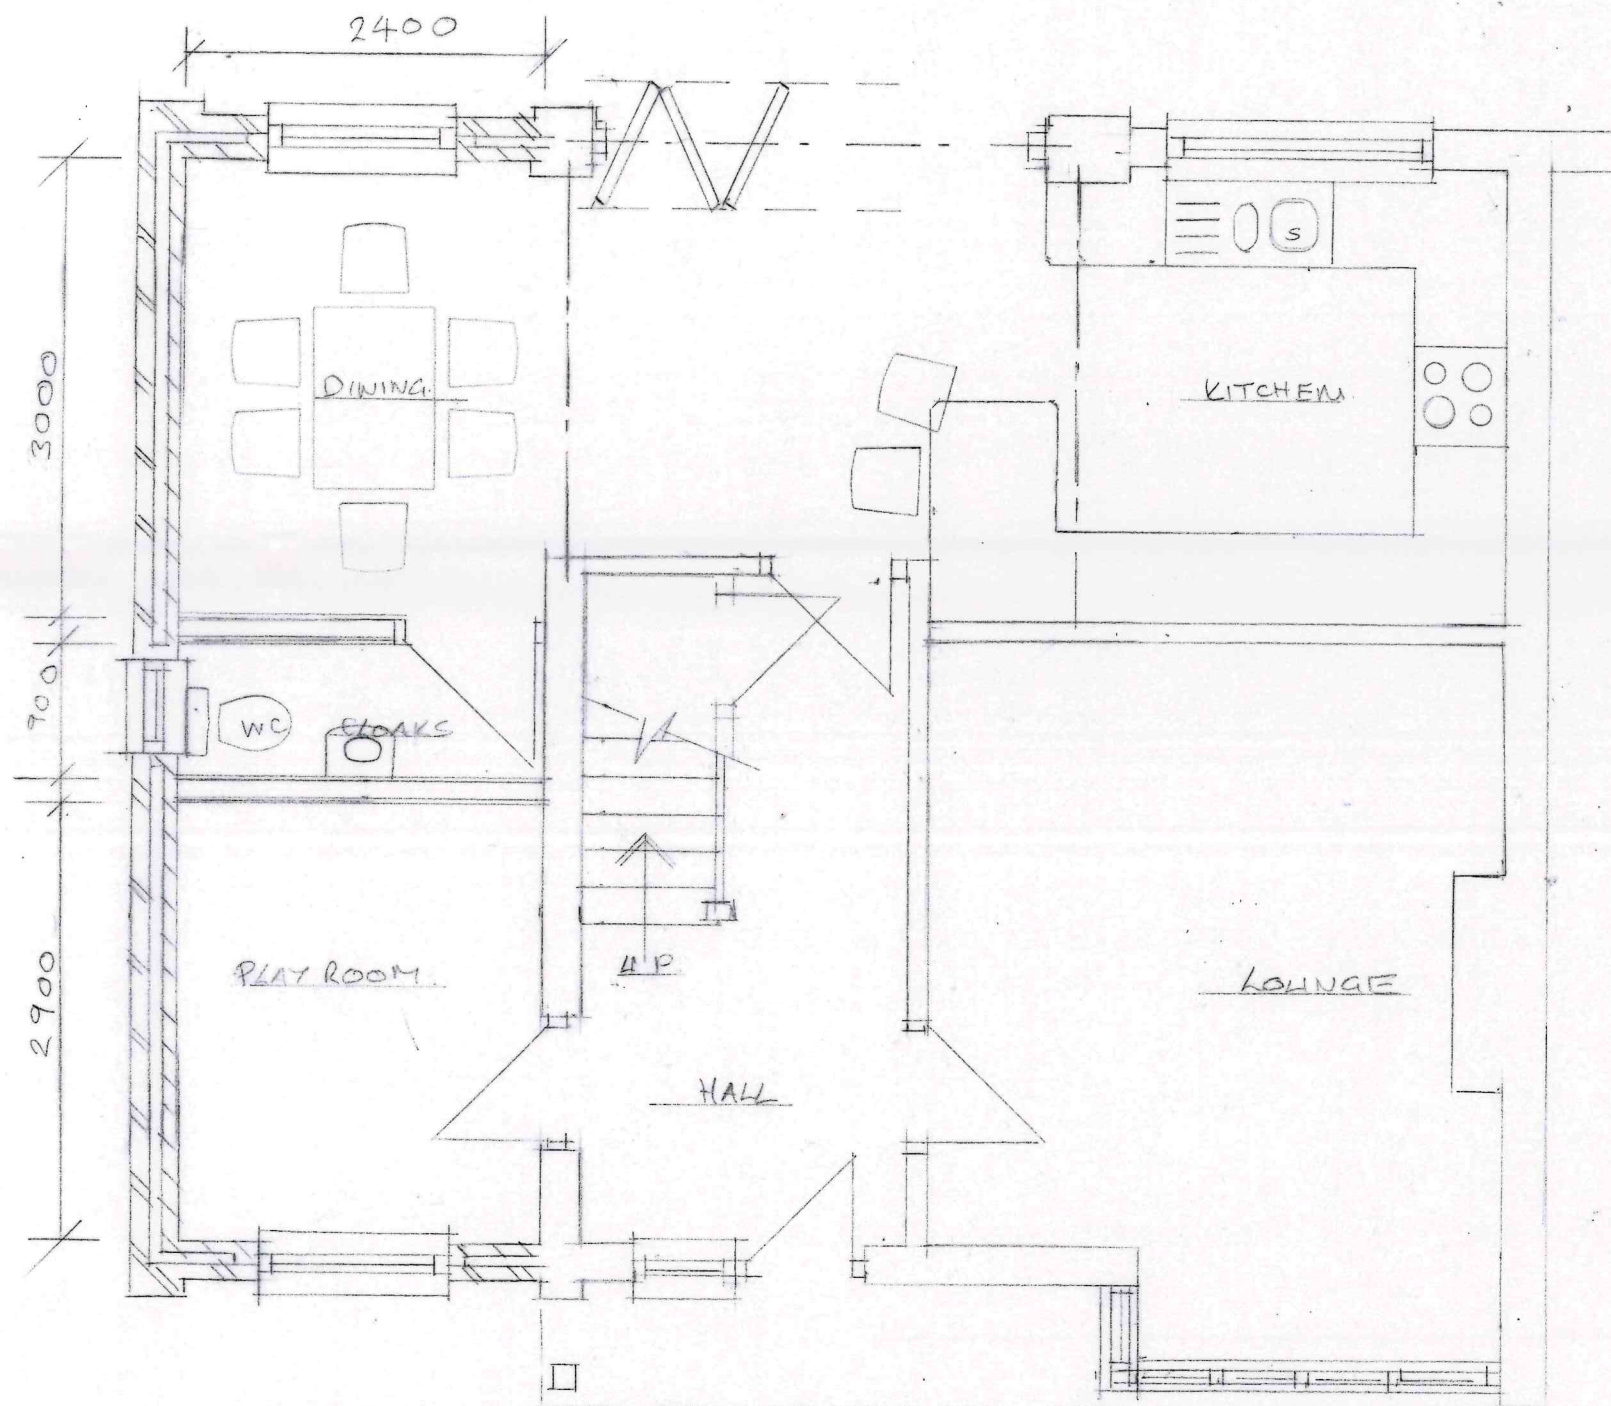

PROPOSED GROUND FLOOR PLAN 1:50 @ A3



Scale 1:100 @ A3

PROPOSED 2-STORY SIDE EXTENSION

87 INHURST AVE. WATERLOOVILLE