


General Notes

1. This drawing is © copyright Hampshire County Council 2025. No unauthorised reproduction of any kind is permitted.
2. No dimensions to be scaled from this drawing. Verify all dimensions prior to construction. Immediately report any discrepancies on the document to the Architect/Contract Administrator. This document shall be read in conjunction with associated models, specifications and related consultant's documents.
3. Drawing to be read with all relevant Architectural, Interiors, Structural, M&E, Drainage/Public Health, Landscape, Civils and Interiors drawings and specifications.
4. This map is reproduced from Ordnance Survey material with the permission of Ordnance Survey on behalf of the controller of Her Majesty's Stationary Office © Crown copyright. Unauthorized reproduction infringes Crown Copyright & may lead to prosecution or civil proceedings (100019180) 2025.



Hampshire
County Council

Notes:

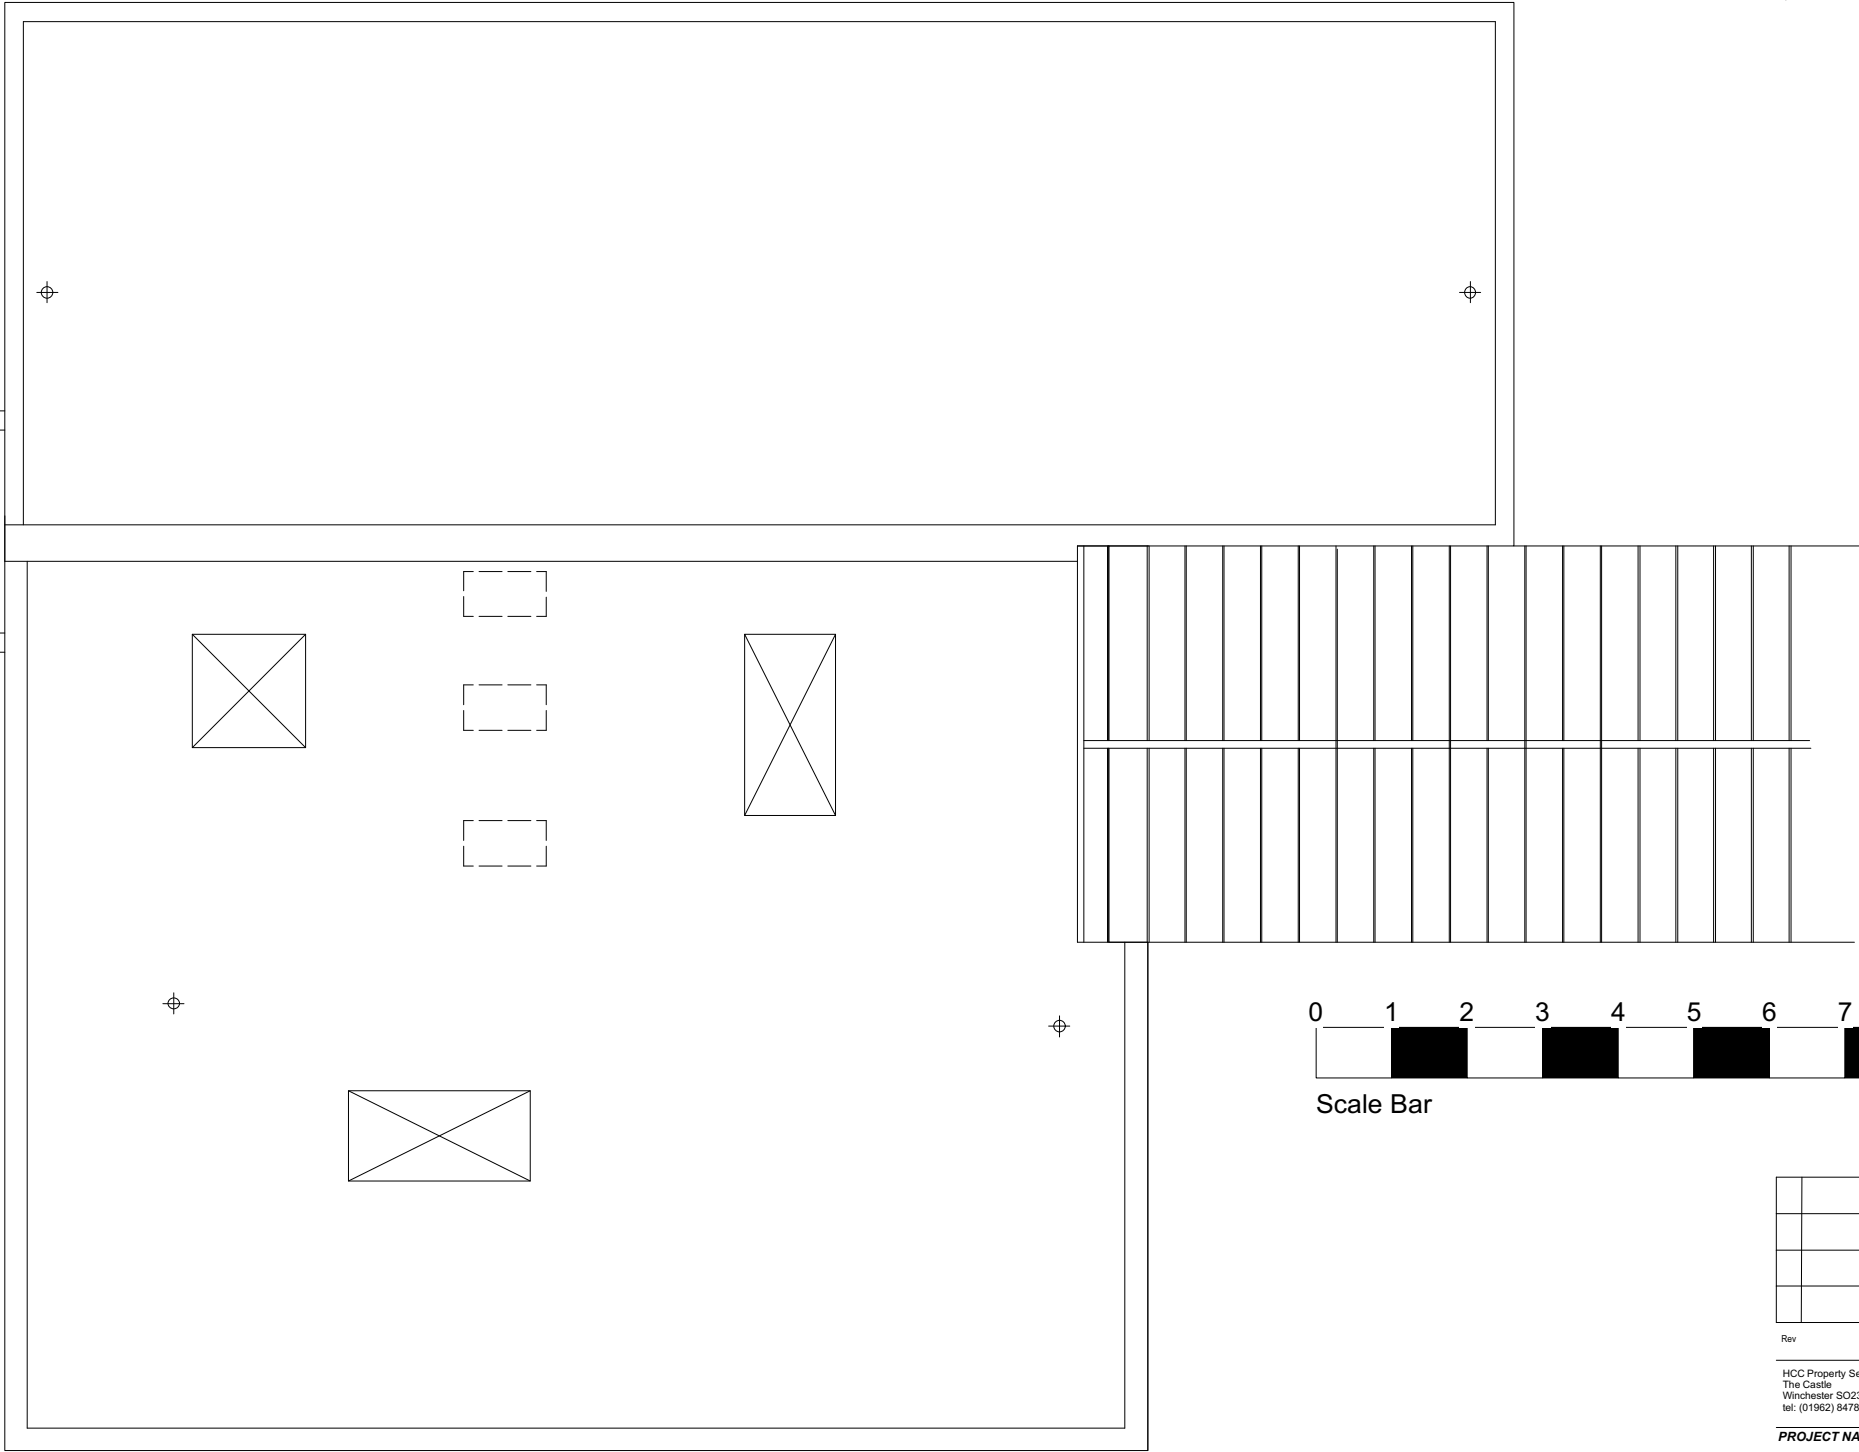

Scale Bar

Rev	Description	Date	By	Chkd
-----	-------------	------	----	------

HCC Property Services
The Castle
Winchester SO23 8UD
tel: (01962) 847801



Property
Services

PROJECT NAME
Crookhorn College: Romsey Block SCOLA Reclad

SHEET NAME
Romsey Block : Existing Roof Plan

SCALE 1:100 @ A3	DRAWN MN	CHKD	APRV
----------------------------	--------------------	-------------	-------------

DRAWING No. P15431-HCC-0-ZZ-DR-B-2003	version P0 .00
--	--------------------------

code description

Planning