

General Notes

1.

This drawing is © copyright Hampshire County Council 2025. No unauthorized reproduction of any kind is permitted.

2.

No dimensions to be scaled from this drawing. Verify all dimensions prior to construction. Immediately report any discrepancies on the document to the Architect/Contract Administrator. This document shall be read in conjunction with associated models, specifications and related consultant's documents.

3.

Drawing to be read with all relevant Architectural, Interiors, Structural, M&E, Drainage/Public Health, Landscape, Civils and Interiors drawings and specifications.

4.

This map is reproduced from Ordnance Survey material with the permission of Ordnance Survey on behalf of the controller of Her Majesty's Stationary Office © Crown copyright. Unauthorized reproduction infringes Crown Copyright & may lead to prosecution or civil proceedings (100019180) 2025.



Hampshire
County Council

Notes:

+ <=250mm

+ <=250mm

South Elevation

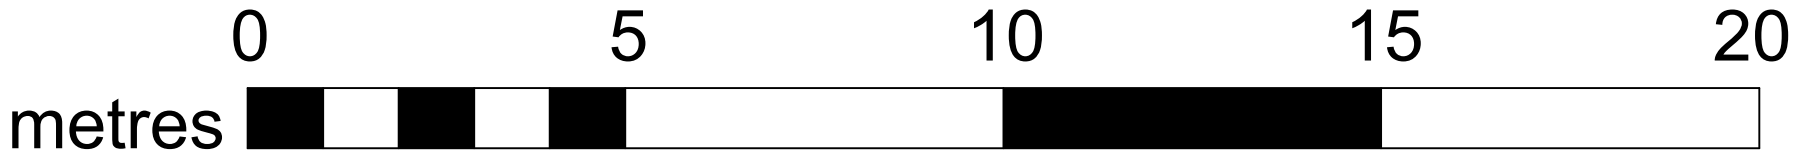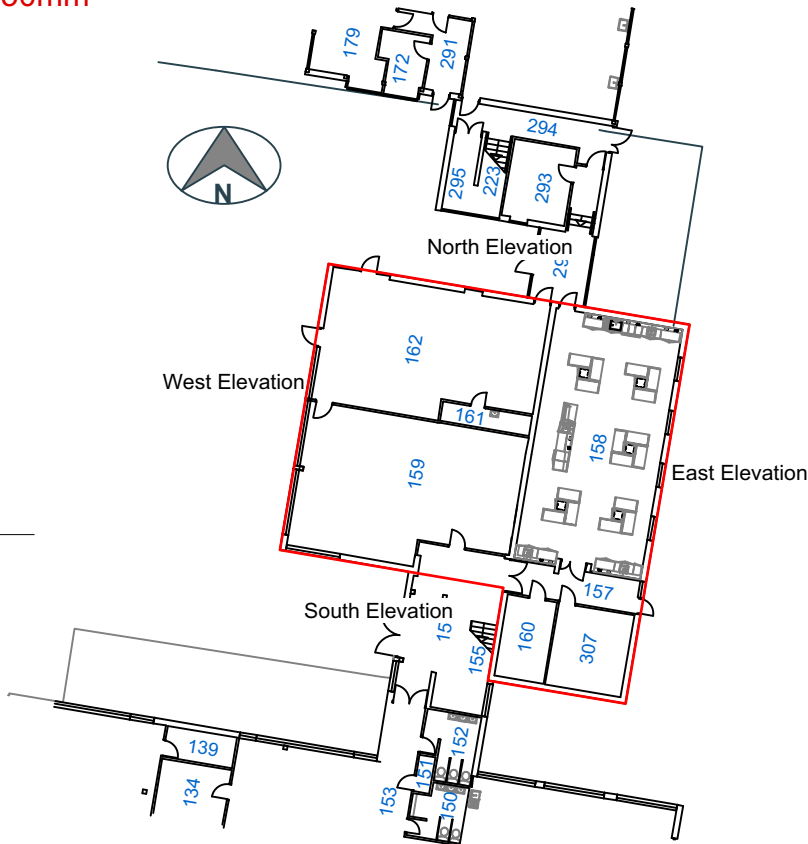

+ <=250mm

+ <=250mm

West Elevation

Rev	Description	Date	By	Chkd
-----	-------------	------	----	------

HCC Property Services
The Castle
Winchester SO23 8UD
tel: (01962) 847801

Property
Services

HCC

PROJECT NAME
Crookhorn College: Romsey Block SCOLA
Reclad

SHEET NAME
Romsey Block : Proposed S & W Elevations

SCALE
1:200 @ A3

DRAWN
MN

CHKD
PL

APRV
PL

version
.00

code description

Planning