


110 Blendworth

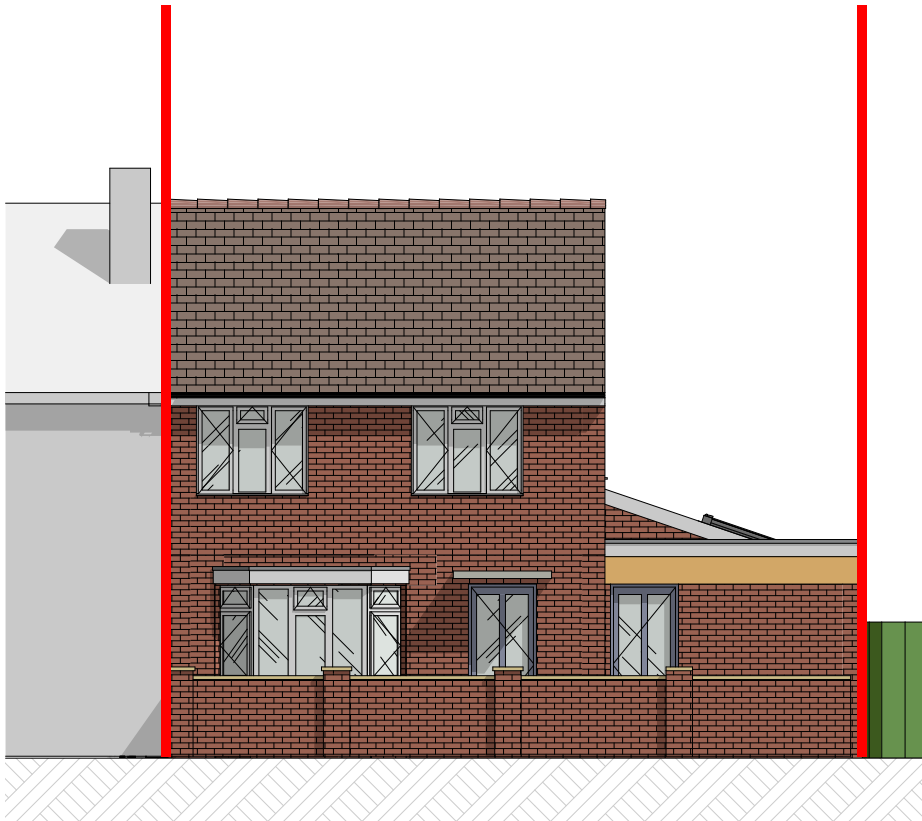

Existing Street Scene Plan Scale
1:100 @ A3



3D View NTS



Existing Site Plan Scale 1:100 @ A3



Project
Rear Extension
Project Address
Silvernook, The Crescent, Romsey,
SO51 7NG

Client
Janice & Stu

The content of the drawing remain the copyright of **LRArchitecture**, no reproduction without written consent. All dimensions to be verified on site. Any discrepancies are to be reported to the relevant parties. Do not scale from drawing, figured dimensions to be used only. drawings to be read in conjunction with all relevant drawings/ schedules ect, which relate to this project.

Drawing Number	P002	Page Size	A3
		Drawn By	LR