


110 Blendworth

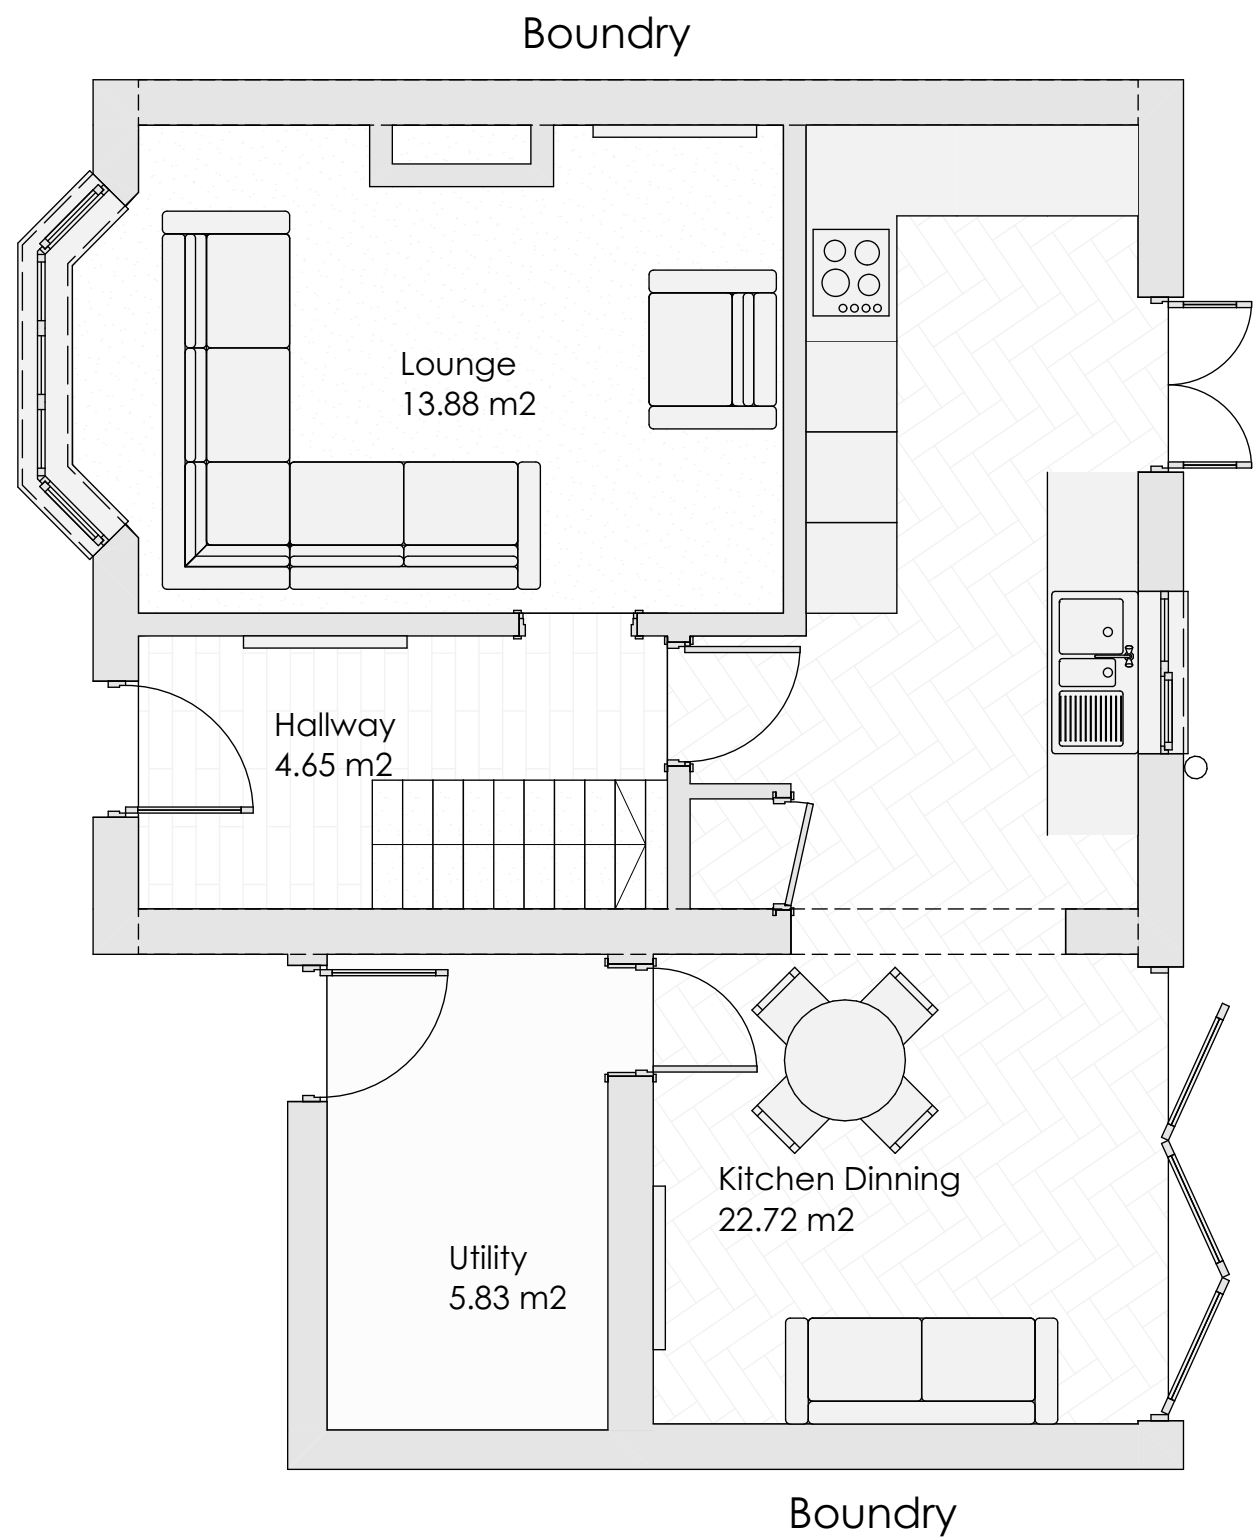

Proposed Ground Floor Plan Scale 1:50

Notes

The content of the drawing remain the copyright of **LRArchitecture**, no reproduction without written consent

All dimensions to be verified on site. Any discrepancies are to be reported to the relevant parties.

Do not scale from drawing, figured dimensions to be used only. drawings to be read in conjunction with all relevant drawings/ schedules ect, which relate to this project

Project
Loft Conversion

Project Address
110 Blendworth Cres, Havant PO9 2BQ

Client
Luke Collett



Drawing Number	P005	Page Size	A3
Scale	1:50	Drawn By	LR