


110 Blendworth




Existing West Elevation Scale 1:50



Existing East Elevation Scale 1:50

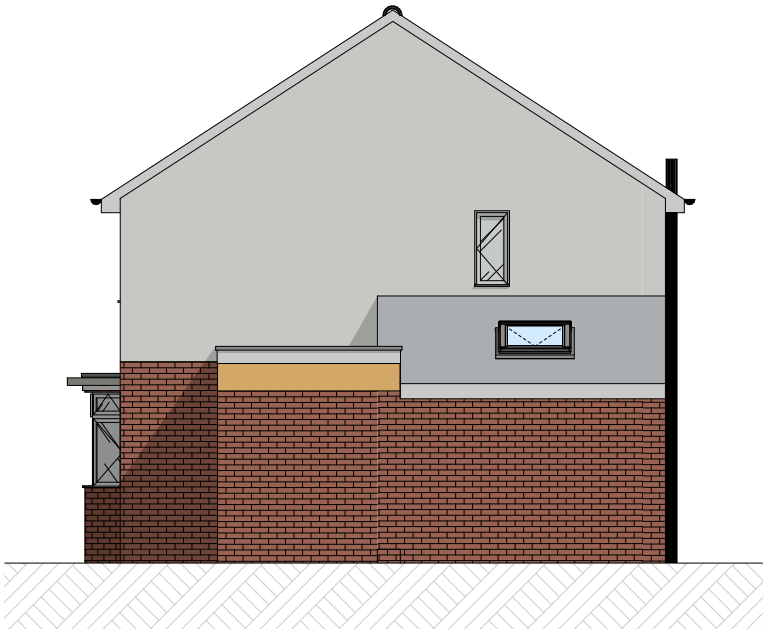

Existing South Elevation Scale 1:50

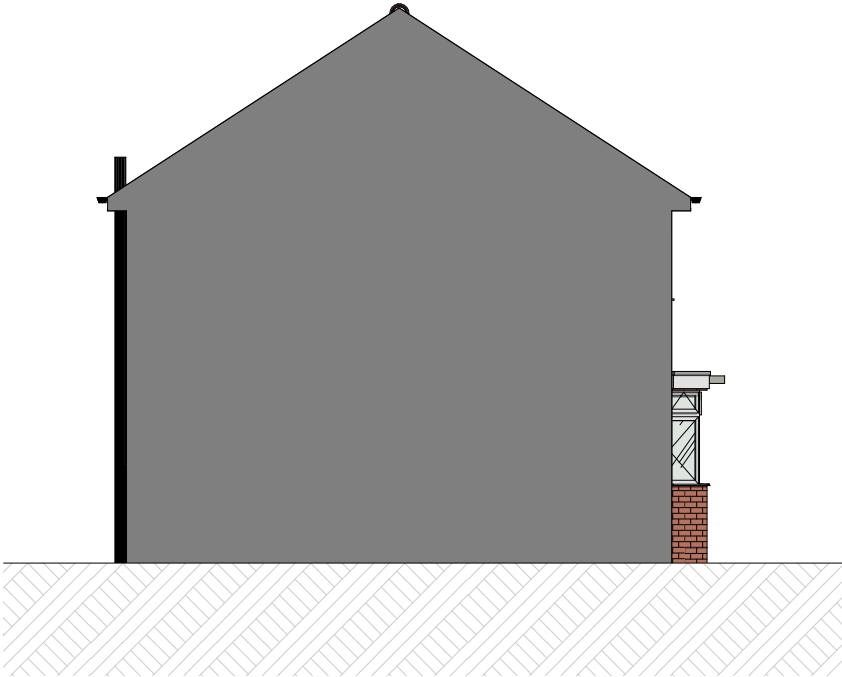

Existing North Elevation Scale 1:50



Notes

The content of the drawing remain the copyright of **LRArchitecture**, no reproduction without written consent

All dimensions to be verified on site. Any discrepancies are to be reported to the relevant parties.

Do not scale from drawing, figured dimensions to be used only. drawings to be read in conjunction with all relevant drawings/ schedules ect, which relate to this project

Project Loft Conversion
Project Address 110 Blendworth Cres, Havant PO9 2BQ
Client Luke Collett

Drawing Number	P012	Page Size	A3
Scale	1:100	Drawn By	LR