



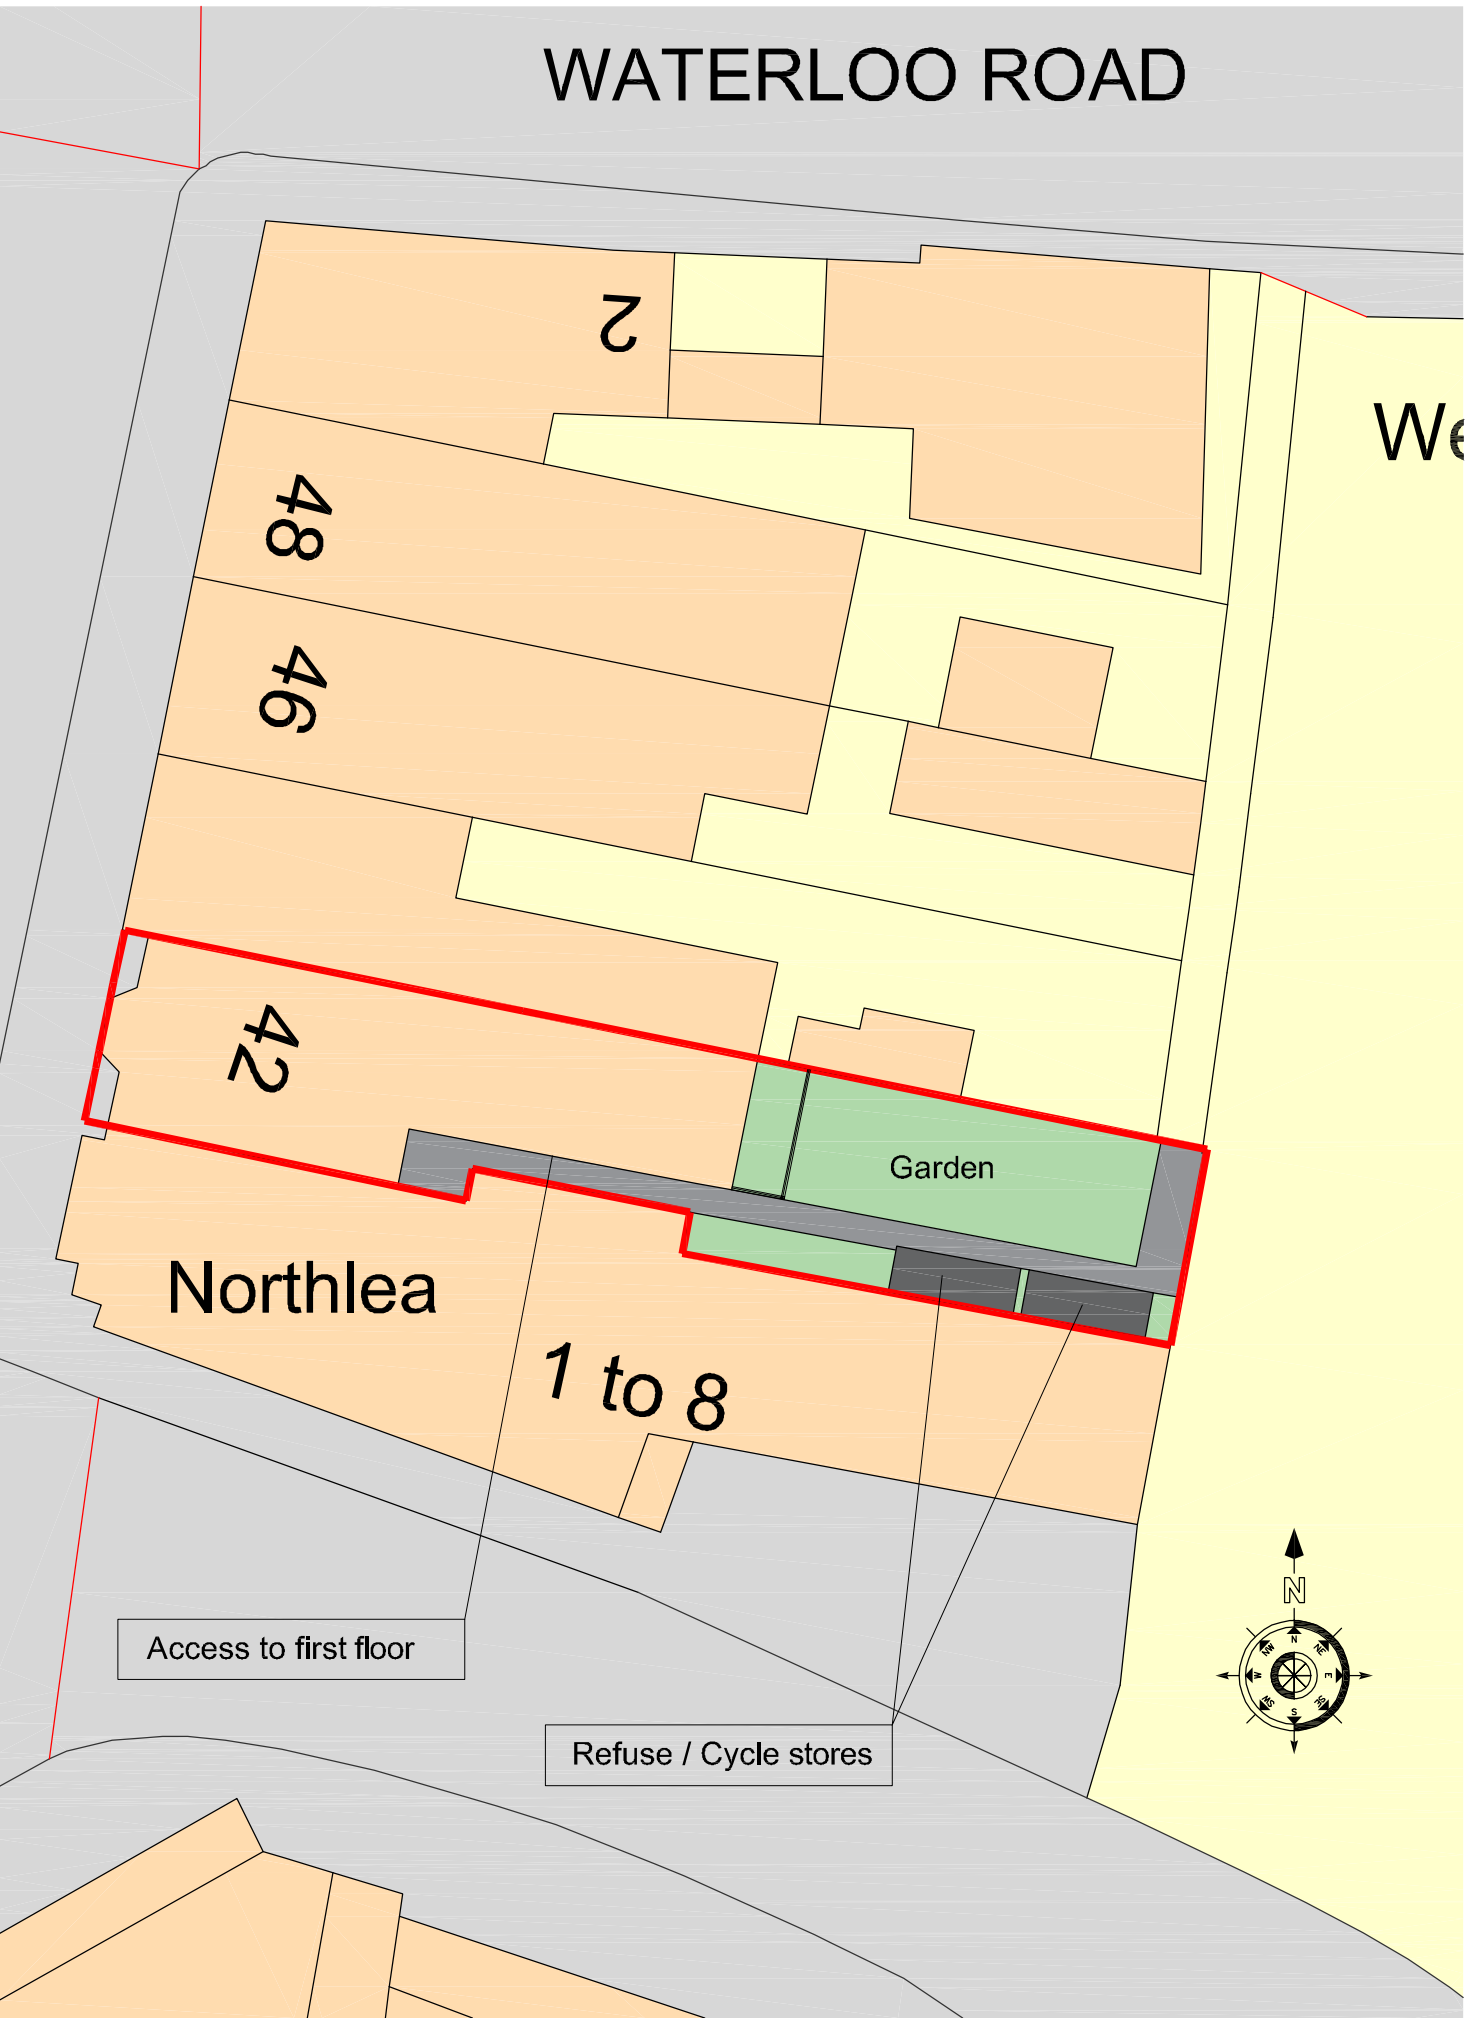

EXISTING FLOOR PLANS


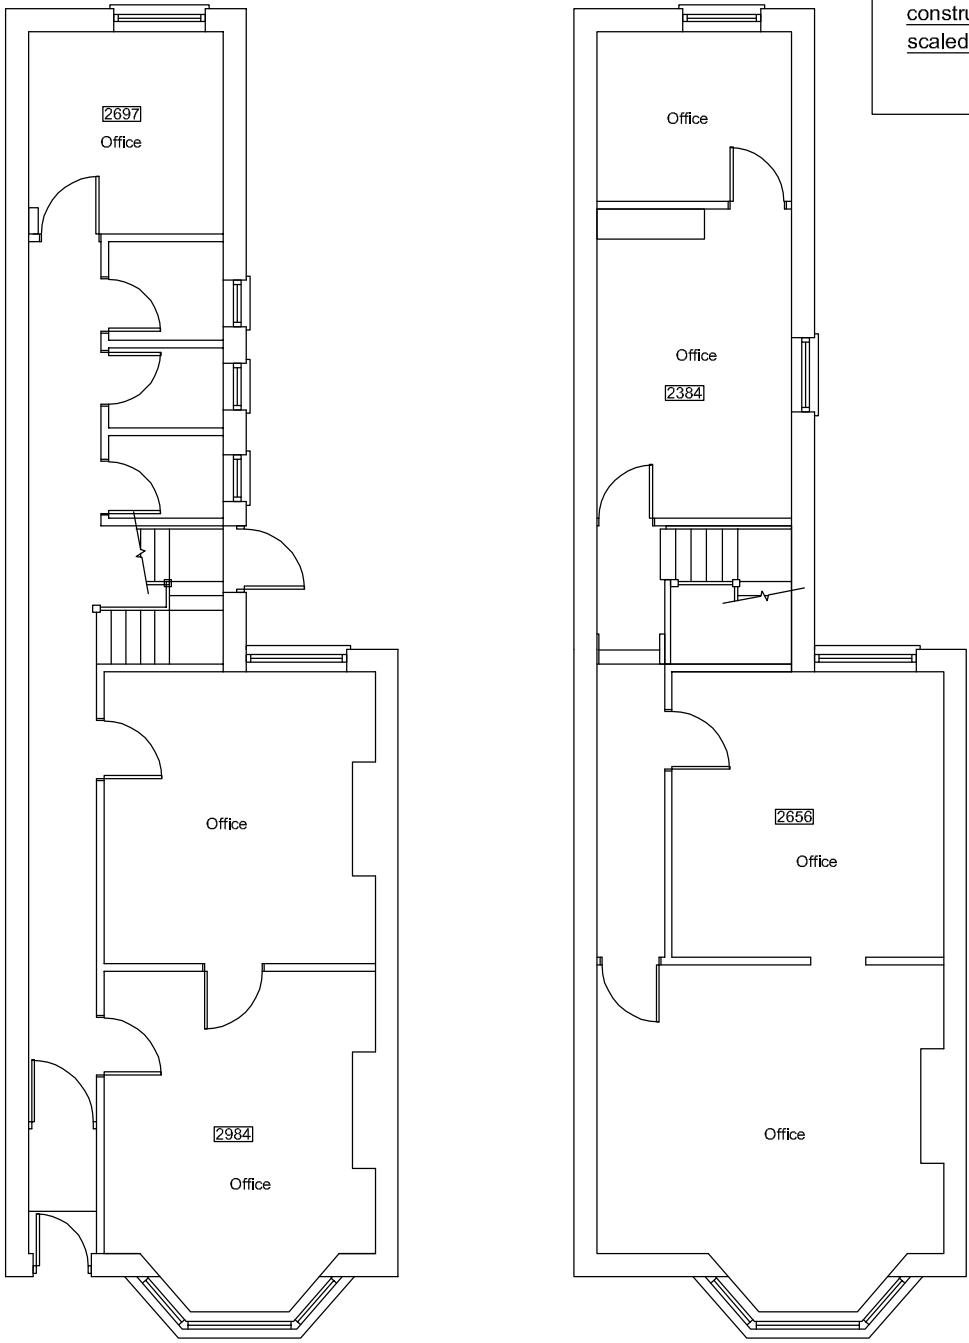


Ground Floor


First Floor

© COPYRIGHT RESERVED 2026 RICS

All dimensions to be checked on site prior to commencement of any construction works. Figured dimensions are to be used in preference to scaled dimensions.

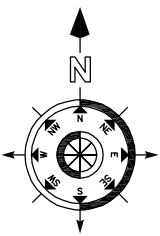
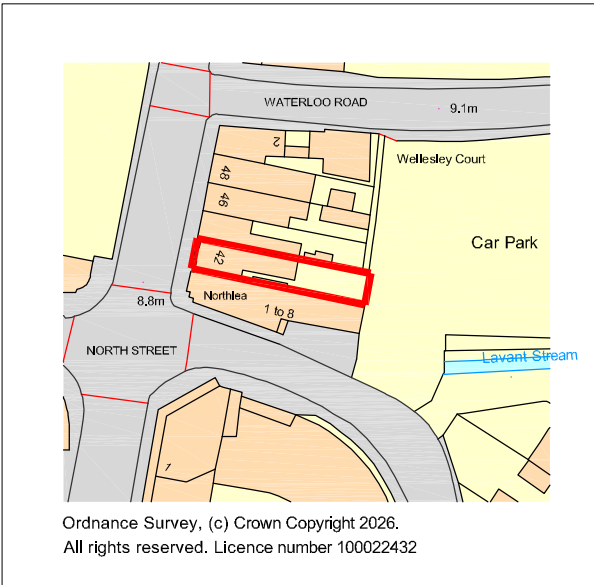


PROPOSED FLOOR PLANS

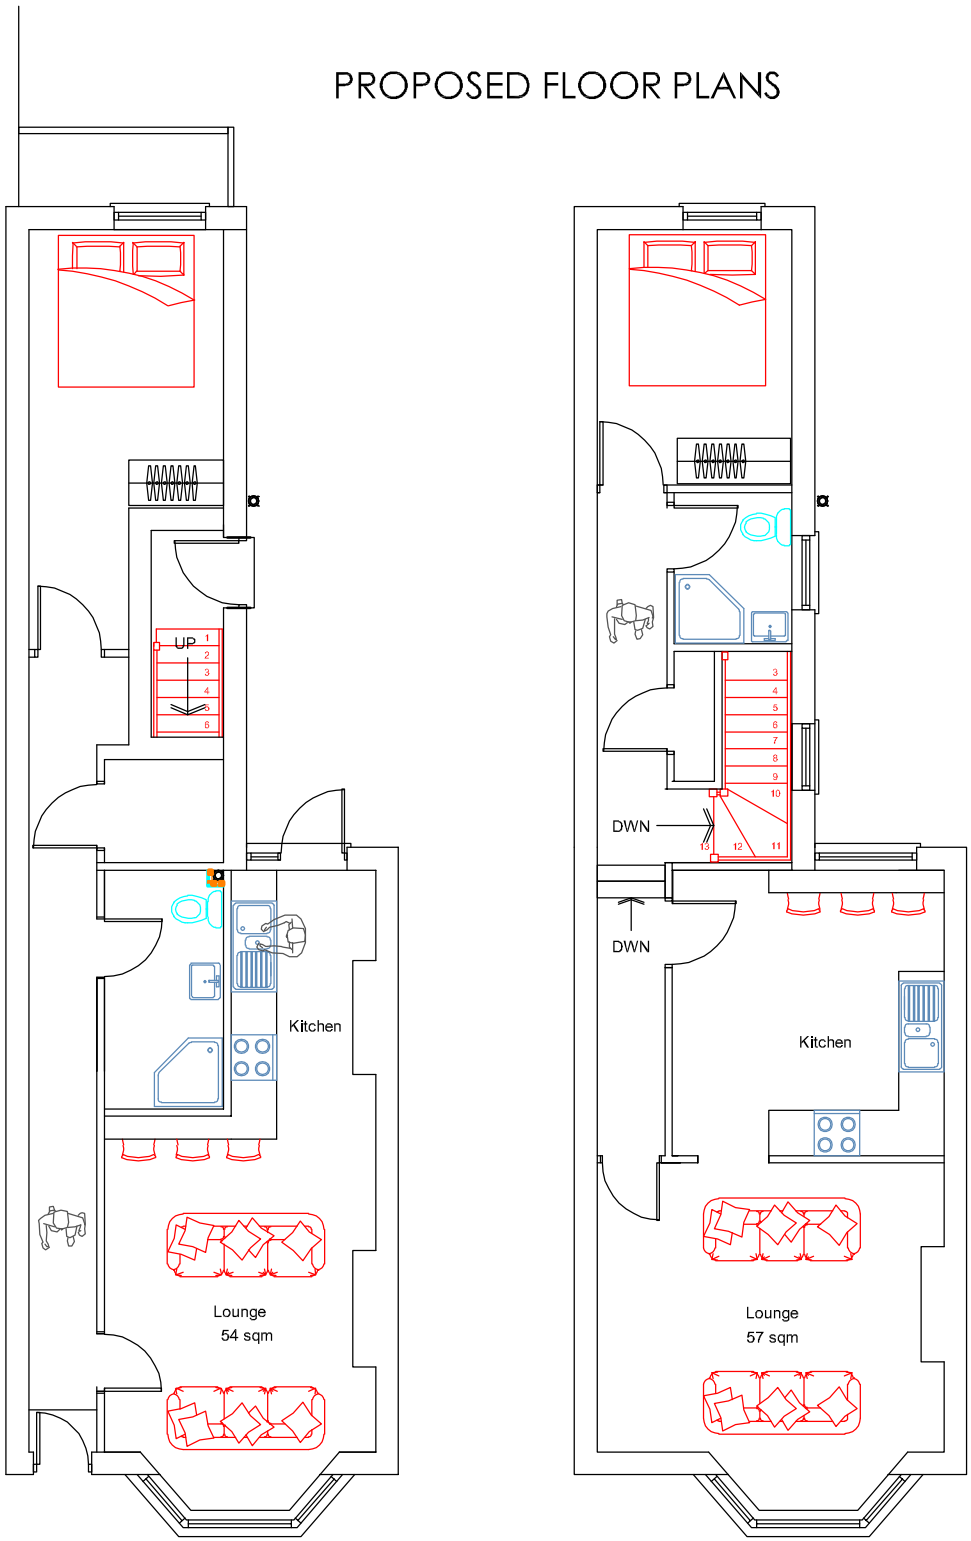

Ground Floor

First Floor

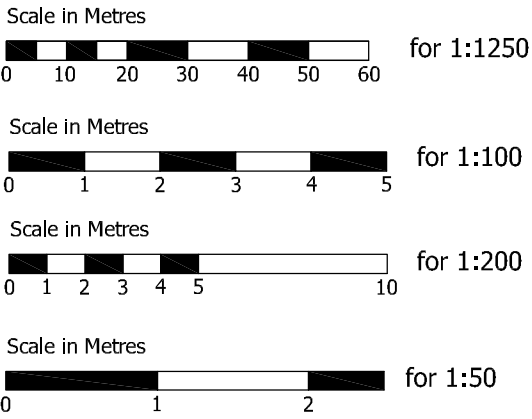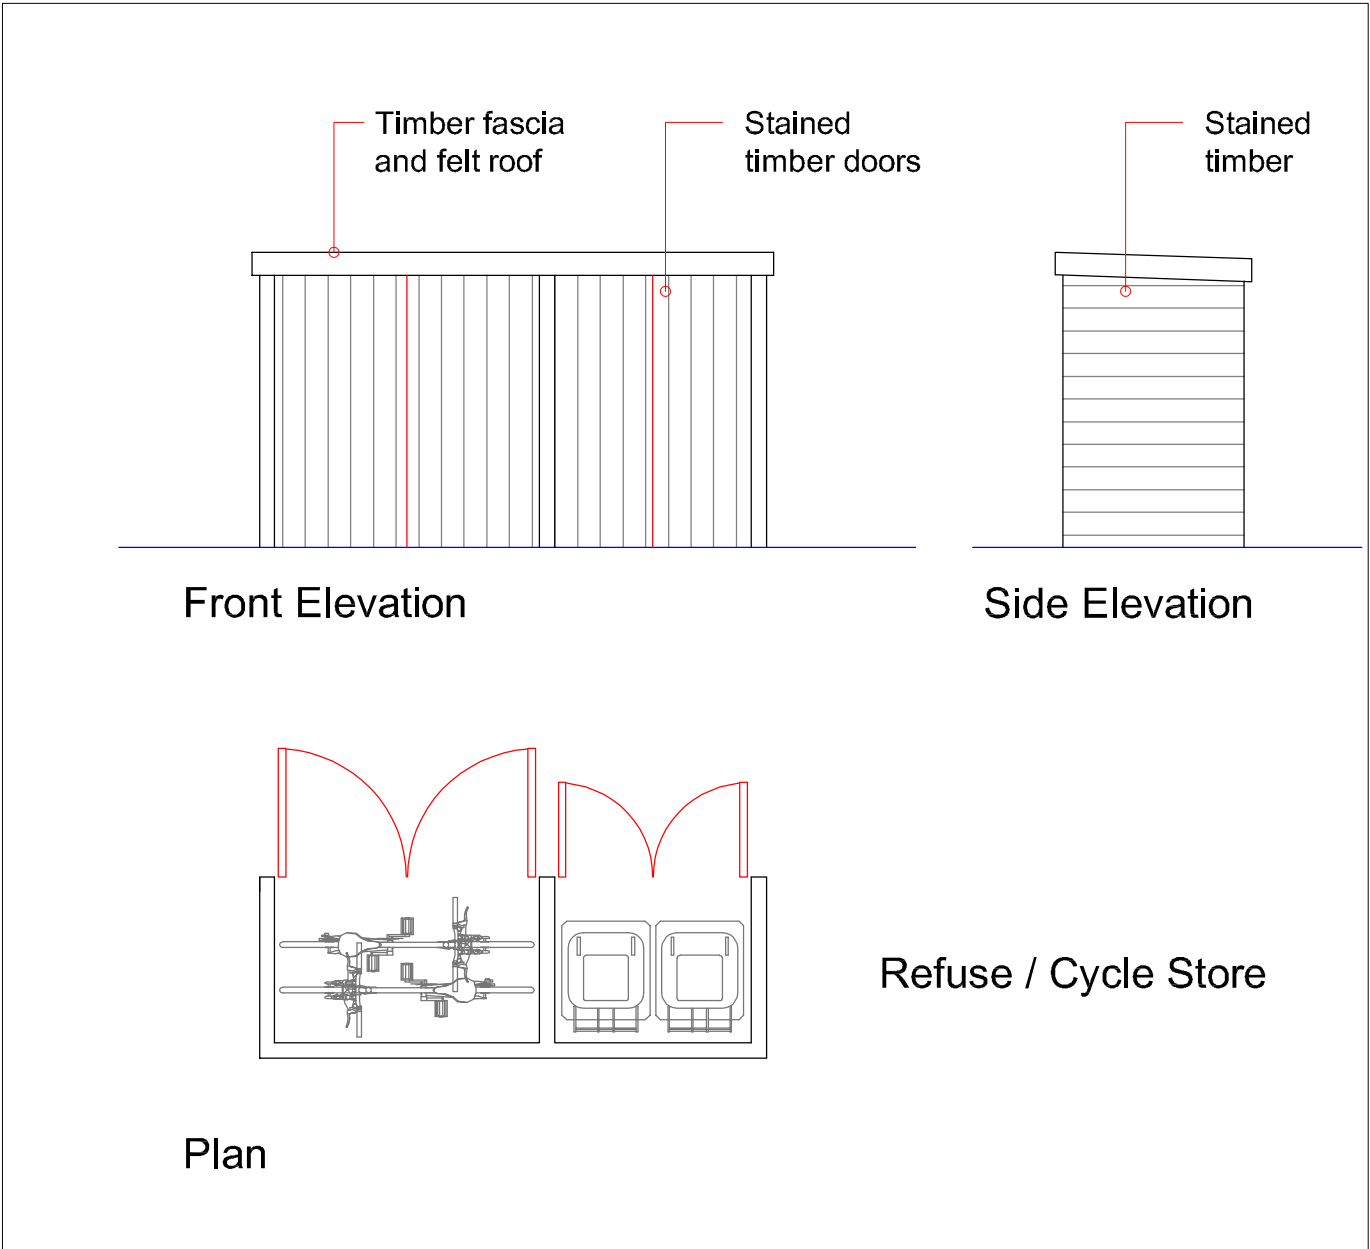

Revision	Description	Date	DRAWN
Project:			
42 North Street, Havant, PO9 1PT			
Drawing Title:			
Proposed Floor Plans			
Chris Flint Associates Ltd			
CHARTERED SURVEYORS - PROJECT MANAGERS DEVELOPMENT CONSULTANTS			
Drawn By CF	Date 04/10/26	SHEET SIZE A2	Approved By Date
CFA	Drawing No. FULL 01	Revision 1-100	Scale
PLANNING			
BEECHWOOD - 20 QUEENS ROAD - WATERLOOVILLE - PO7 7SB tel: 023 92 432484 Email: chrisflintassociates@gmail.com			