


PROPOSED

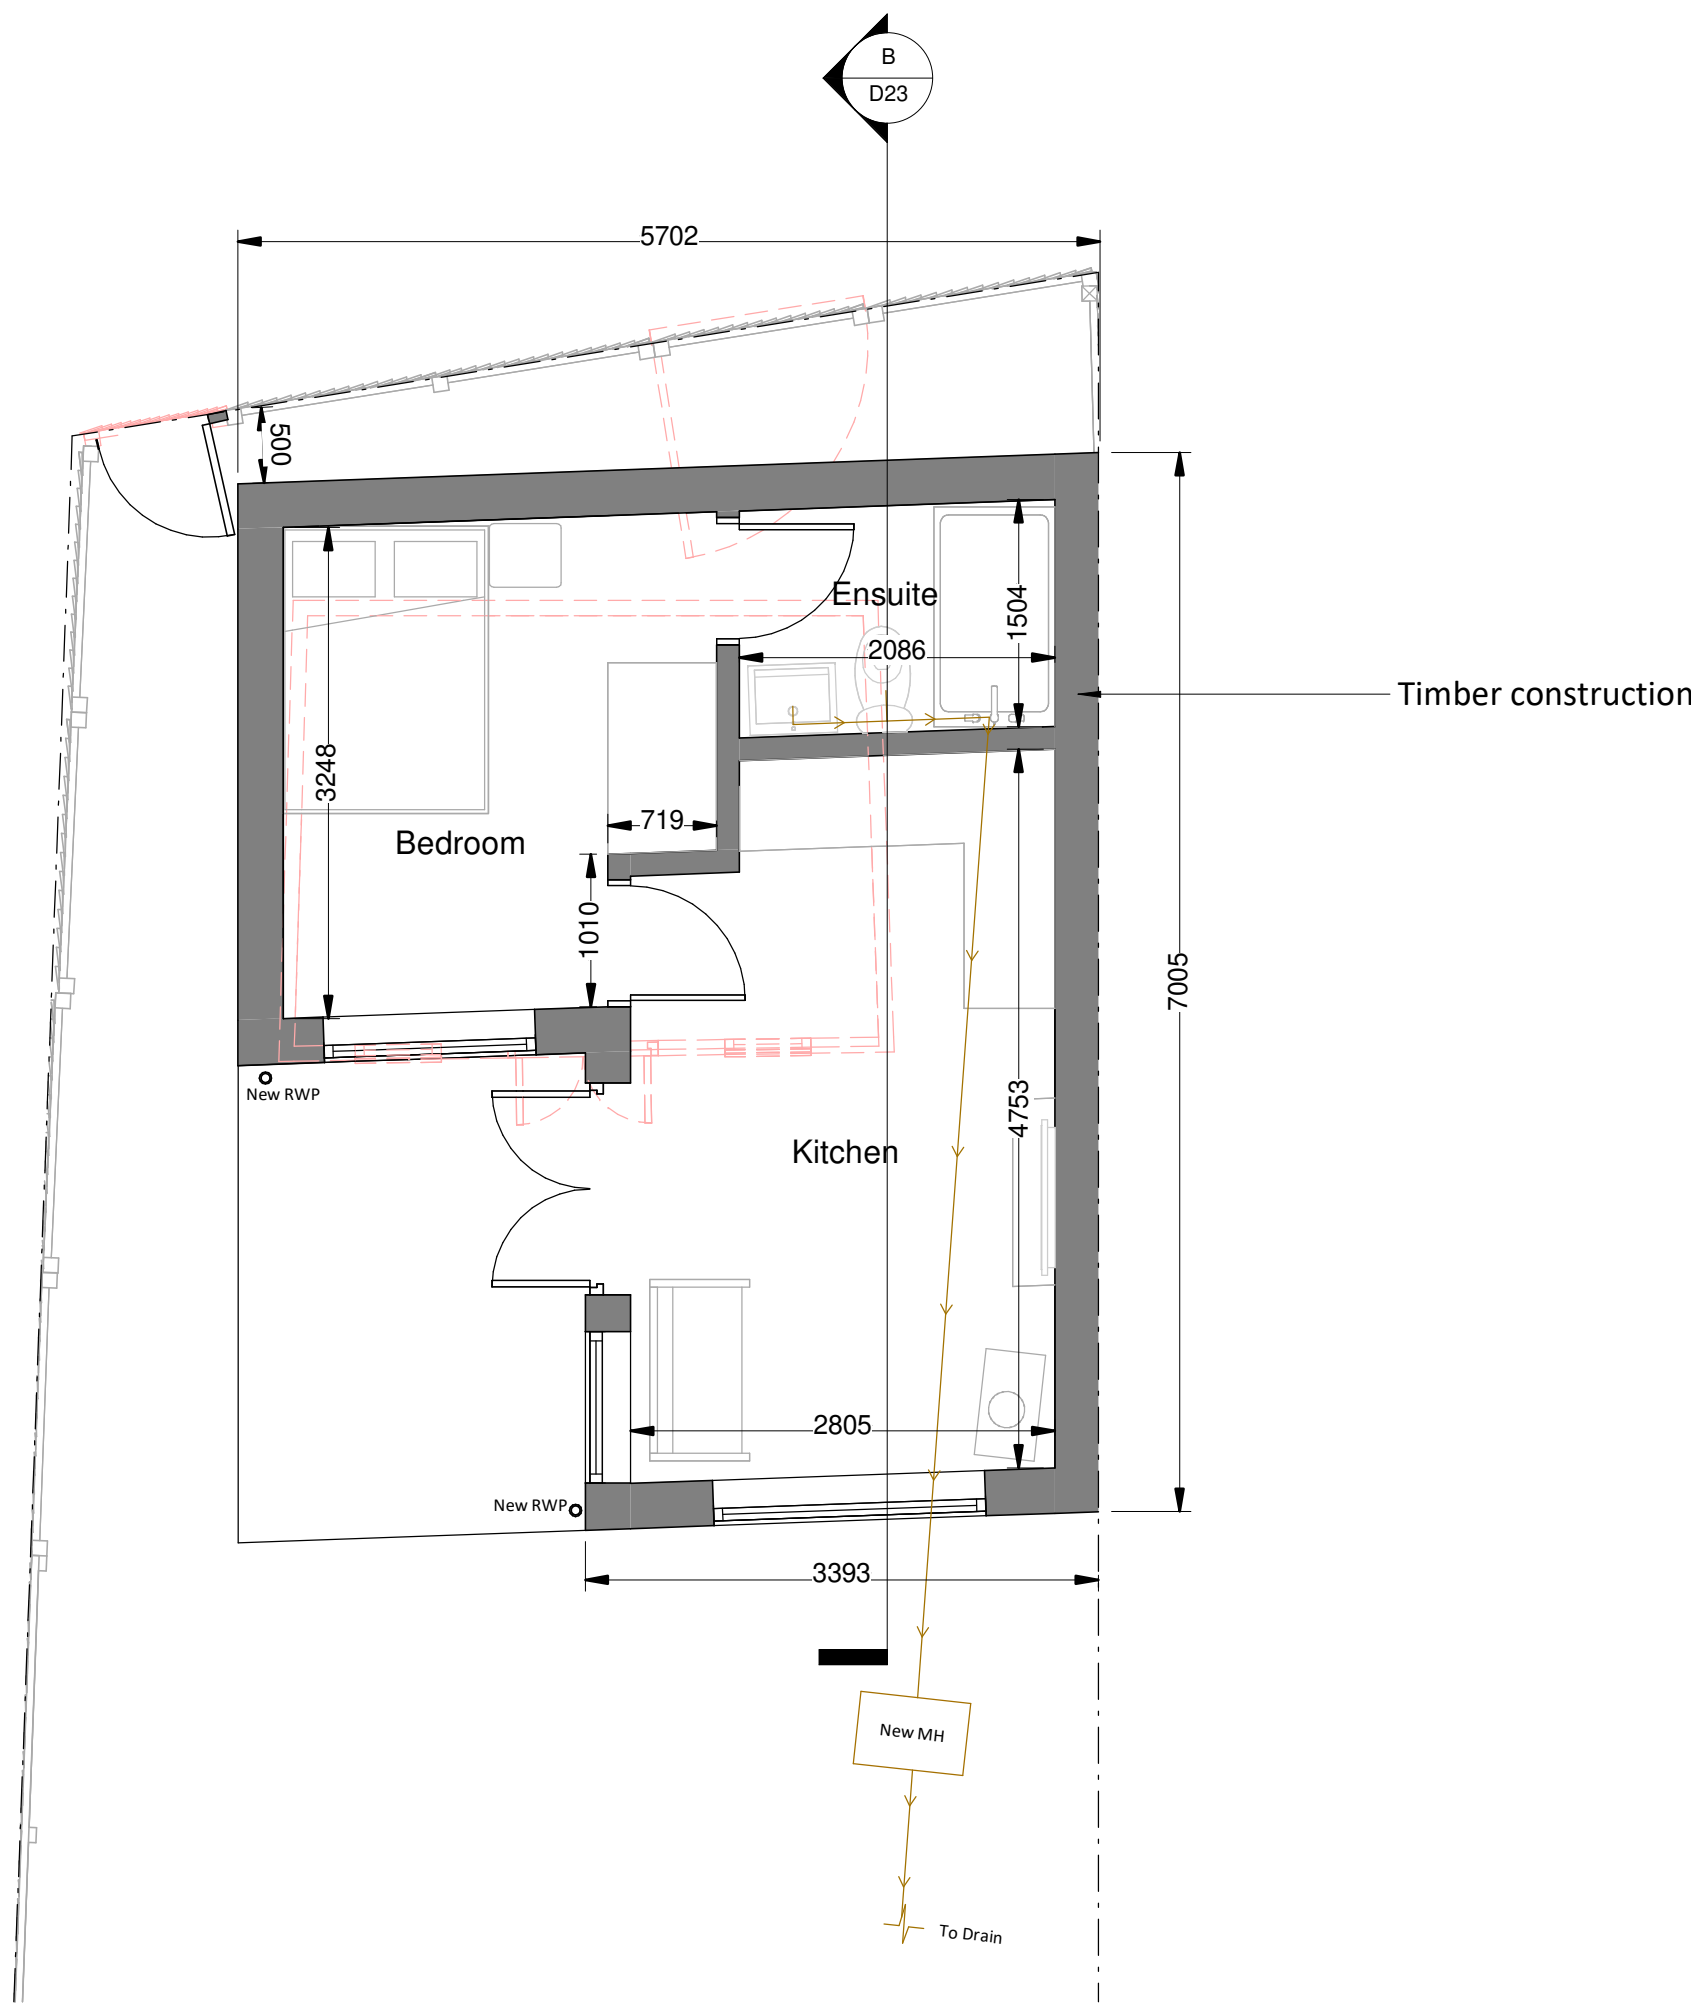

Outbuilding Ground Floor Plan

Area ca. 25.96 m²

Symbol Key

Proposed wall

Boundary Line

Details above

Waste drainage layout

Demoished

Rainwater layout

Proposed Materials:


Ground Floor Walls: Render to match existing (cavity)

First Floor Walls: Composite wood grain horiztonal cladding

Outbuilding Walls: Block to match existing (cavity)

Pitched Roof: Tile to match existing

All new drainage to match materials of existing drainage

 

Note to Contractor: Contractor is recommended to carry out an intrusive site investigation prior to commencing works on site to ensure all details designed for this project are appropriate. Contractor to cross reference with Structural Calculations package for suitability, to assess site levels and confirm any design assumptions within the calculations package prior to works commencing on site. If the Contractor requires any additional information, please send a Request For Information to hello@planituk.co.uk before ordering materials and starting the works - requests will be acknowledged and responded to as soon as possible. Please ensure that the drawings have been submitted to Building Control for a Full Plans submission and the compliance report has been discharged before starting works on site. All dimensions must be checked and verified on site by the contractor prior to the commencement of any works. Any discrepancies or variations must be reported to Plan It UK immediately. Do not scale from this drawing. Drain location is an estimated location, contractor to investigate on site and allow a time and cost contingency for adjustments to drainage if required.

Drawn by: AR	Title Number:	Project: 30 Battens Way, PO9 2DX	Date: 29-09-2026	No: 26-2108	<div> <div>  </div> <div> <p>7 Leigh House, Bexleyheath, DA7 4QP</p> <p>Enquiries@planituk.co.uk</p> <p>Engineer: se@planituk.co.uk</p> </div> </div>
		Drawing Title: PROPOSED OUTBUILDING GROUND FLOOR	Scale: 1:50 @A1, 1:100 @A3	Rev: 02	
Client: Leilah Simmonds				Page: D05	