




SCALE 1:100




PROPOSED FRONT ELEVATION

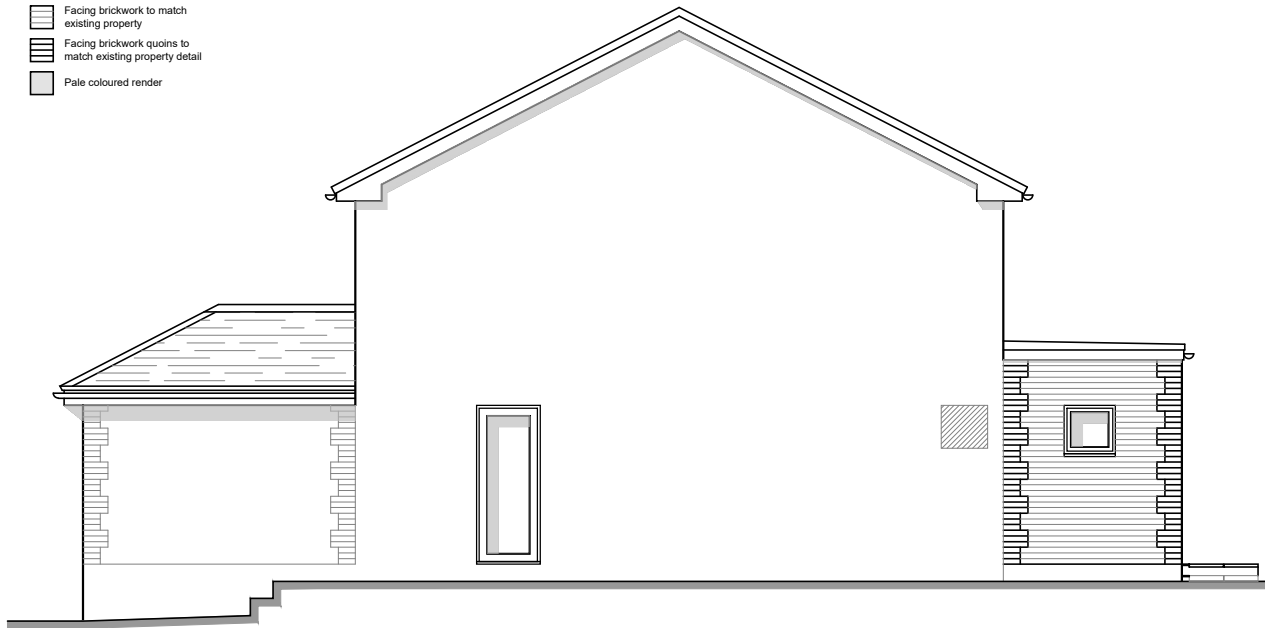

PROPOSED SIDE ELEVATION



PROPOSED REAR ELEVATION

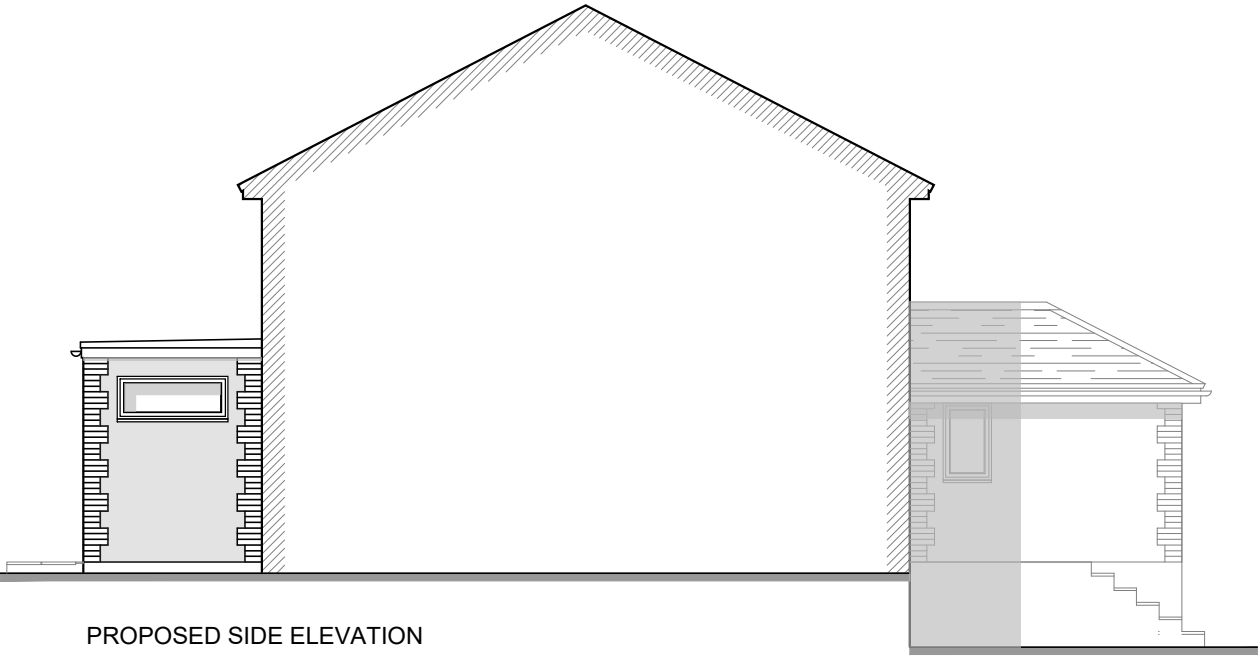

PROPOSED SIDE ELEVATION

- Facing brickwork to match existing property
- Facing brickwork quoins to match existing property detail
- Pale coloured render

A	05.10.26	Roof velux added back in
REV:	DATE:	DESCRIPTION:
PREFIXES TO DRAWING NUMBERS INDICATE THE FOLLOWING P= PRELIMINARY W= WORKING AB= AS BUILT		
DO NOT SCALE/BUILD OFF THESE DRAWINGS. USE WRITTEN DIMENSIONS ONLY. ALL DIMENSIONS TO BE CHECKED ON SITE PRIOR TO COMMENCEMENT OF WORK.		

A
Proposed Elevations

DRAWING STATUS: **PLANNING ISSUE**

34 Lensyd Gardens
Waterlooville
Hampshire

DATE: June 26	SCALE @ A3: 1:100	REVISION
JOB NO: P 2614	DRAWING NO: 06	

