


Existing 2-metre-high timber boundary fence
 currently in place around the perimeter of the site.

Land Area 3065m² / 0.3 Ha

REF SPECIES (LATIN)/COMMON NAME

- T1 Prunus avium / Sweet Cherry
- T2 Acer platanoides /Norway Maple
- T3 Salix × sepulcralis 'Chrysocoma' / Golden Willow
- T4 Acer opalus / Italian Maple
- T5 Corylus avellana / Hazel
- T6 Crataegus azarolus / Mediterranean Medlar
- T7 Prunus domestica / European Plum

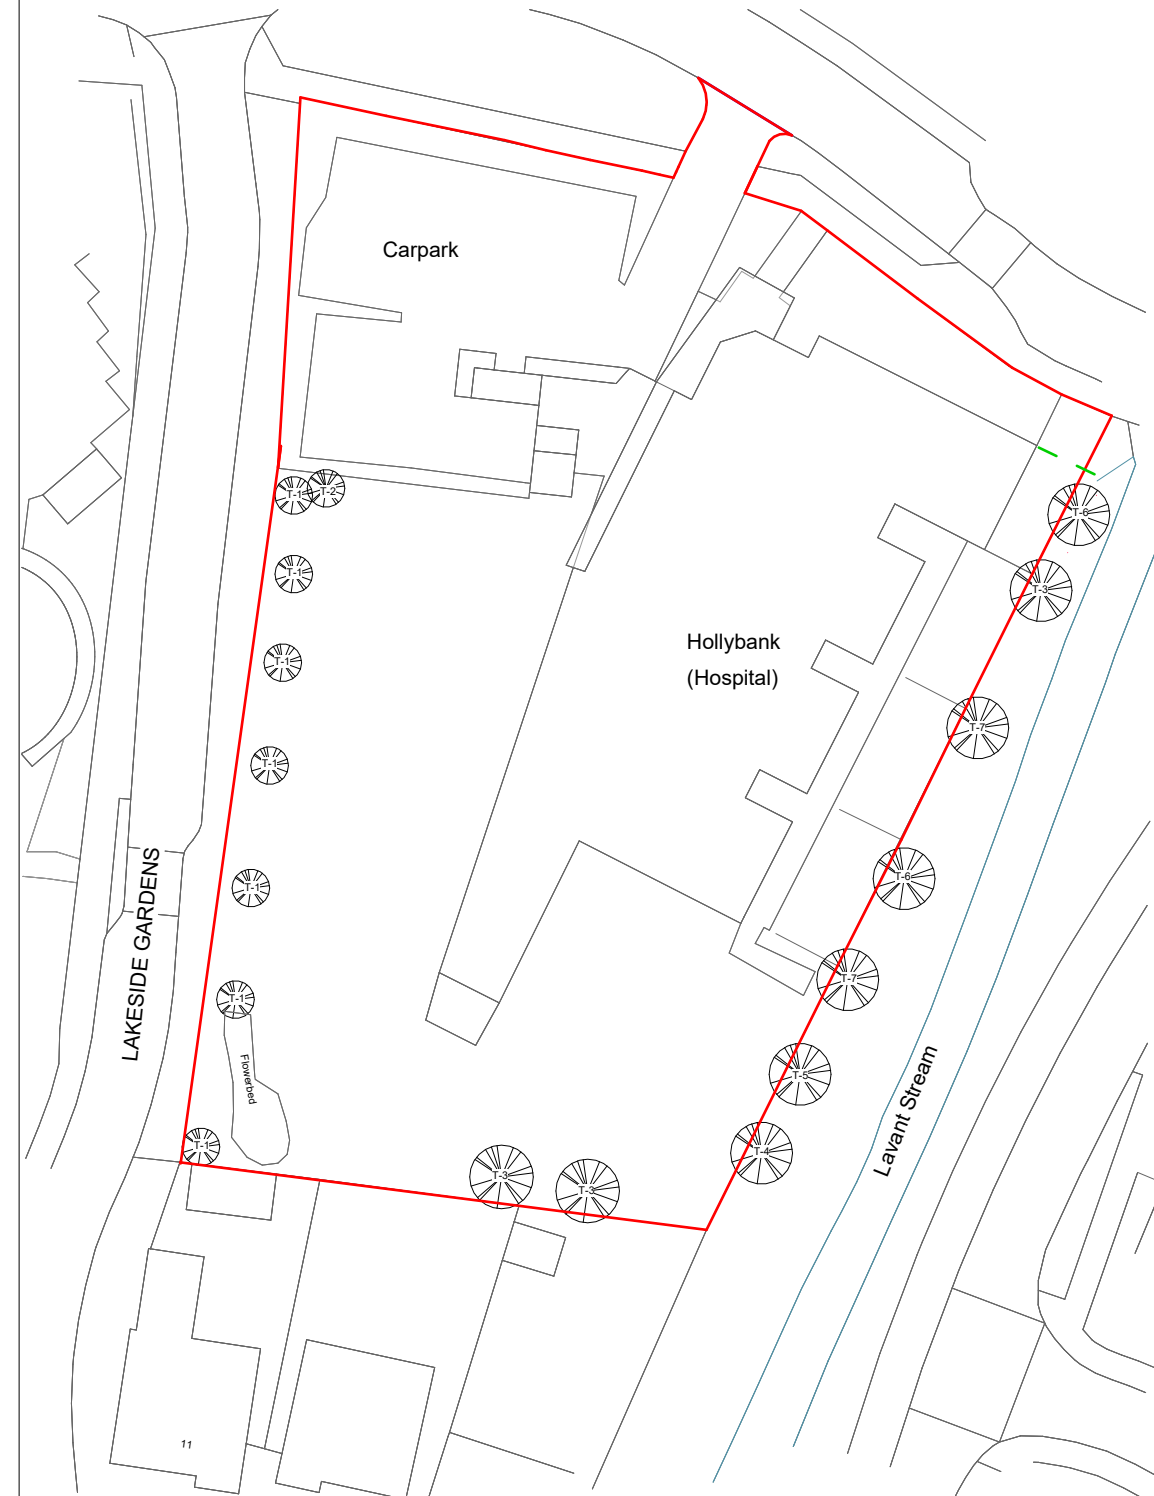

Hampshire and Isle of Wight
 Healthcare NHS Foundation
 Trust

Capital Projects, Hawthorne
 Lodge,
 Moorgreen Hospital
 Botley Road, West End, SO30 3JB

Telephone:023 8047 5766
 Fax: 023 8047 5799

Client HIOWH-Hollybank
 Hospital, 10 Lavant Drive,
 Havant, PO9 2AW PO9
 2AW

project 358 Mesh Security Fence

title Existing Site Plan


scale paper drawn checked

1 : 500 A4 JS GR

date Project no. dwg. no. rev. no.

12/10/2026 V100 A101 2

SCALE 1:1250

 

Hollybank Hospital, 10 Lavant Drive, Havant, PO9 2AW PO9 2AW