



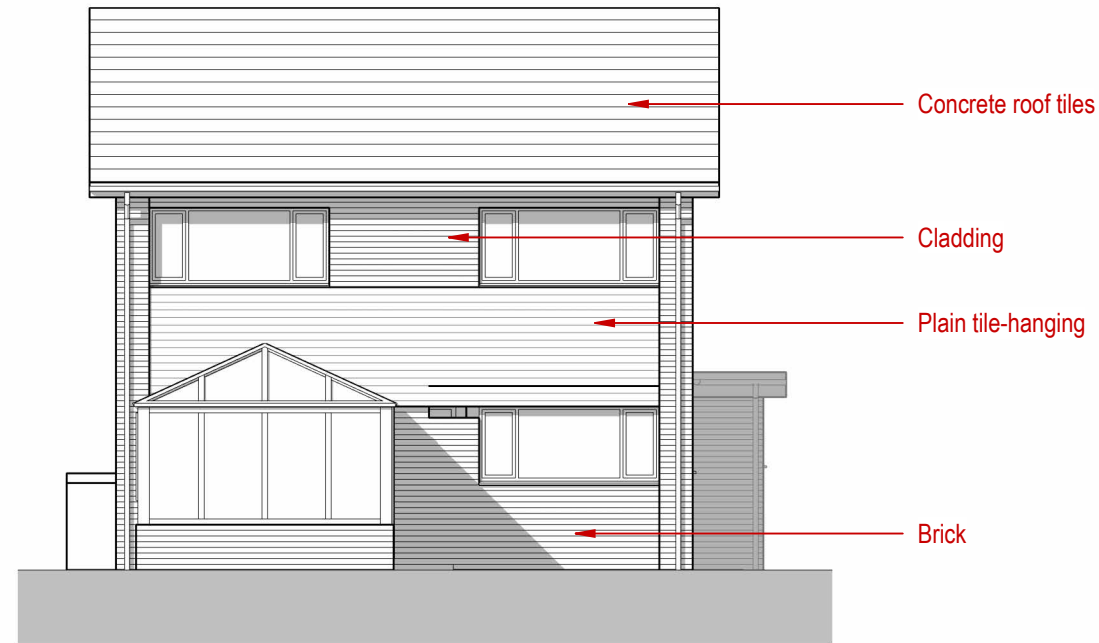


North Elevation - Existing-
1 : 100 0 5m



West Elevation - Existing-
1 : 100 0 5m

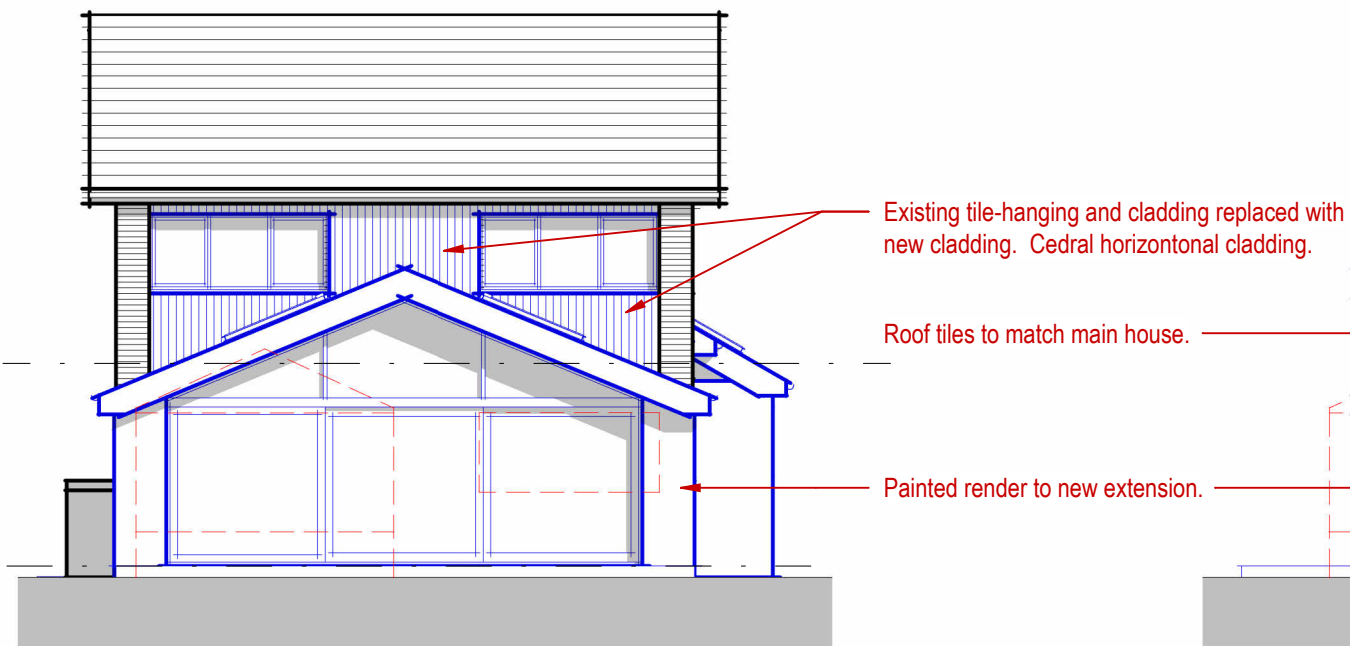

North Elevation - Proposed-
1 : 100 0 5m

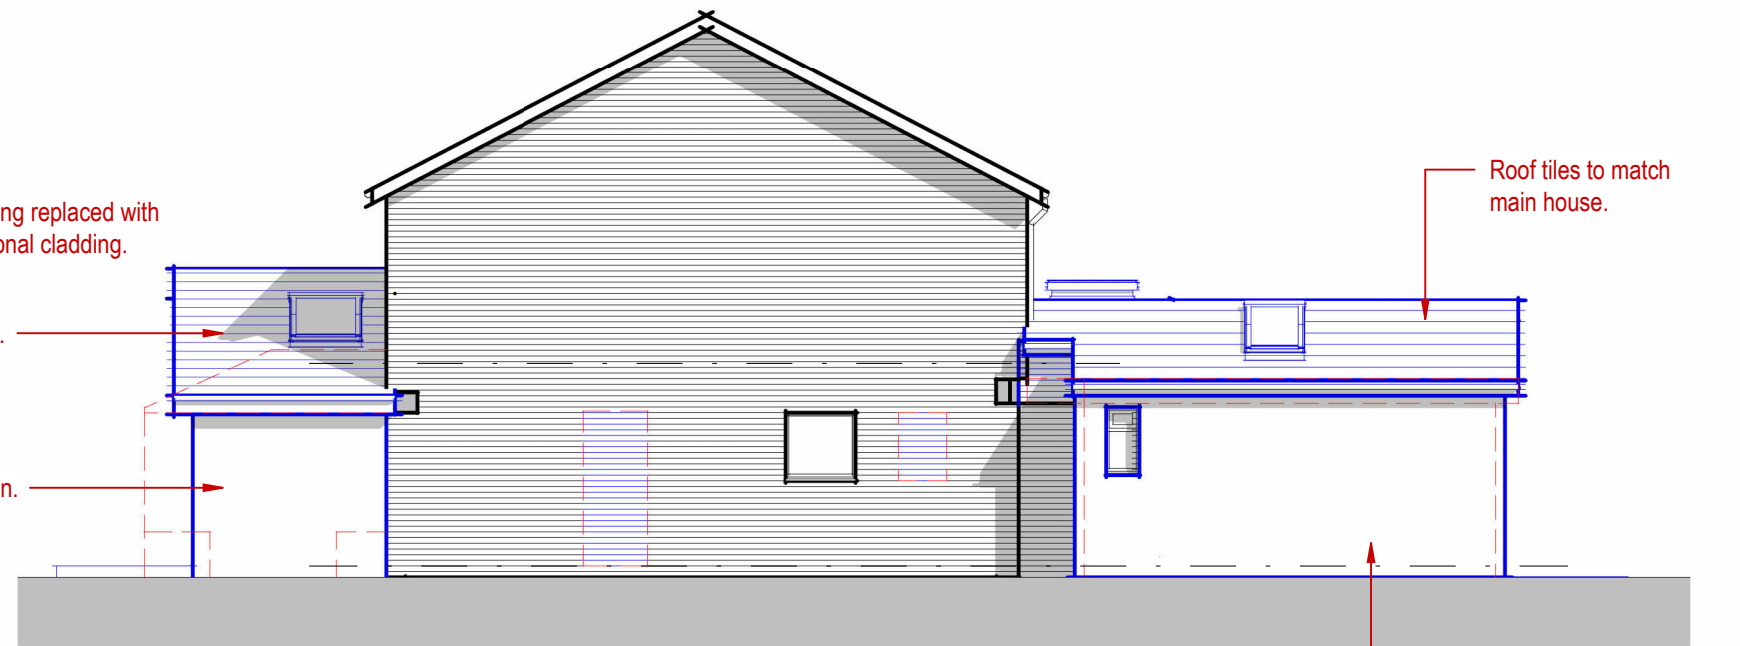

West Elevation - Proposed-
1 : 100 0 5m

Project: Extension and Alterations
Address: 12 Bellevue Lane, Emsworth
Drawing Title: North and West Elevations - Existing and Proposed
Drawing No: **22012 / PL05 rev A**

A Issued for comment
Rev.

17/09/2026
Date

THE ARCHITECTS DESIGN LTD

Unit 20D, The WREN Centre, Emsworth, Hampshire, PO10 7SU
01243 624622 | jp@thearchitectsdesign.co.uk | www.thearchitectsdesign.co.uk

Sheet Issue Date Drawing Status: Scale @ A3

Sept 2026 **PLANNING** 1 : 100

All dimensions shall be checked on site before work commences and any discrepancies advised. Figured dimensions only are to be taken from this drawing. This drawing is to be read in conjunction with all relevant consultants and/or specialists drawings/documents and any discrepancies or variations to be advised before work commences. This drawing is copyright of the architect and may not be copied, altered or reproduced in anyway without our written authority.