



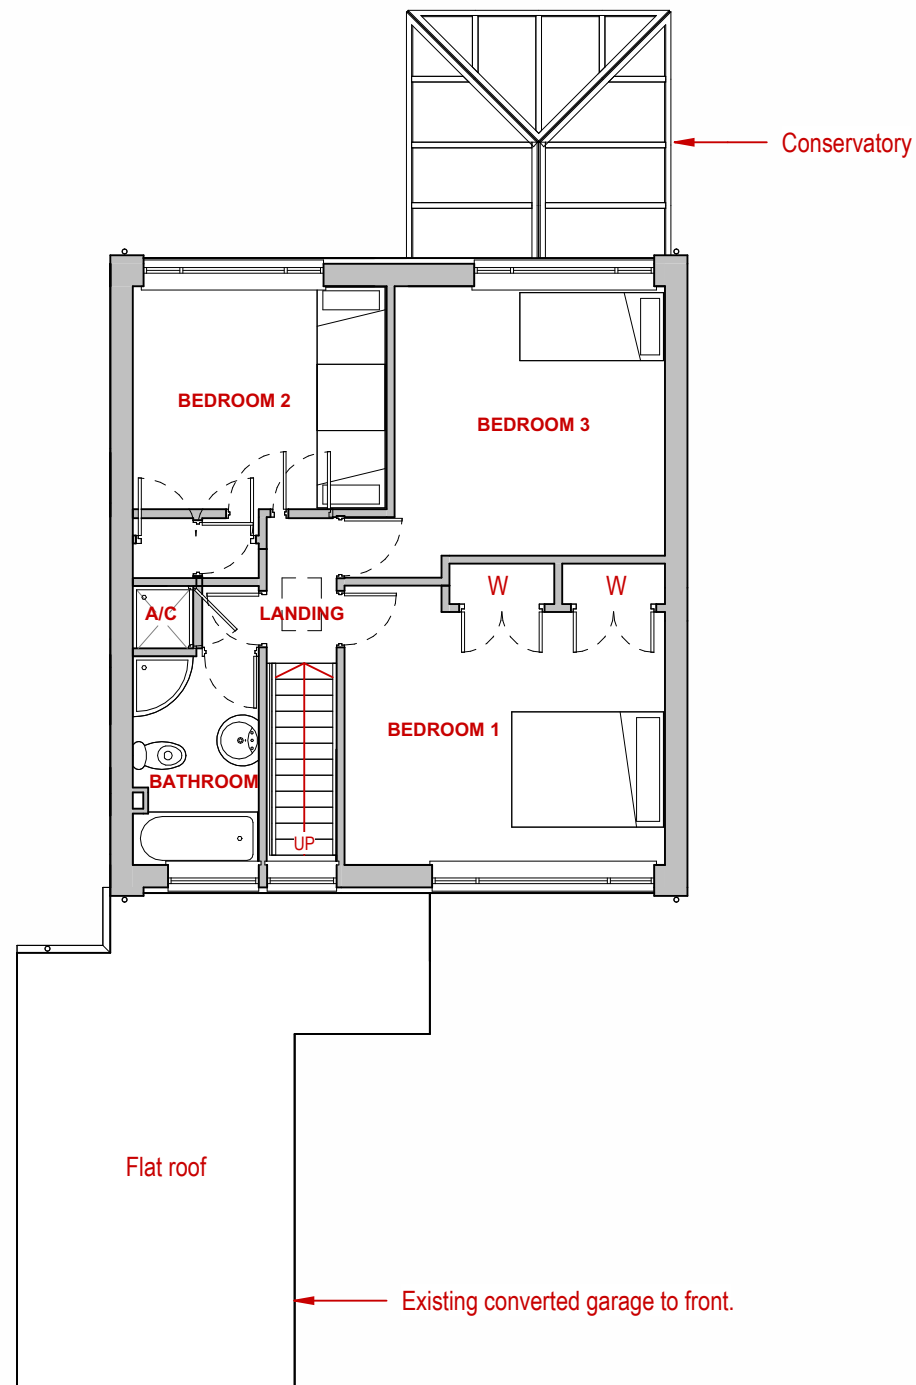

First Floor Plan - Existing-

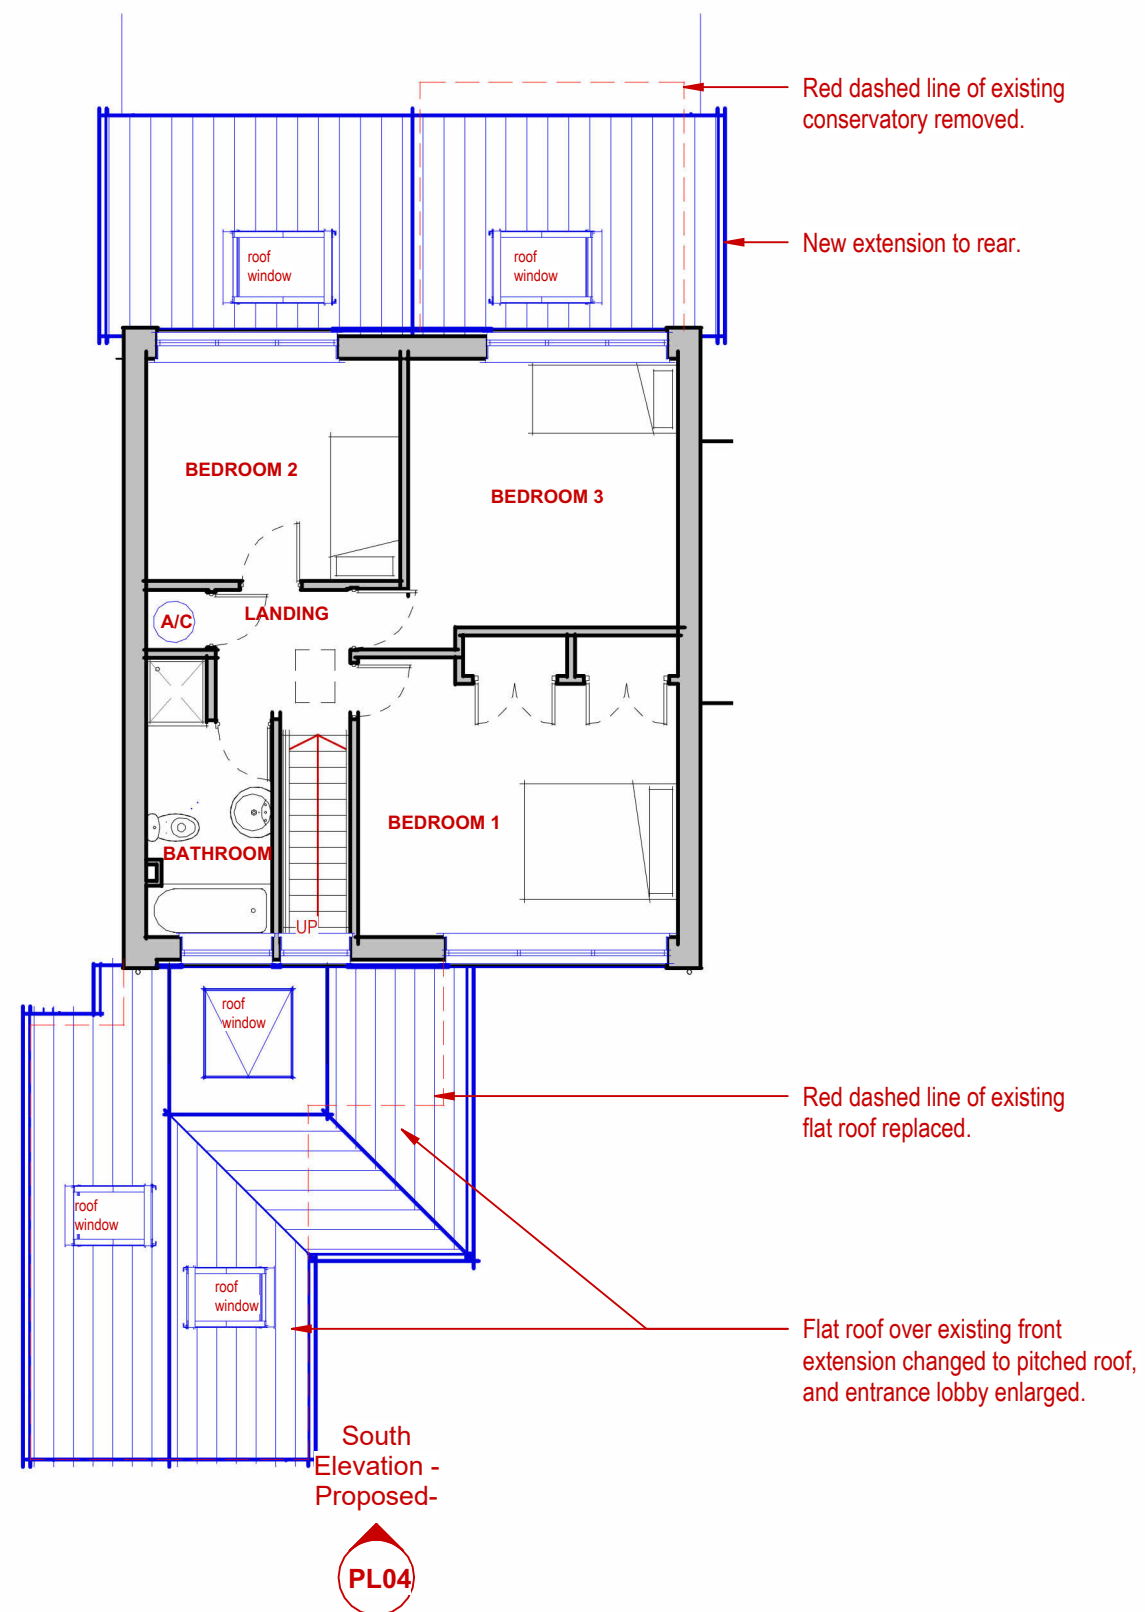

First Floor Plan - Proposed-



Key To Drawings

- Existing structure shown grey.
- Demolished structure shown red dashed.
- New structure shown blue.
- New structural beams shown blue.

Project: Extension and Alterations
 Address: 12 Bellevue Lane, Emsworth
 Drawing Title: First Floor Plan - Existing and Proposed

Drawing No: **22012/PL03 A**

A Issued for comment
 Rev.

17/09/2026
 Date

THE ARCHITECTS DESIGN LTD

Unit 20D, The WREN Centre, Emsworth, Hampshire, PO10 7SU
 01243 624622 | jp@thearchitectsdesign.co.uk | www.thearchitectsdesign.co.uk

Sheet Issue Date: Sept 2026 Drawing Status: **PLANNING** Scale @ A3: As indicated

All dimensions shall be checked on site before work commences and any discrepancies advised. Figured dimensions only are to be taken from this drawing. This drawing is to be read in conjunction with all relevant consultants and/or specialists drawings/documents and any discrepancies or variations to be advised before work commences. This drawing is copyright of the architect and may not be copied, altered or reproduced in anyway without our written authority.