




SITE PLAN



Scale 1:500

 


LOCATION PLAN

Scale 1:1250

OS LU 100065752

 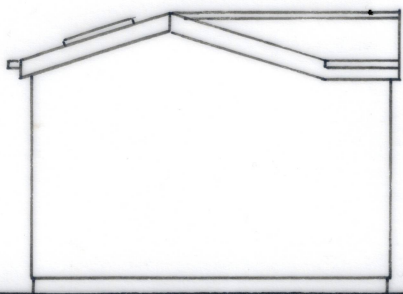


SIDE

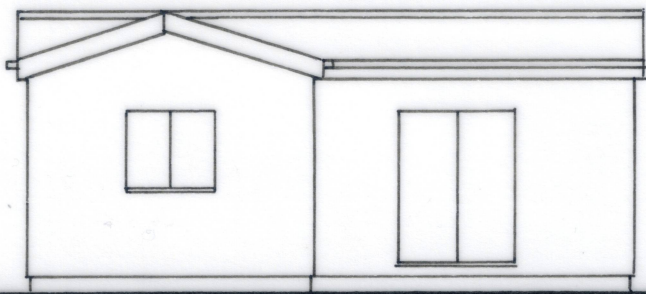


FRONT




REAR

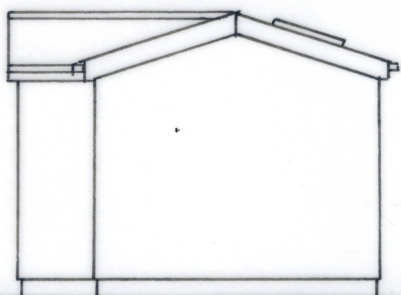

SIDE

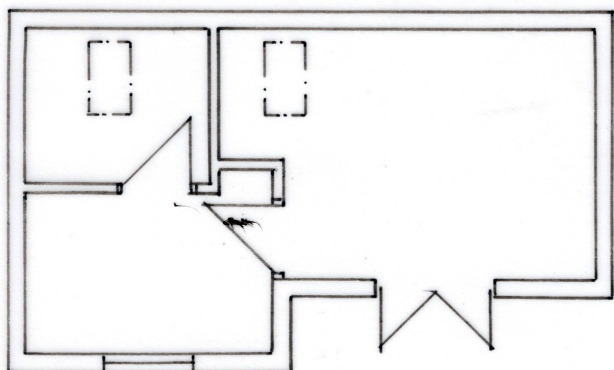

FLOOR PLAN

 

DEREK TREAGUS ASSOCIATES			
ARCHITECTURAL SERVICES			
Tel: 07956 624094			
Email: derek.treagus@gmail.com			
Project	EXTENSION TO ANNEXE AT 20 LONDON ROAD, WIDLEY, WATERLOOVILLE, HANTS.		
Client	Mr & Mrs Webb		
Subject	Planning Drawing Existing Details & Location Plan		
Date:	Aug 2026	Scale:	1:100, 1:1250 @ A3
Rev:		Drg. No.	26/536/01
<ul style="list-style-type: none"> Copyright reserved. All dimensions are to be site confirmed and should not be scaled unless for Planning purposes. Verify all queries with the office. 			