
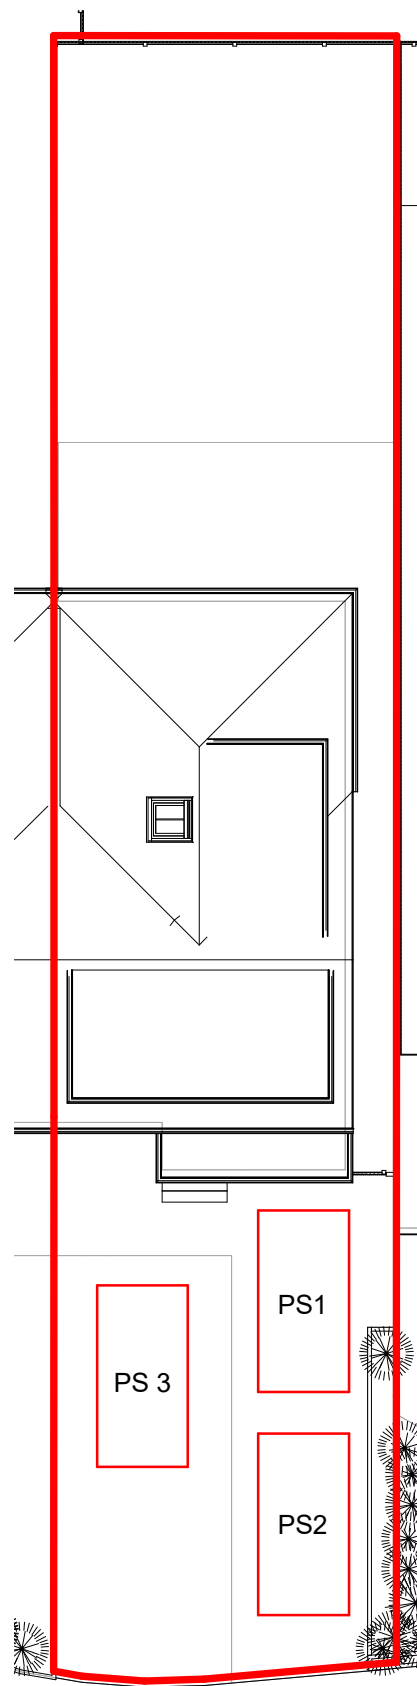


2 Main Site Plan
1 : 200

 

VISUAL SCALE 1:200 @ A3

Levels

The construction area of the site is level and changes to the main structure are limited hence no level survey has been provided

Flood Risk

This site does fall in a flood risk area hence a flood risk assessment has been provided

Tree Survey


This proposal has no impact on trees

Parking Provision


This site retains two parking spaces no increased occupancy is proposed

Boundary Treatment

The boundaries are defined by 1.8m timber panel fences and hedges

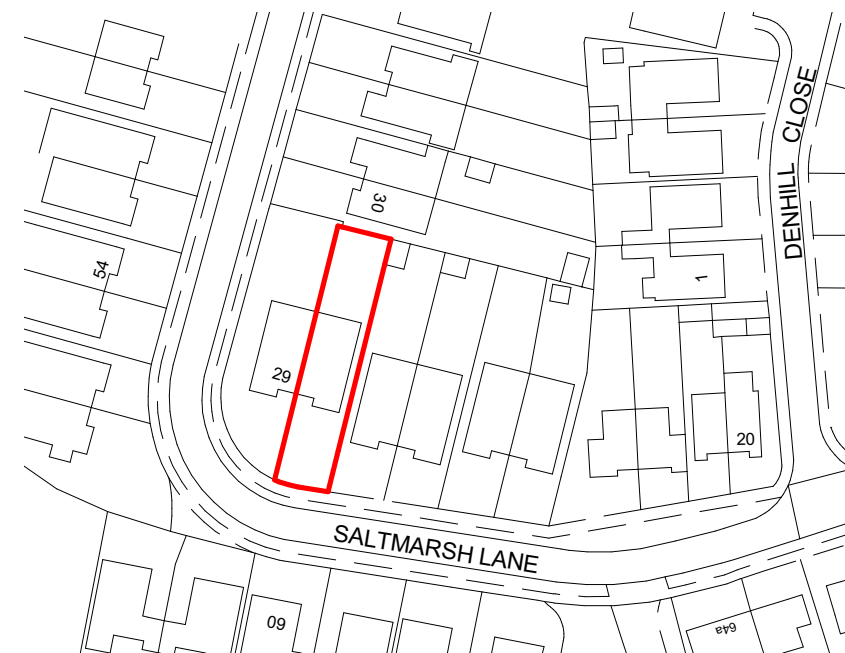

1 Location Plan
1 : 1250

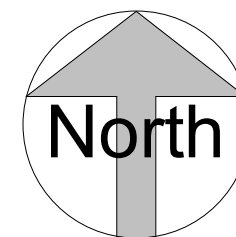

VISUAL SCALE 1:1250 @ A3

This map was purchased from
emapsite.com on 12.06.2026 and is subject
to the following © Crown copyright and
database rights
Ordnance Survey AC0000808122