

Watergall


Duty of care: The design, so far as is reasonably practicable, has been created so that the construction is carried out and managed without risks to the health or safety of those who build, use and maintain them.

This drawing is copyright and is not to be reproduced. The contractor will be held responsible for the accuracy of works involving the setting out and checking of all dimensions on the drawing and on site. Dimensions must not be scaled from this drawing.

Unless for planning purposes

SU7206 472200 106124

472225 472250 472275 472299 SU7206 106124

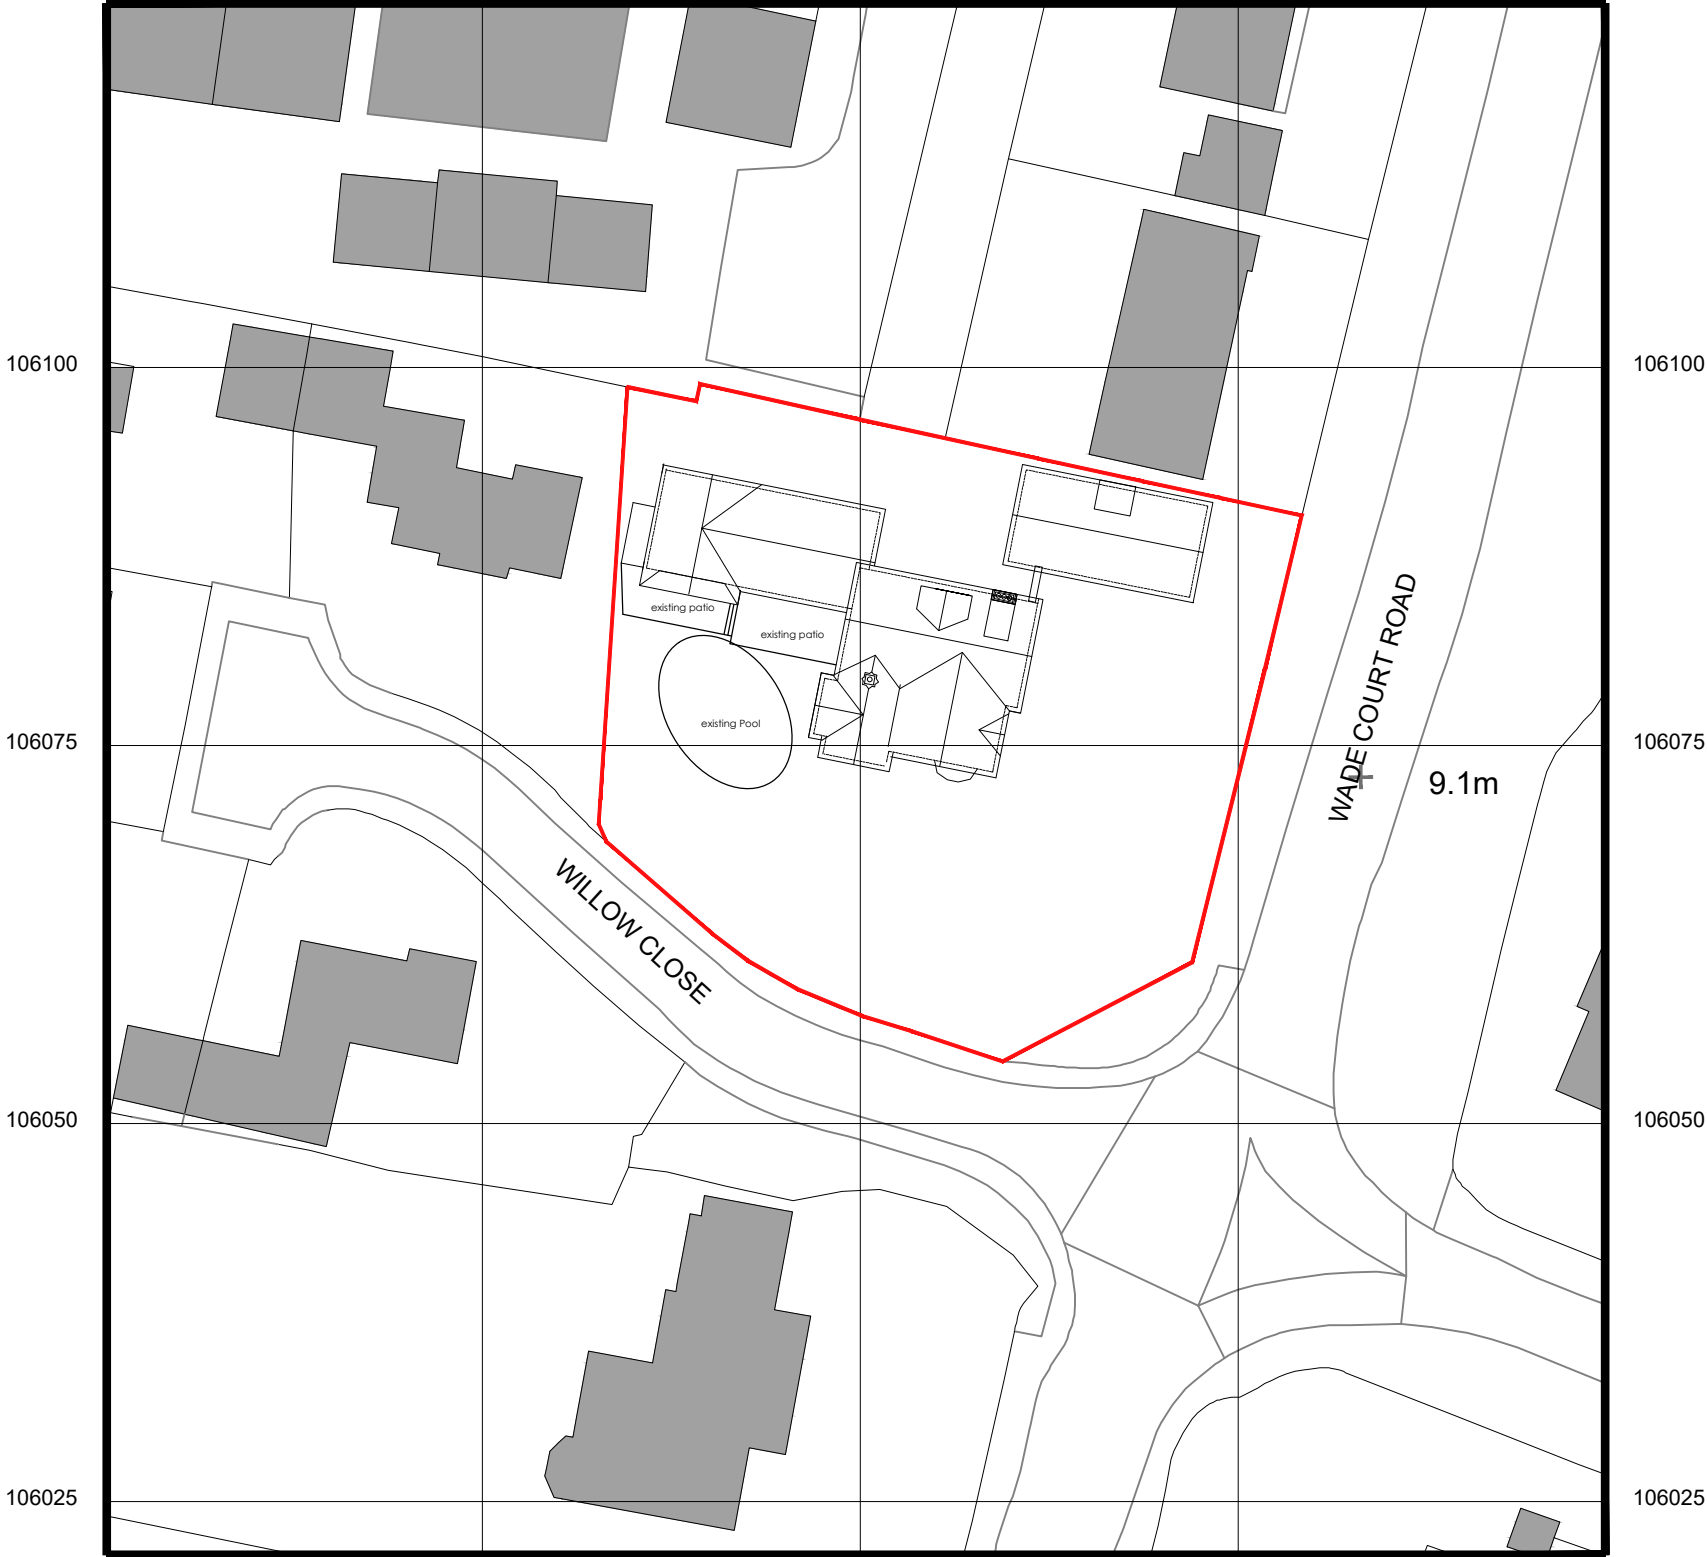



106021 472200 106025 472225 472250 472275 472299 SU7206 106021 106025

© Crown copyright 2026 Ordnance Survey 100053143

Existing Site plan 1:500



Site Location plan 1:1250

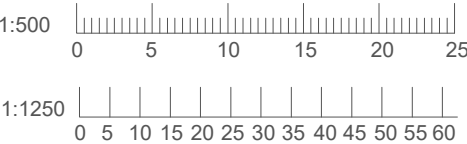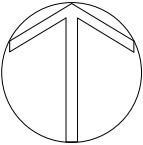

rev A_16-10-2026_Location of existing garage and pool patio area updated

Client: Mr and Mrs Campbell		Planning	
Project: Watergall Cottage, 8 Wade Court Road, Havant, Hampshire, PO9 2SU		Drawing No: 0560-02-001	Revision: A
Title: Existing Site Plan		Scale: 1:500 & 1:1250@a3	First Issue: April 2026
Drawn: sb Check: NB		birch architects Lambourne, Grove Lane, Redlynch, Salisbury, Wilts, SP5 2NR T: +44 (0)1725 510407 e: info@bircharchitects.co.uk	