


Watergall

Duty of care: The design, so far as is reasonably practicable, has been created so that the construction is carried out and managed without risks to the health or safety of those who build, use and maintain them.

This drawing is copyright and is not to be reproduced. The contractor will be held responsible for the accuracy of works involving the setting out and checking of all dimensions on the drawing and on site. Dimensions must not be scaled from this drawing.


Unless for planning purposes

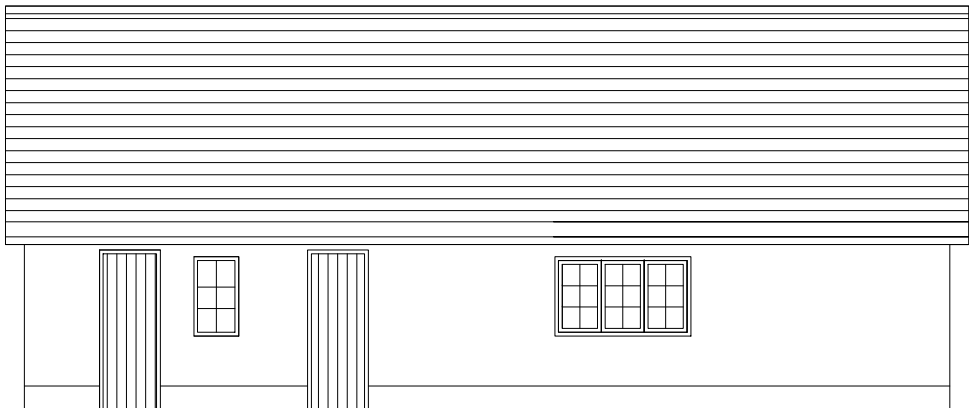

Existing side Elevation 03 1:100




Existing Front Elevation 02 1:100

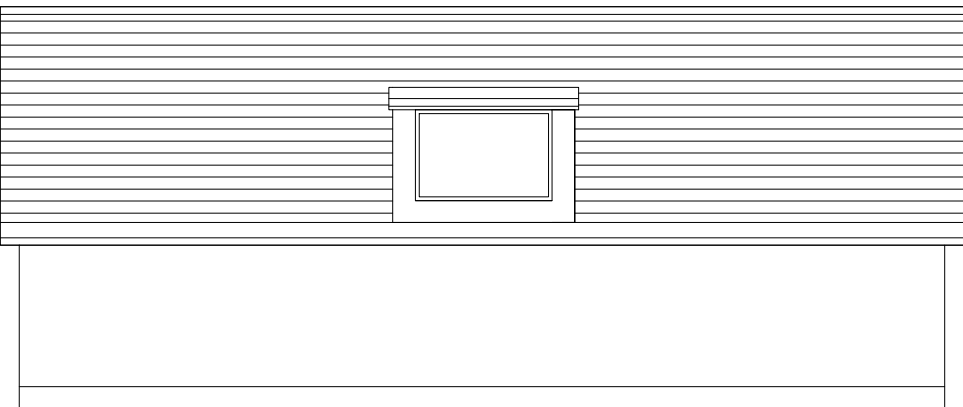

Existing side Elevation 01 1:100



Existing rear Elevation 04 1:100

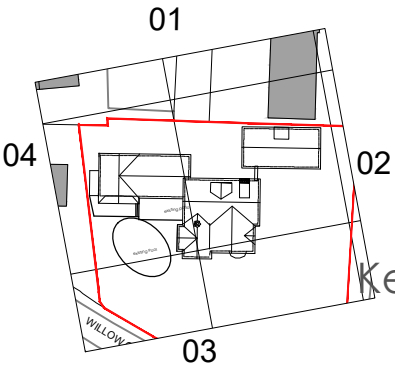

Key plan NTS

rev A_16-10-2026_Location of existing garage and pool patio area updated

Client: Mr and Mrs Campbell		Feasibility	
Project: Watergall Cottage, 8 Wade Court Road, Havant, Hampshire, PO9 2SU		Drawing No: 0560-01-010	Revision: A
Title: Existing garage Elevations	Drawn: sb Check: NB	Scale: 1:100 @a3	First Issue: Feb. 2026

bircharchitects
Lambourne, Grove Lane, Redlynch, Salisbury, Wilts, SP5 2NR
T: +44 (0)1725 510407
e: info@bircharchitects.co.uk