

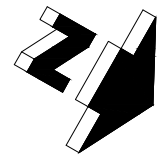


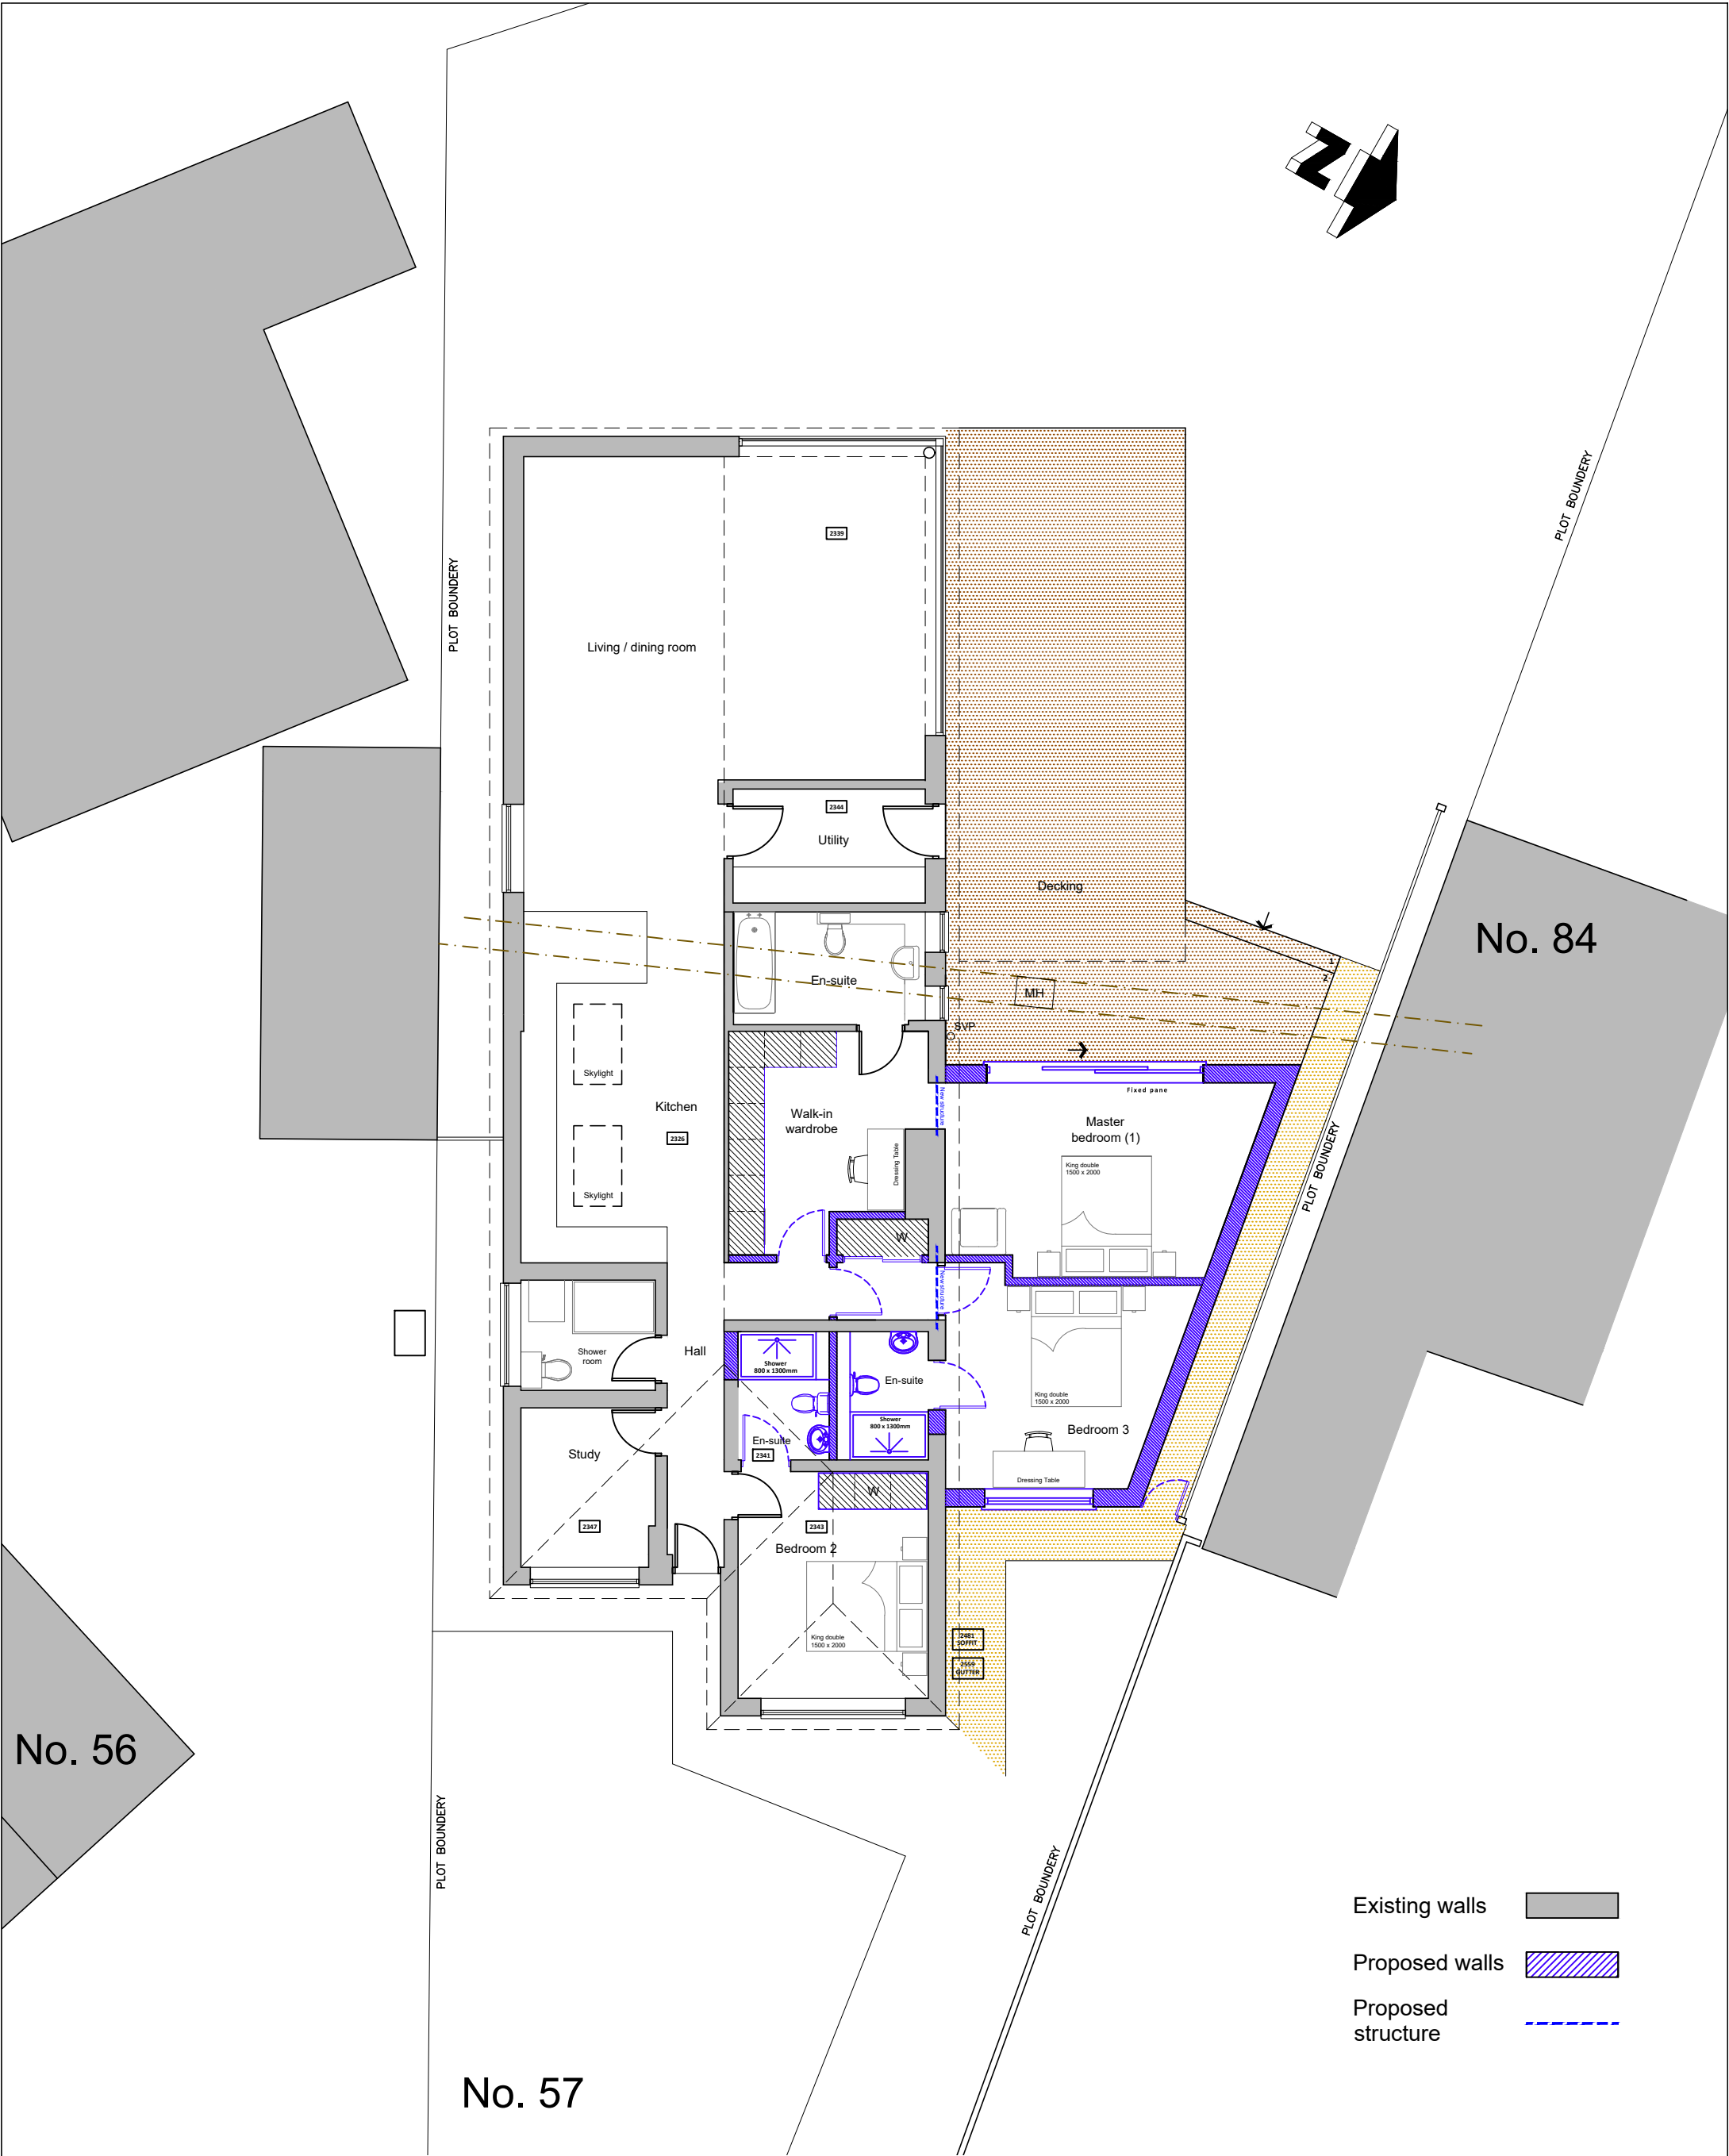

- Existing walls
- Proposed walls
- Proposed structure

Proposed ground floor plan scale 1:100

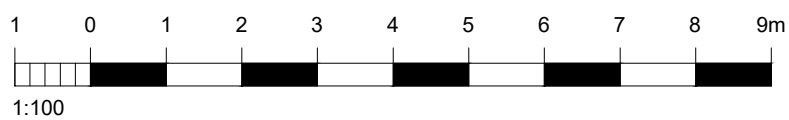

For MR & MRS NEAL		Title PROPOSED GROUND FLOOR PLAN		 E: admin@jb-architecturedesign.com W: www.jb-architecturedesign.com T: 01243 933732
Project PROPOSED SIDE EXTENSION AT 57 BUCKLAND CLOSE, WATERLOOVILLE, HANTS, PO7 6ED		Date OCT 2026	Drawn JB	Scale 1:100 @ A3
		Job Number PL 1033.26	Drawing Number -05	Revision C