
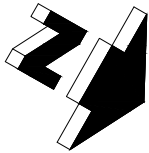



No. 57

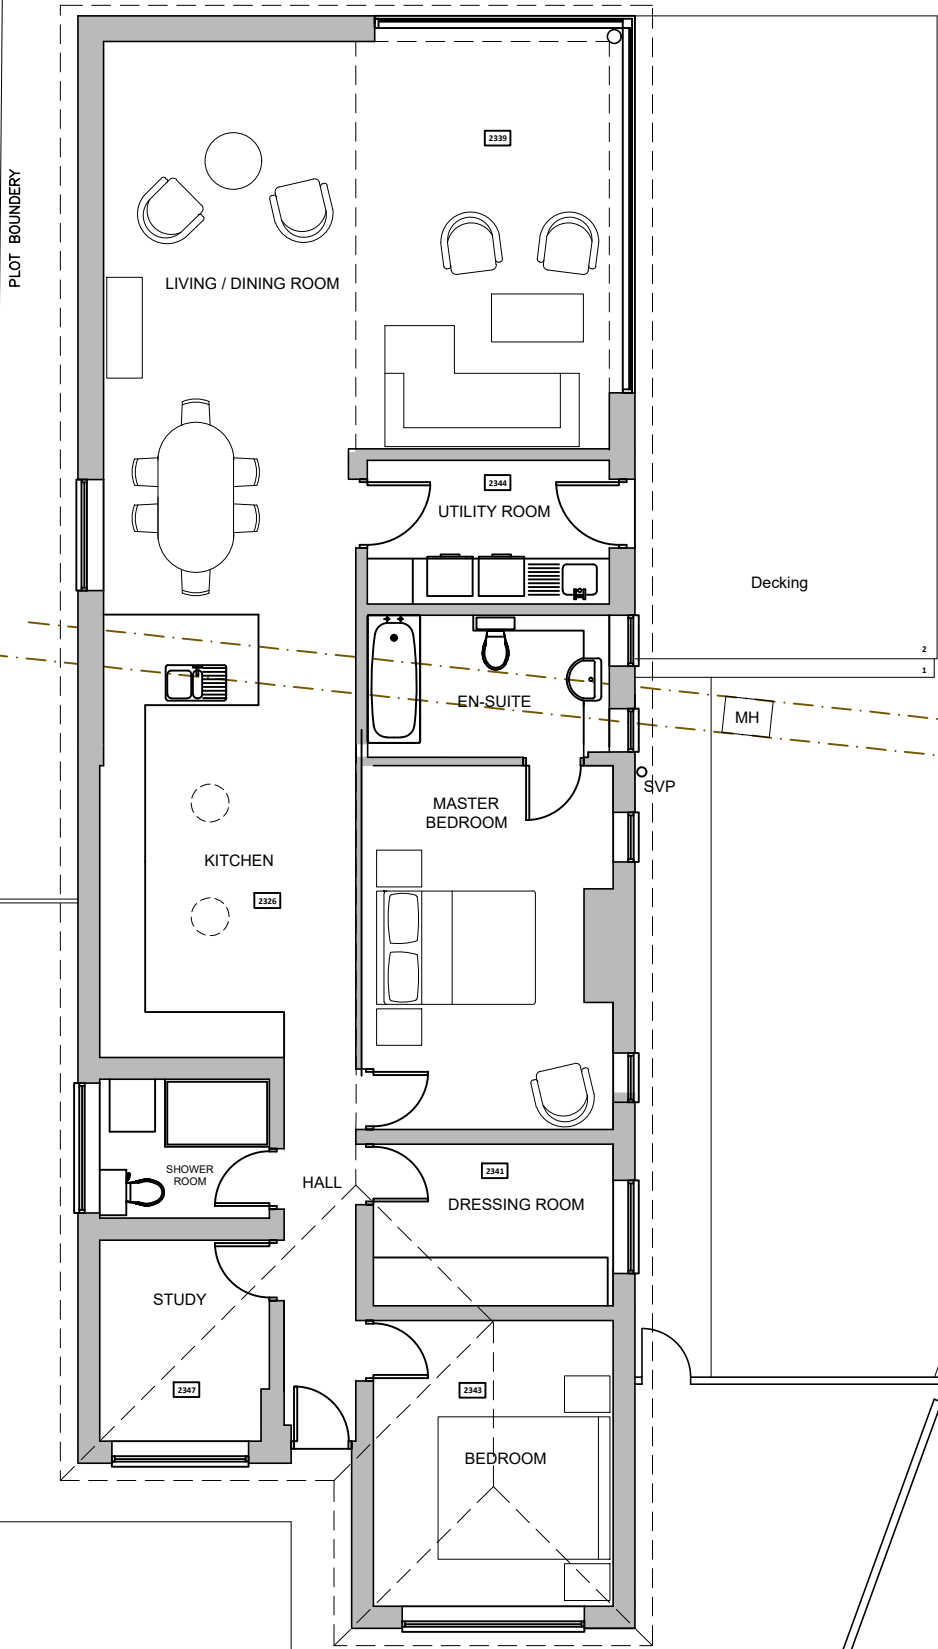

No. 84

No. 56

Existing ground floor plan scale 1:100

 

For MR & MRS NEAL		Title EXISTING FLOOR PLAN		<div>jb architects</div> <div>E: admin@jb-architecturedesign.com W: www.jb-architecturedesign.com T: 01243 933732</div>
Project PROPOSED SIDE EXTENSION AT 57 BUCKLAND CLOSE, WATERLOOVILLE, HANTS, PO7 6ED		Date OCT 2026	Drawn JB	Scale 1:100 @ A3
		Job Number PL 1033.26	Drawing Number -02	Checked -