



Proposed
single storey
side extension

Proposed
extension of
raised deck

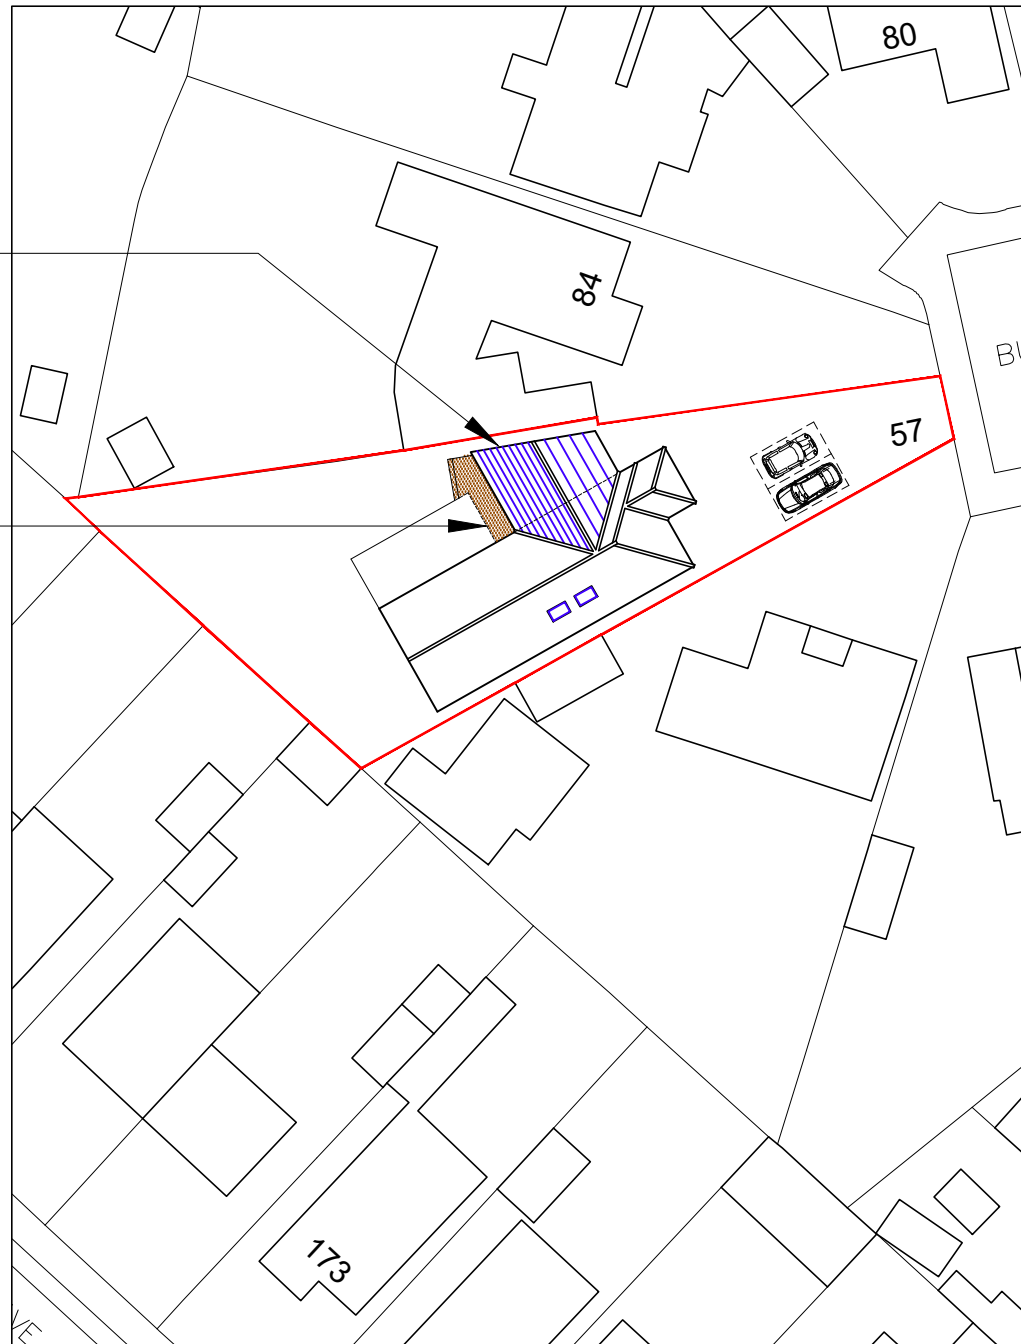


Site plan

scale 1:500


 


Ordnance Survey, (c) Crown Copyright 2026.
All rights reserved. Licence number 100022432

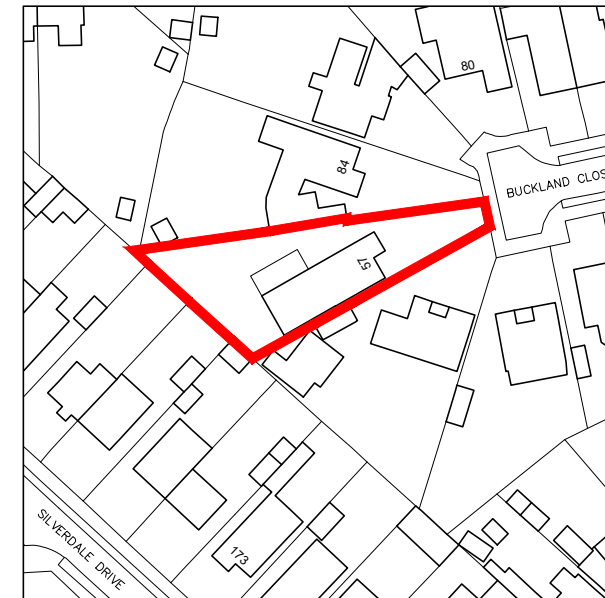

Location plan

scale 1:1250

 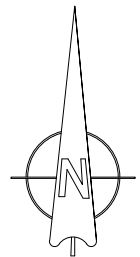

For MR & MRS NEAL	Title SITE & LOCATION PLANS		
Project PROPOSED SIDE EXTENSION AT 57 BUCKLAND CLOSE, WATERLOOVILLE, HANTS, PO7 6ED	Date OCT 2026	Drawn JB	Scale 1:500 & 1:1250 @ A3
	Job Number PL1033.26	Drawing Number -01	Checked - Revision A

jb architects
E: admin@jb-architecturedesign.com
W: www.jb-architecturedesign.com
T: 01243 933732