



A horizontal scale bar with a black and white checkered pattern. It is labeled with '0' at the left end, '1:1250' in the middle, and '125m' at the right end.

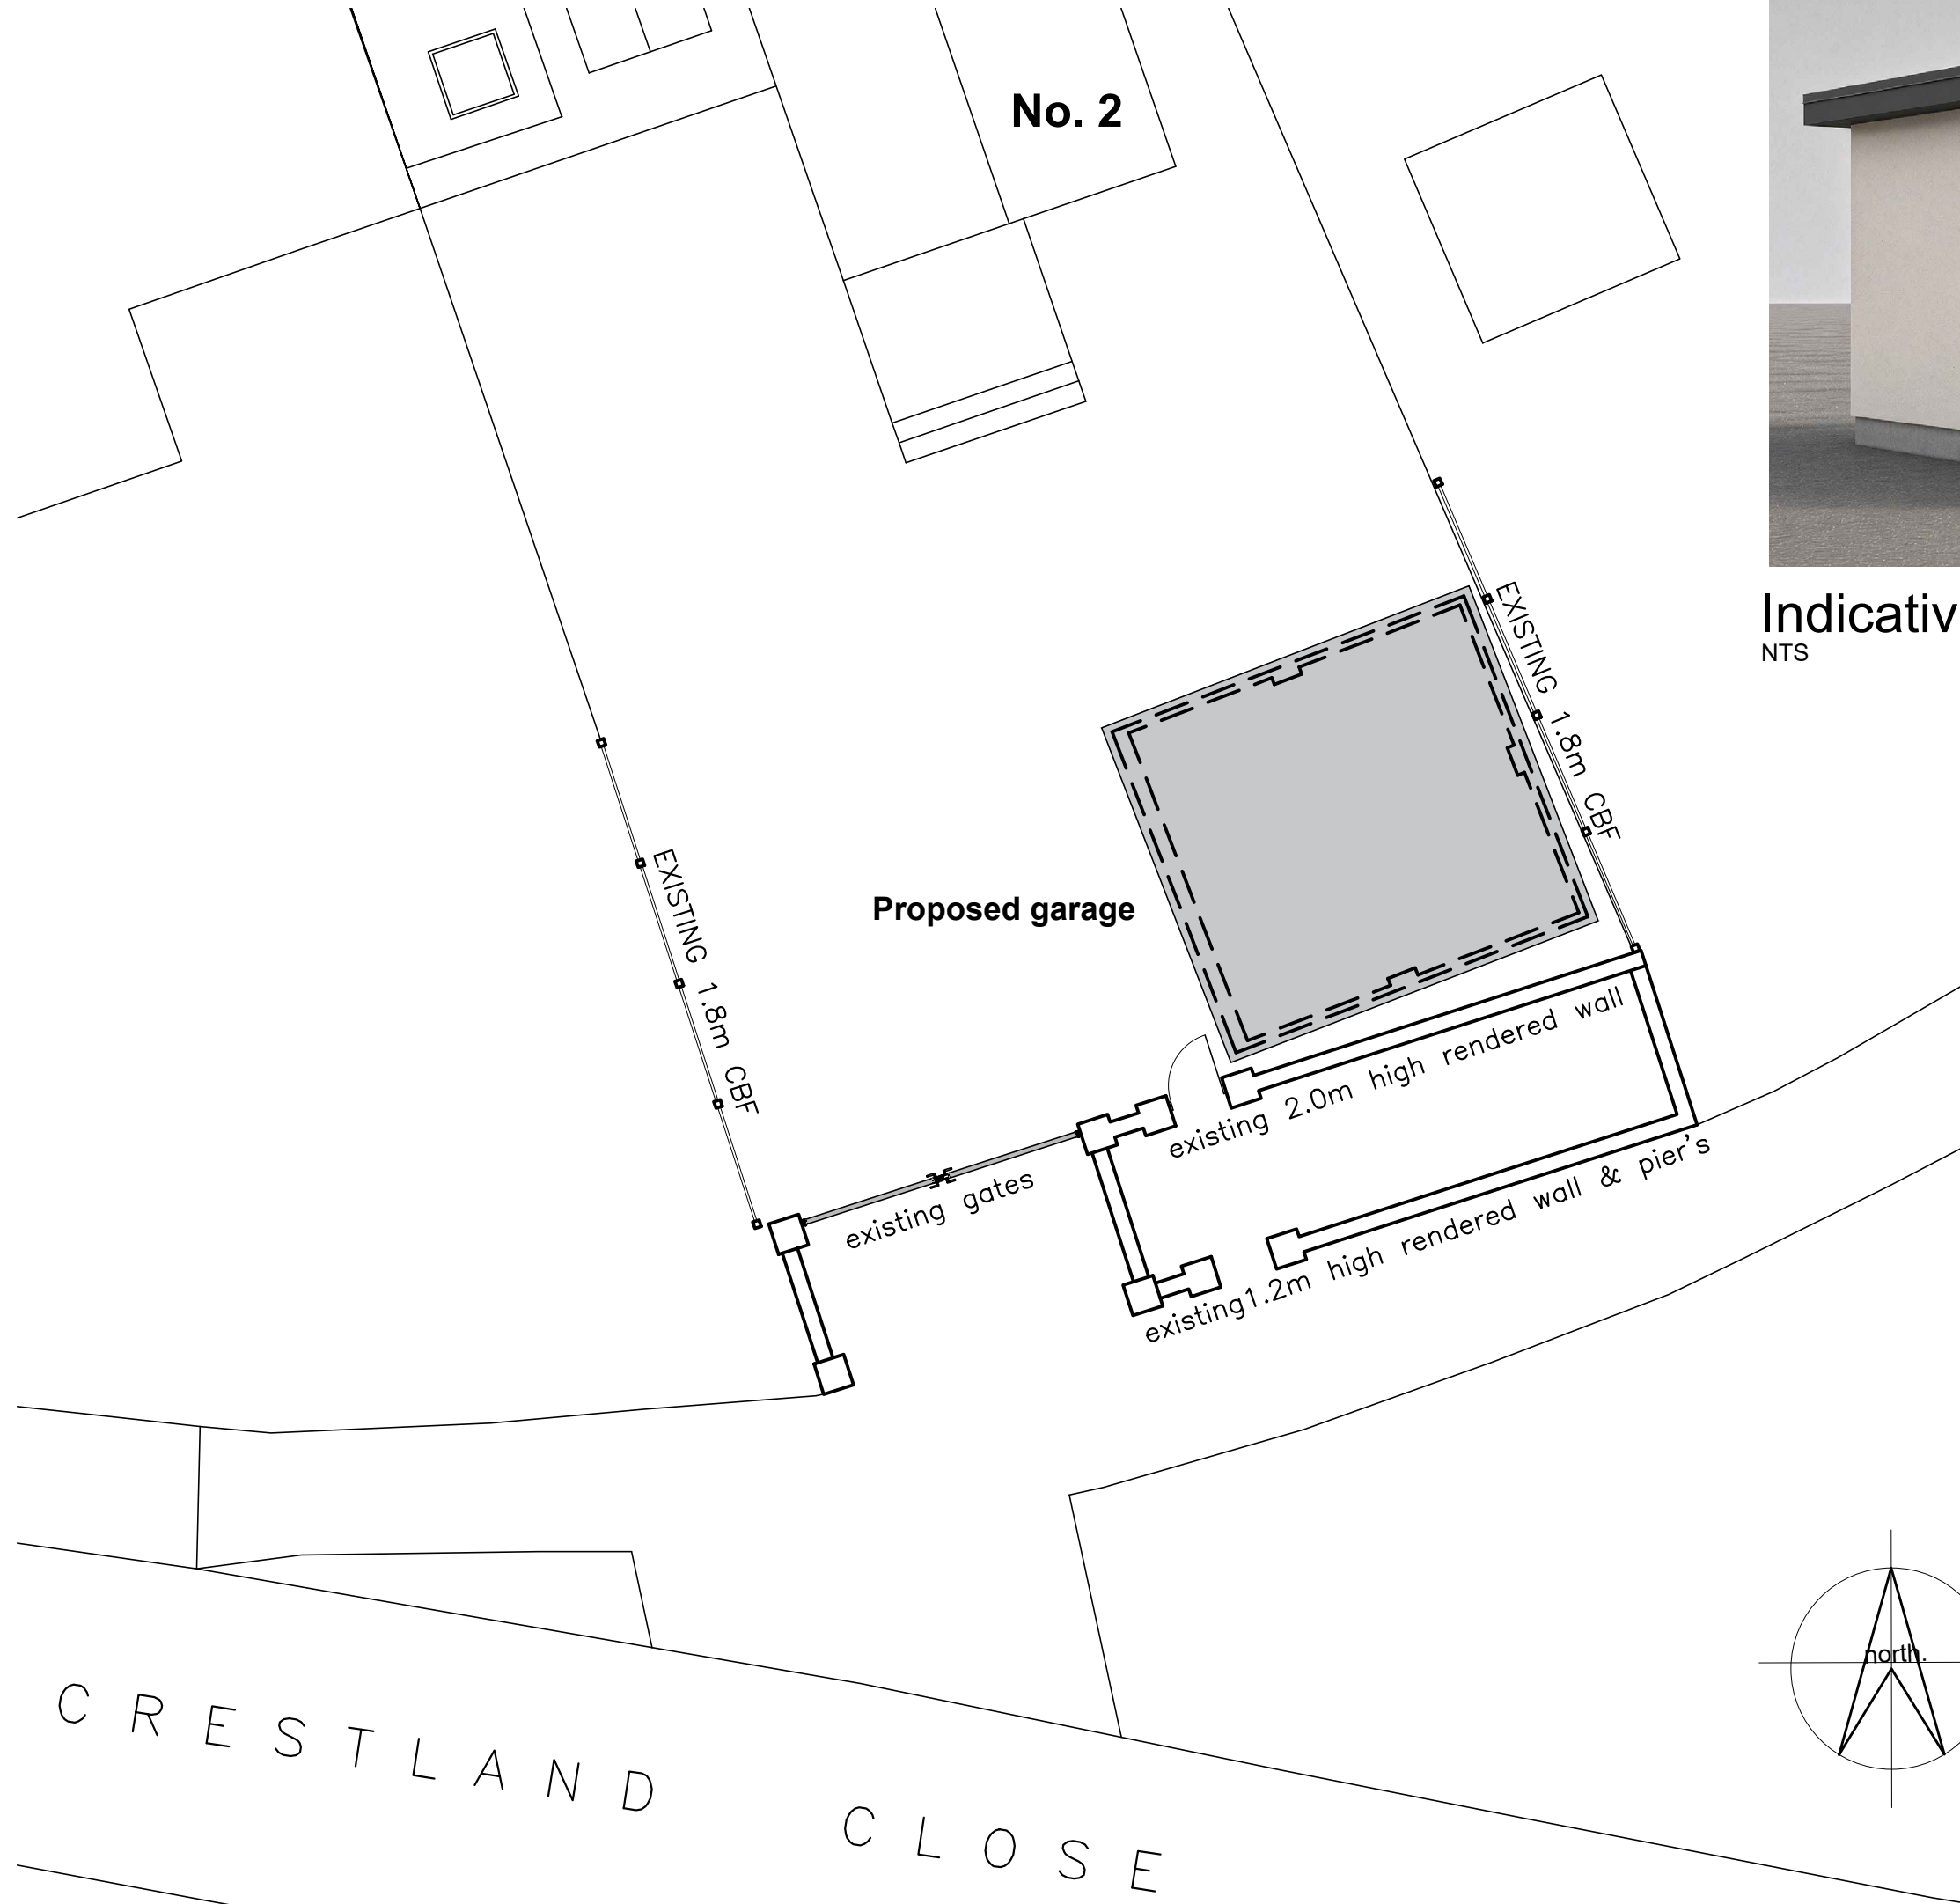


Proposed Site Plan scale A1 at 1:100 or A3 at 1:200

 

scale A1 at 1:1250 or A3 at 1:2500



scale A1 at 1:50 or A3 at 1:100

 


scale A1 at 1:50 or A3 at 1:100



scale A1 at 1:50 or A3 at 1:100

Side (North) Elevation

scale A1 at 1:50 or A3 at 1:100

 

scale A1 at 1:50 or A3 at 1:100

Side (South) Elevation

scale A1 at 1:50 or A3 at 1:100

revision	notes	date	drawn	check	revision	notes	date	drawn	check	notes	<div><div><div>scale width: 100mm @ a1 - 50mm @ a3</div><div>client</div><div>project Proposed Garage at 2 Crestland Close PO8 9AG</div><div>detail Proposed Plans & elevations</div><div>drawn mmh</div><div>checked</div><div>date OCT 26</div><div>status Planning</div><div>as shown</div><div>9256 01</div><div>rev</div></div></div> <div><div><div><div>this drawing is the copyright of the MIURA ARCHITECTURE LIMITED and must not be reproduced in whole or part or used for the execution of works without their permission.</div><div>all dimensions to be checked on site prior to commencement of construction works and the architect notified of any discrepancy.</div><div>figured dimensions are to be used in preference to scaled dimensions.</div><div>no deviation from this drawing will be permitted without prior consent of the architect.</div><div>all drawings are prepared subject to a full measured and structural survey of the buildings and site.</div><div>all structural work is subject to the appointment of a structural engineer to confirm and agree the structural proposals.</div><div>domestic projects: Miura Architecture Limited take no responsibility as designer or principle designer unless the domestic client agrees in writing that the principal designer shall carry out these duties.</div><div>os promap licence no. 100020449.</div></div></div><div><div><div><div>MIURA Architecture</div><div>Unit 4, Hedge End Business Centre, Botley Road, Hedge End SO30 2AU</div><div>email: info@miuraarchitecture.co.uk</div></div></div></div></div>
----------	-------	------	-------	-------	----------	-------	------	-------	-------	-------	--