

Appendix A Site Compound Drainage Layouts



DETAIL OF SITE ACCESS ROAD
SCALE 1:1000

DETAIL "A"

ACCESS TO HAUL ROAD FROM
LANE OFF HOOK'S FARM WAY

HAUL ROAD, CONSTRUCTED WITH
TYPE 1, PERMEABLE SURFACE

HOOK'S FARM WAY

SHAFT W3 SITE COMPOUND
(SEE HTR-WAB-PI-W3-DR-T-0001)


PITCH 3

MOBILE NOISE BARRIERS TO BE IN
PLACE DURING OPEN-CUT
PIPEWORK INSTALLATION BETWEEN
NOISE SOURCES AND SCHOOLS



PITCH 2

PITCH 4

SHAFT W2 SITE COMPOUND

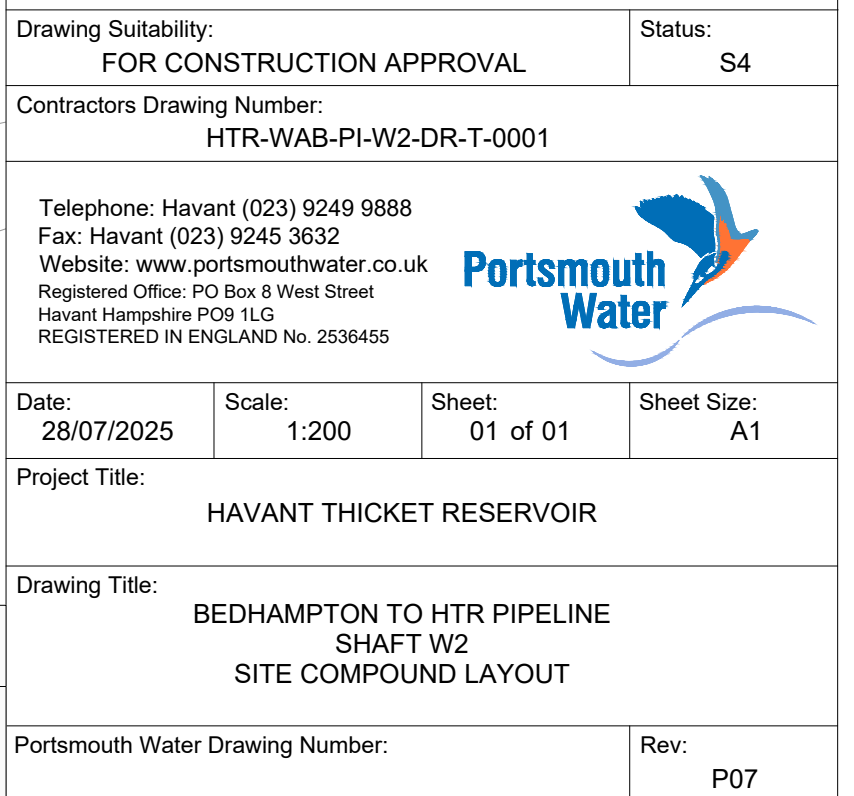

Reproduced by permission of Ordnance Survey on behalf of HMSO.
© Crown copyright and database right 2025. All rights reserved.
Ordnance Survey Licence Number 100018036

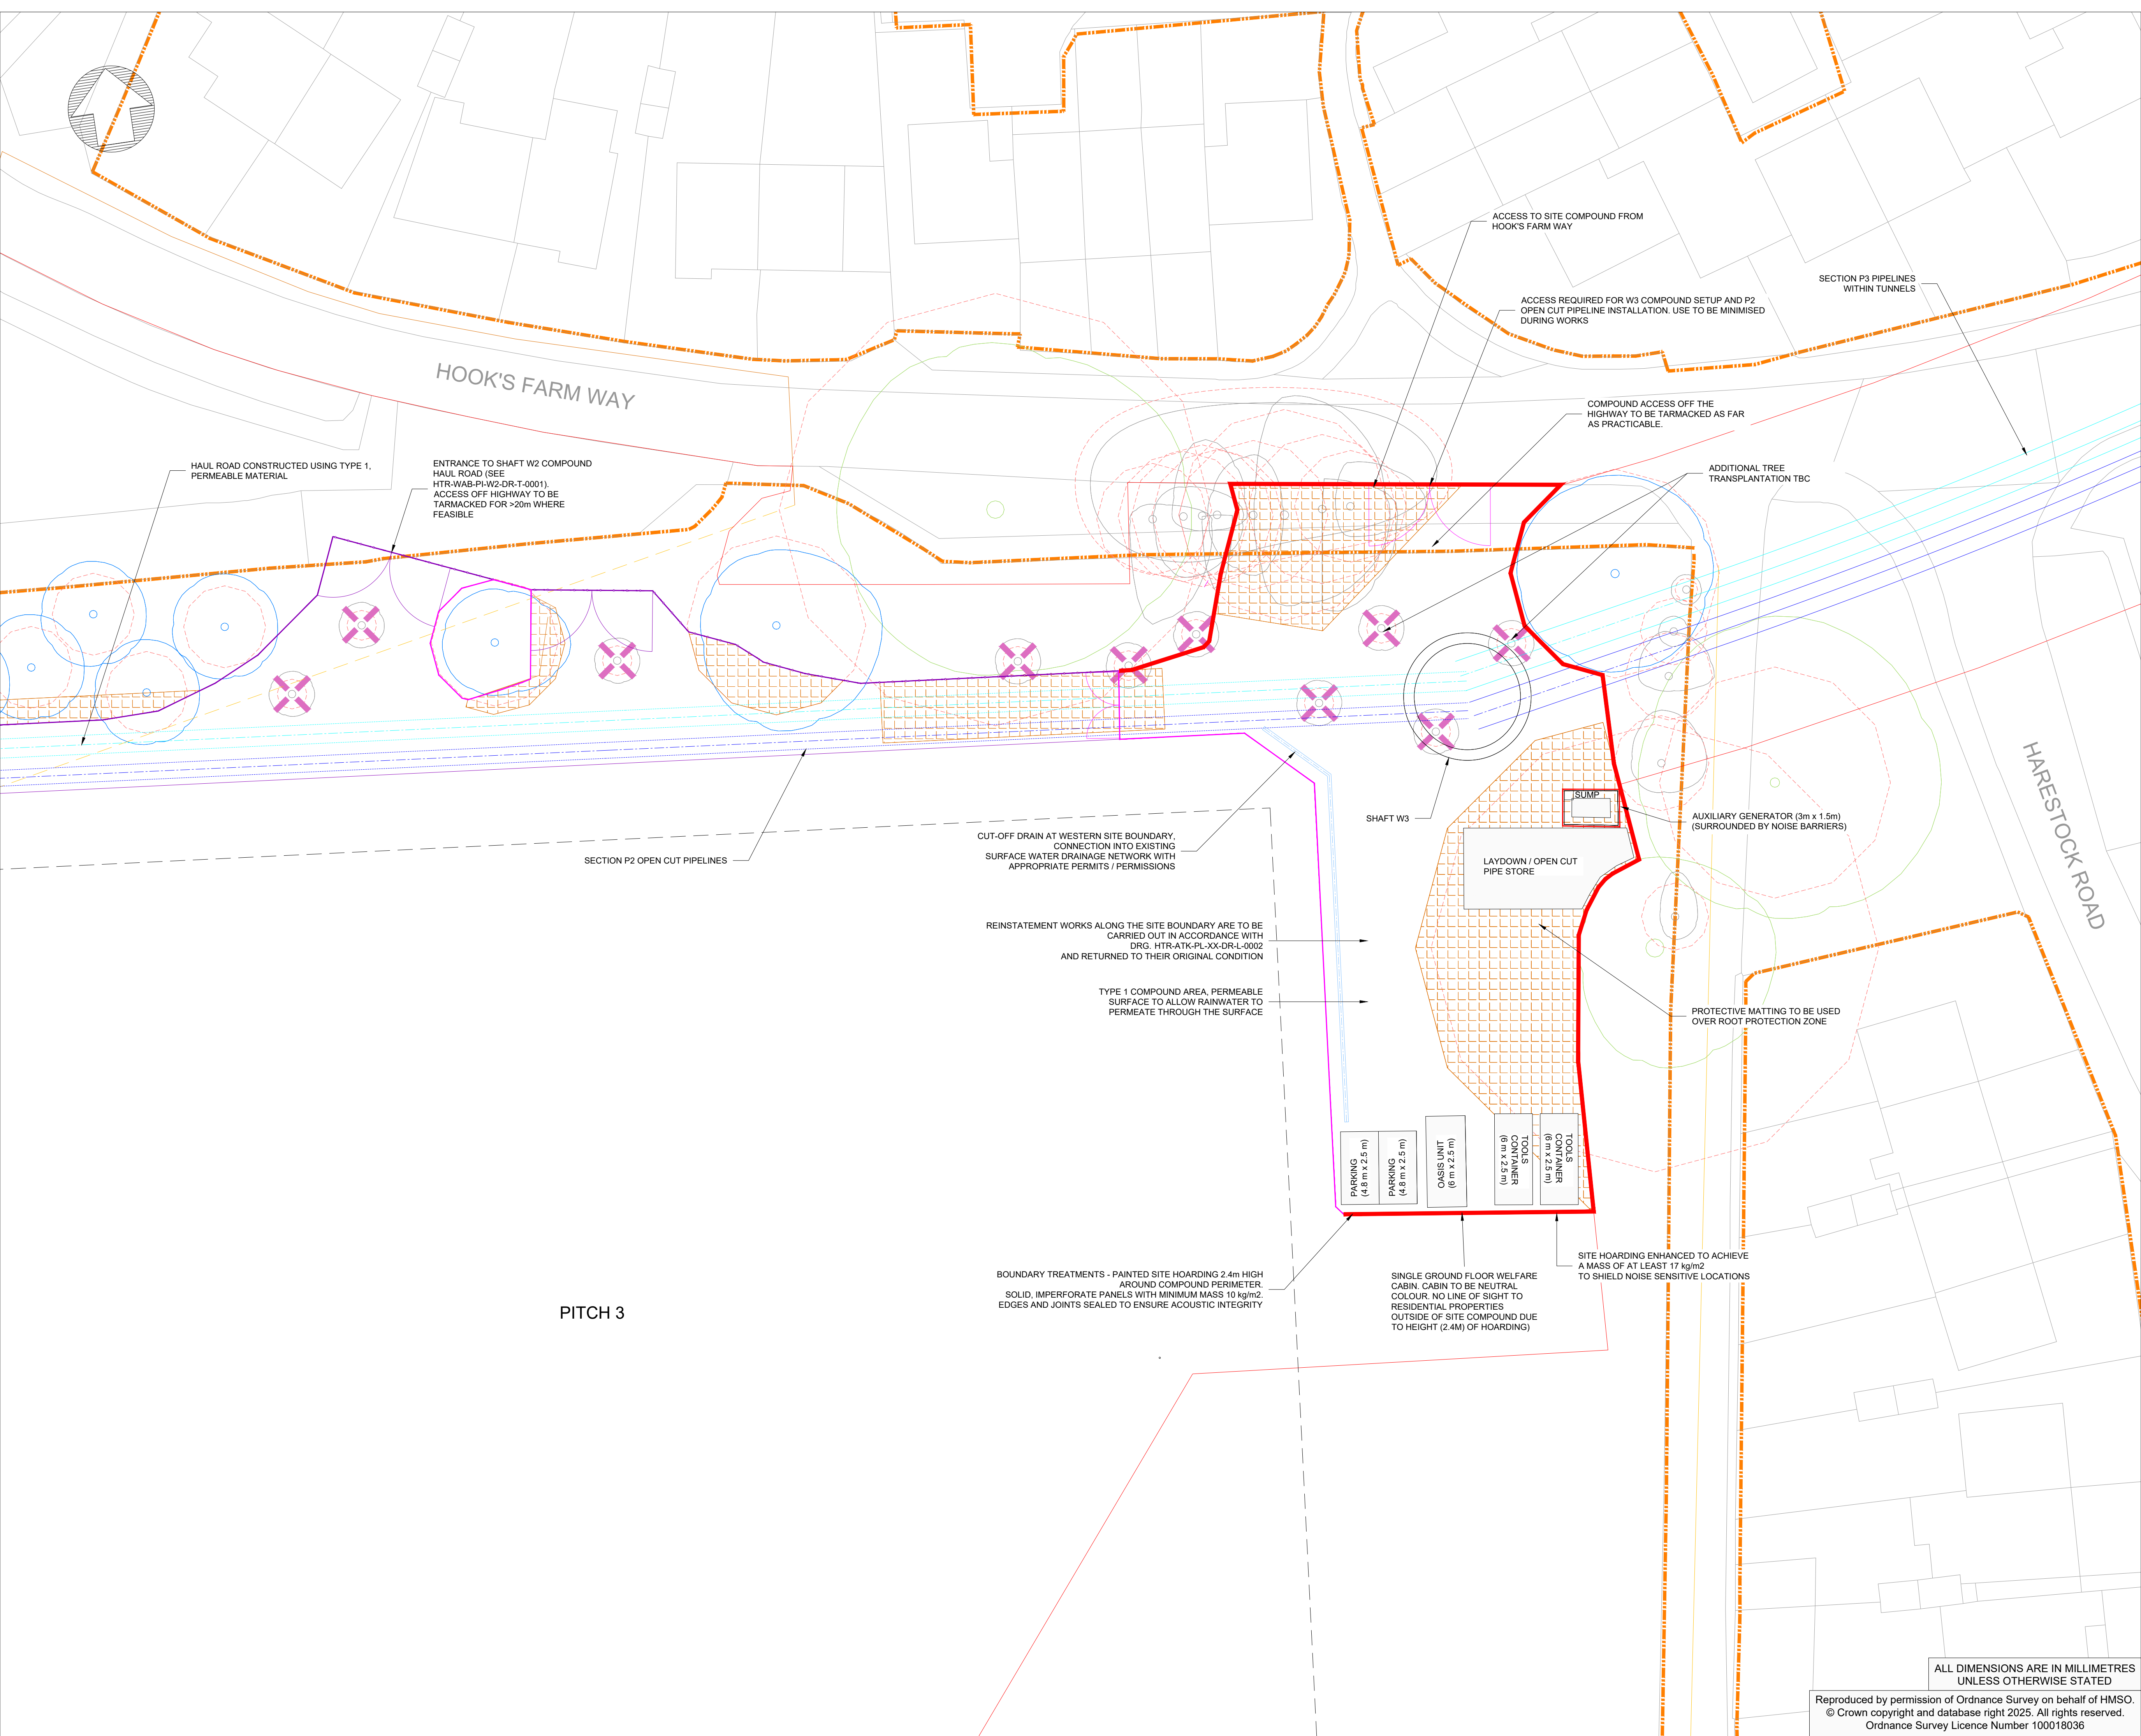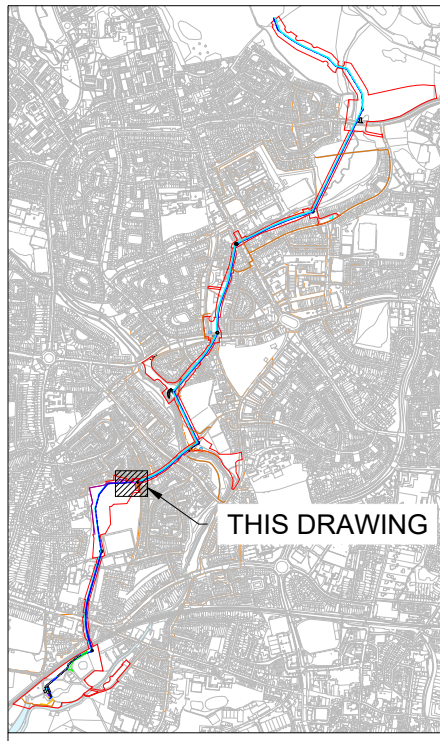


KEY PLAN

Notes:

1. THE TEMPORARY SITE COMPOUND SHOWN IS FOR CONSTRUCTION OF SHAFT W3 AND SECTION P3 PIPELINES.
2. FOR TEMPORARY SITE AREAS FOR CONSTRUCTION SECTION P2 OPEN CUT PIPELINES SEE HTR-WAB-PI-P2-DR-T-0002.
3. TEMPORARY NETTING TO MAY BE INSTALLED ALONG COMPOUND BOUNDARY FACING PITCH 3 TO PREVENT BALLS ENTERING COMPOUND, AS REQUIRED.
4. REINSTATEMENT TO LTN1/20 AND HCC TG10 STANDARDS. SEE DRAWING HTR-ATK-PL-XX-DR-L-0003

- FILL PIPELINE
- RETURN PIPELINE
- CONSTRUCTION SITE HOARDING
- ENHANCED SITE HOARDING / NOISE BARRIER
- SITE FENCING
- SURFACE WATER DRAINAGE
- REDLINE BOUNDARY
- RUGBY PITCH BOUNDARY
- PUBLIC RIGHT OF WAY
- PUBLIC RIGHT OF WAY CLOSURE
- PROPOSED PUBLIC RIGHT OF WAY DIVERSION
- FOOTPATH CLOSURE
- PROPOSED FOOTPATH DIVERSION
- HIGHWAYS MANAGED LAND BOUNDARY
- CATEGORY A TREE
- CATEGORY B TREE
- CATEGORY U TREE
- CATEGORY C TREE
- ROOT PROTECTION AREA
- ✕ TREE TO BE TRANSPLANTED
- ✕ TREE REMOVAL TO FACILITATE WORKS
- ROOT PROTECTION MATTING

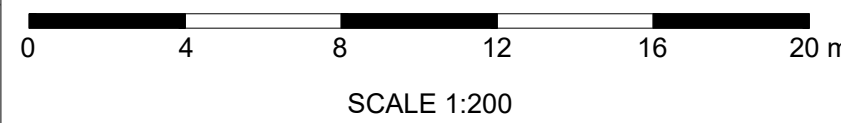

P08 A4	CK	BP	BC	FOR CONSTRUCTION APPROVAL	13/10/25
P07 A4	AS	BP	BC	REVISED PLANNING VERSION	01/08/25
P06 A4	BP	BP	BC	REVISED PLANNING VERSION	30/10/24
Rev	Drn By	Ckd By	App By	Description	Date

WARD & BURKE

Drawing Suitability: APPROVED FOR DETAILED DESIGN Status: A4

Contractors Drawing Number: HTR-WAB-PI-W3-DR-T-0001

Telephone: Havant (023) 9249 9888
Fax: Havant (023) 9245 3632
Website: www.portsmouthwater.co.uk
Registered Office: PO Box 8 West Street
Havant Hampshire PO9 1LG
REGISTERED IN ENGLAND No. 2536455



Date: 30/10/24 Scale: 1:200 Sheet: 01 of 01 Sheet Size: A1



Project Title: HAVANT THICKET RESERVOIR

Drawing Title: BEDHAMPTON TO HTR PIPELINE
SHAFT W3
SITE COMPOUND LAYOUT

Portsmouth Water Drawing Number: Rev: P08


Reproduced by permission of Ordnance Survey on behalf of HMSO.
© Crown copyright and database right 2025. All rights reserved.
Ordnance Survey Licence Number 100018036

ALL DIMENSIONS ARE IN MILLIMETRES
UNLESS OTHERWISE STATED

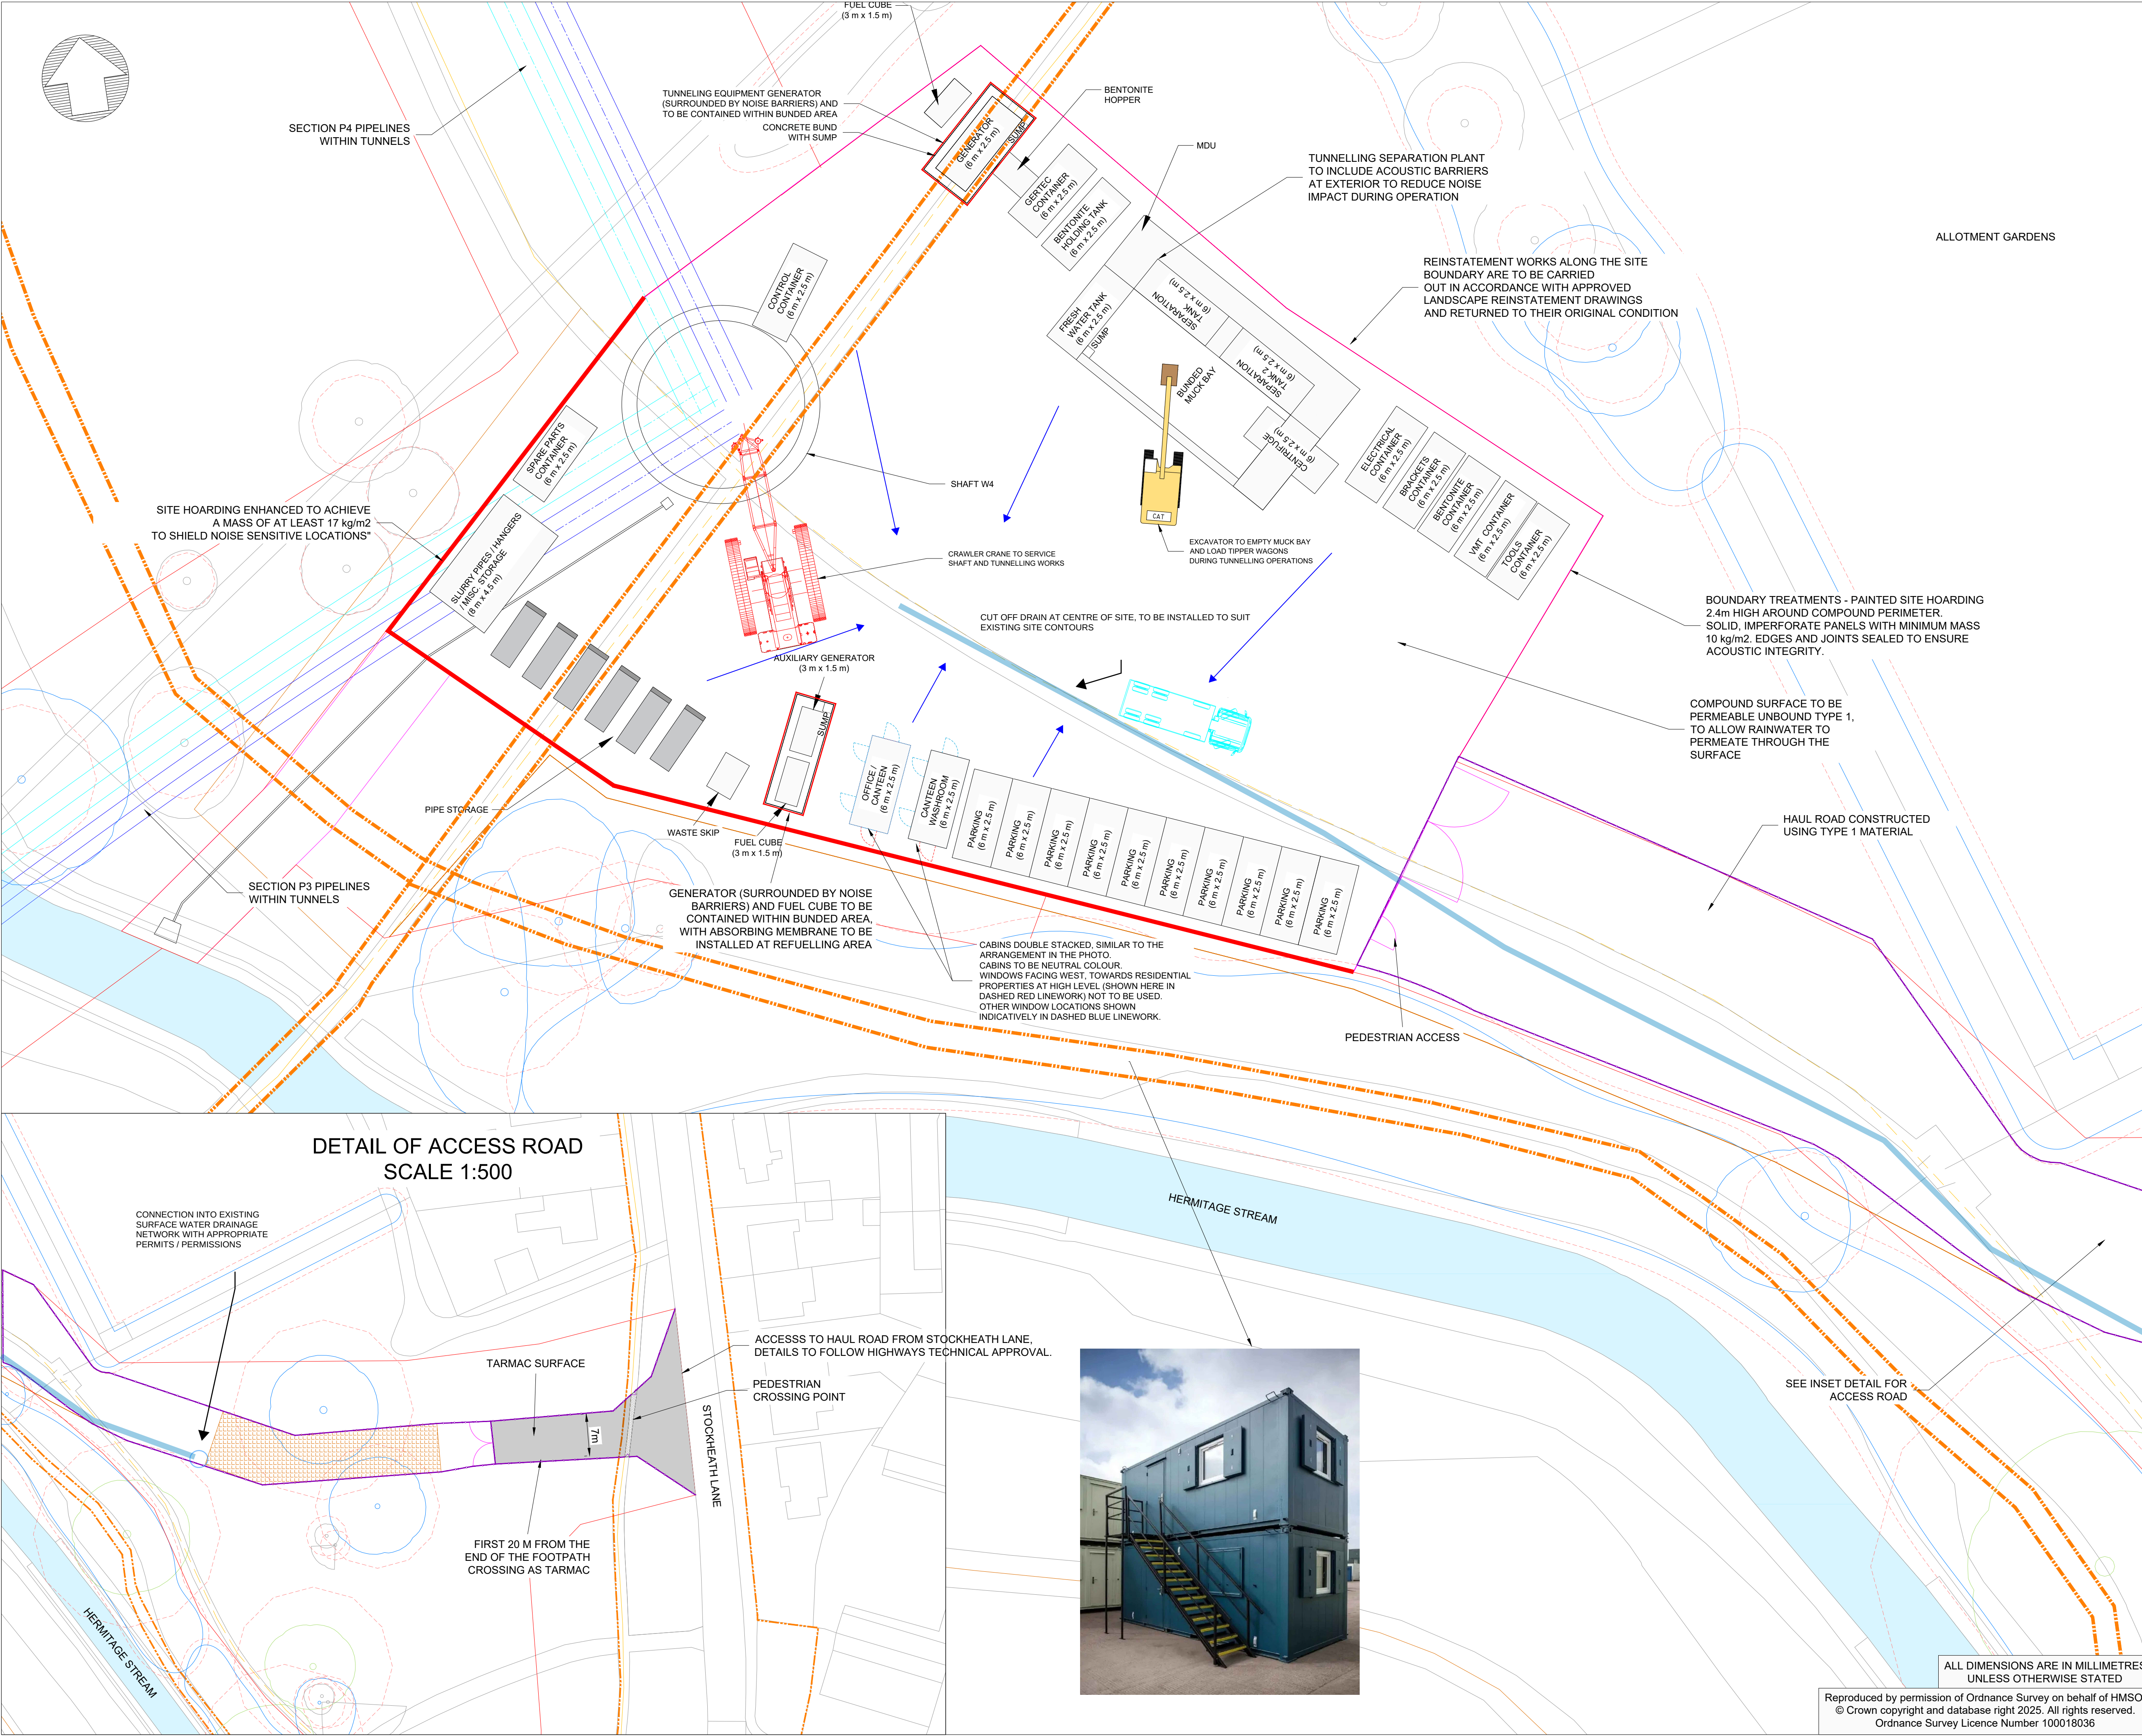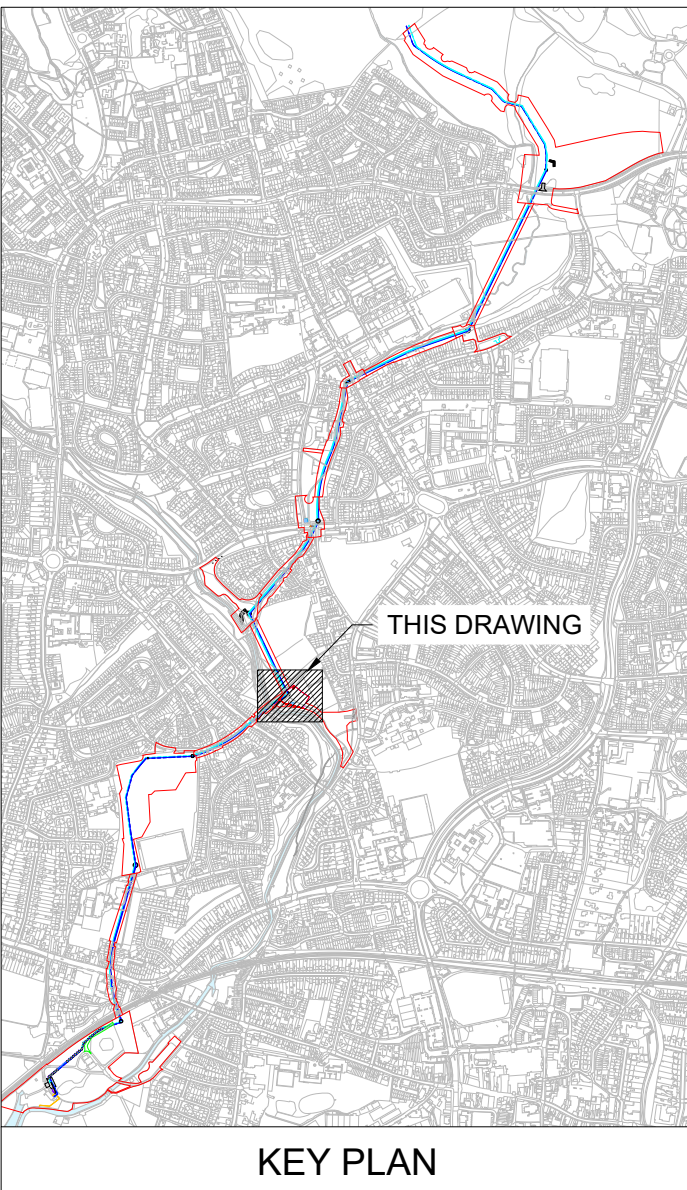

- Notes:
- FOR REINSTATEMENT SEE DRAWING: HTR-ATK-PL-XX-DR-L-0004
 - ACCESS TO COMPLY WITH LTN1/20 AND HCC TG10 GUIDANCE. FOR TYPICAL ACCESS DETAIL SEE DRAWING: HTR-WAB-ZZ-ZZ-T-0004

- FILL PIPELINE
- RETURN PIPELINE
- CONSTRUCTION SITE HOARDING
- ENHANCED SITE HOARDING / NOISE BARRIER
- SITE FENCING
- REDLINE BOUNDARY
- PUBLIC RIGHT OF WAY
- PUBLIC RIGHT OF WAY CLOSURE
- PROPOSED PUBLIC RIGHT OF WAY DIVERSION
- FOOTPATH CLOSURE
- PROPOSED FOOTPATH DIVERSION
- HIGHWAYS MANAGED LAND BOUNDARY
- ROOT PROTECTION MATTING
- CATEGORY A TREE
- CATEGORY B TREE
- CATEGORY U TREE
- CATEGORY C TREE
- ROOT PROTECTION AREA (RPA)

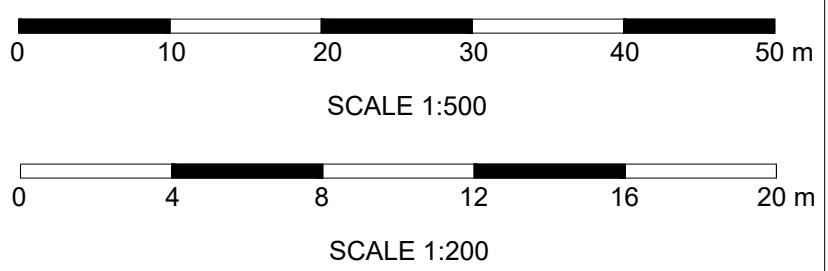

P07 A4	CK	BP	BC	REVISED PLANNING VERSION	13/10/25
P06 A4	BP	BP	BC	REVISED PLANNING VERSION	29/10/24
P05 A4	BP	BP	BC	PLANNING VERSION	29/05/24
Rev	Dm	Ckd	App	Description	Date
	By	By	By		



Drawing Suitability: APPROVED FOR DETAILED DESIGN Status: A4
Contractors Drawing Number: HTR-WAB-PI-W4-DR-T-0001

Telephone: Havant (023) 9249 9888
Fax: Havant (023) 9245 3632
Website: www.portsmouthwater.co.uk
Registered Office: PO Box 8 West Street
Havant Hampshire PO9 1LG
REGISTERED IN ENGLAND No. 2536455



Date: 30/10/2024 Scale: 1:200 Sheet: 01 of 01 Sheet Size: A1
Project Title: HAVANT THICKET RESERVOIR

Drawing Title: BEDHAMPTON TO HTR PIPELINE
SHAFT W4
SITE COMPOUND LAYOUT

Portsmouth Water Drawing Number: Rev: P07

ALL DIMENSIONS ARE IN MILLIMETRES
UNLESS OTHERWISE STATED
Reproduced by permission of Ordnance Survey on behalf of HMSO.
© Crown copyright and database right 2025. All rights reserved.
Ordnance Survey Licence Number 100018036

