


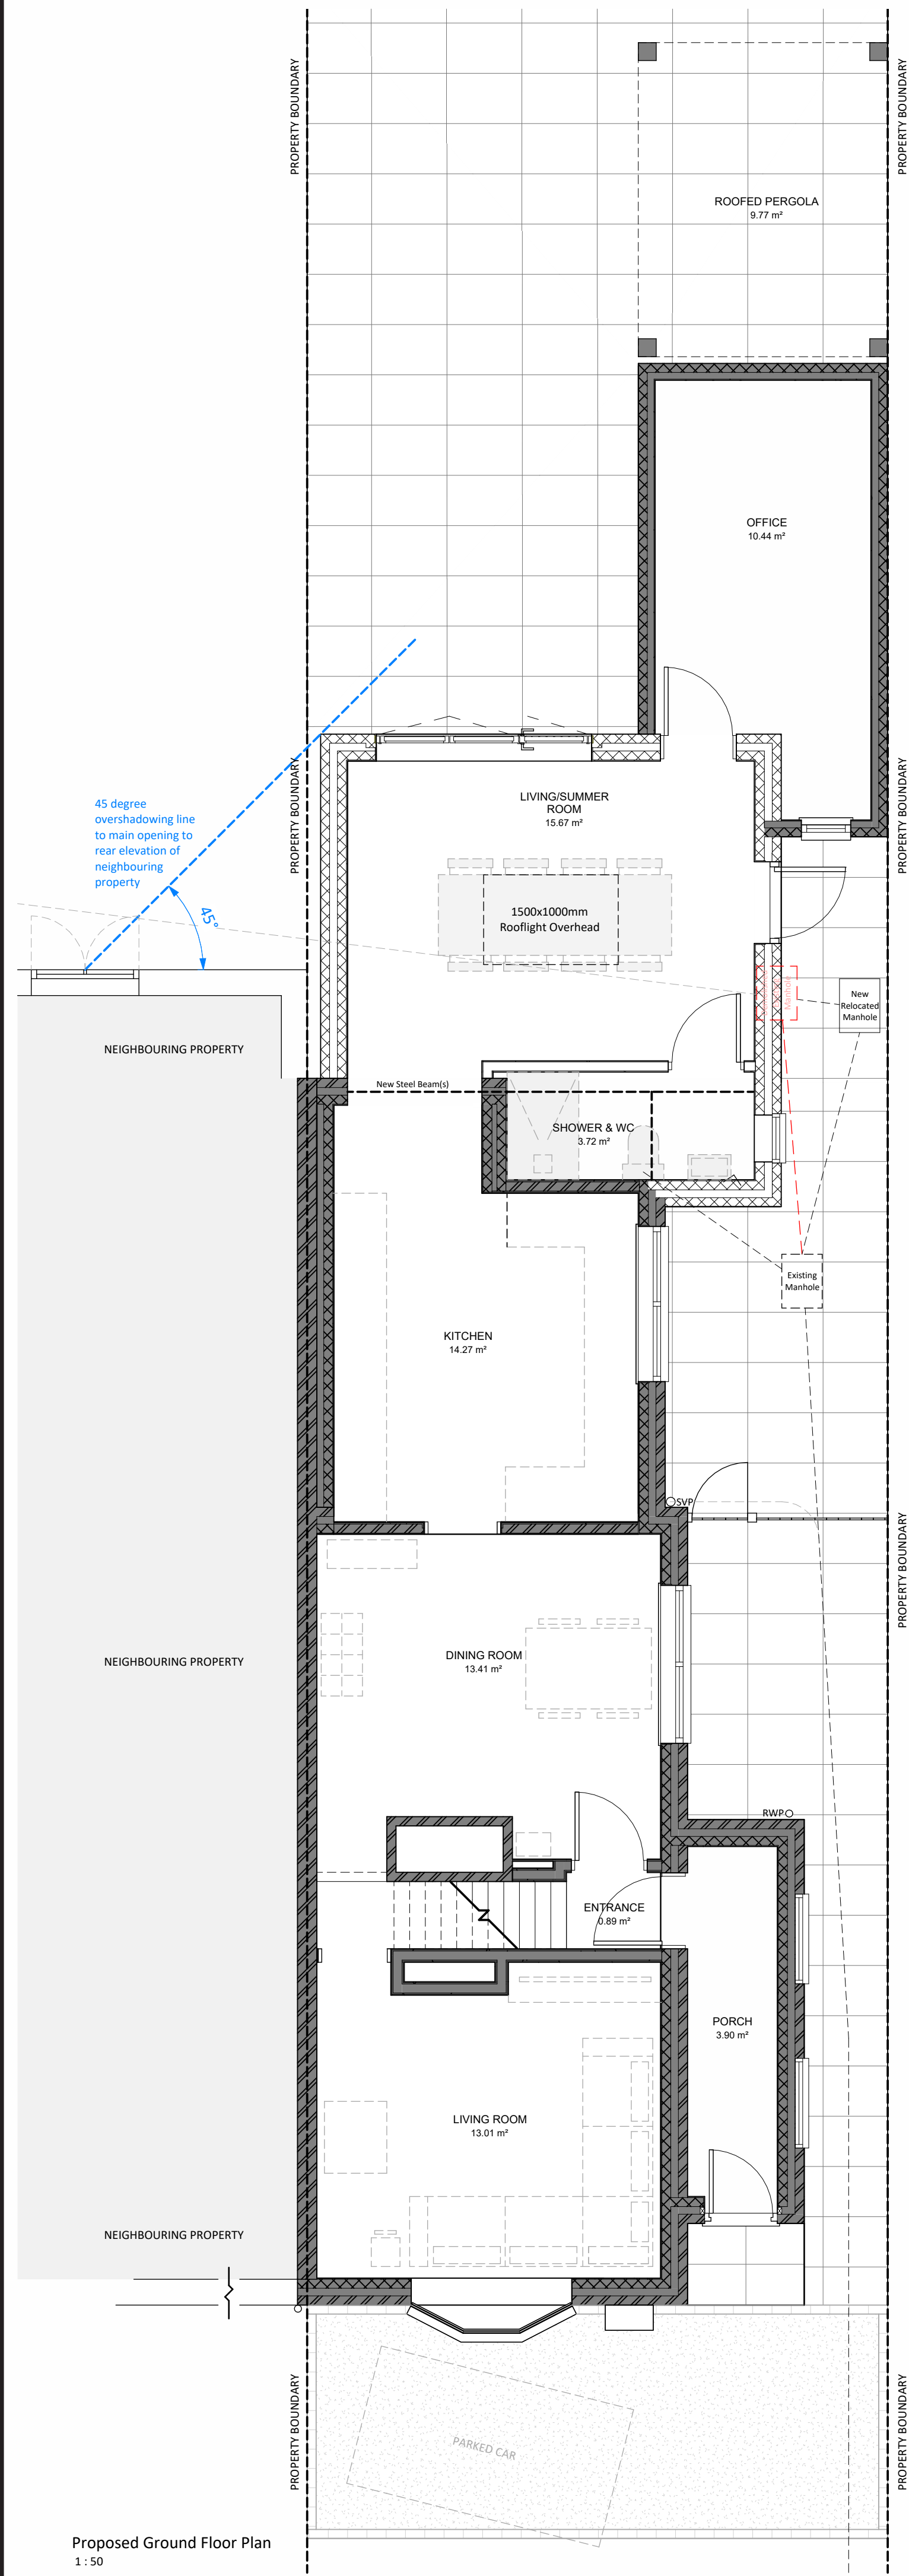


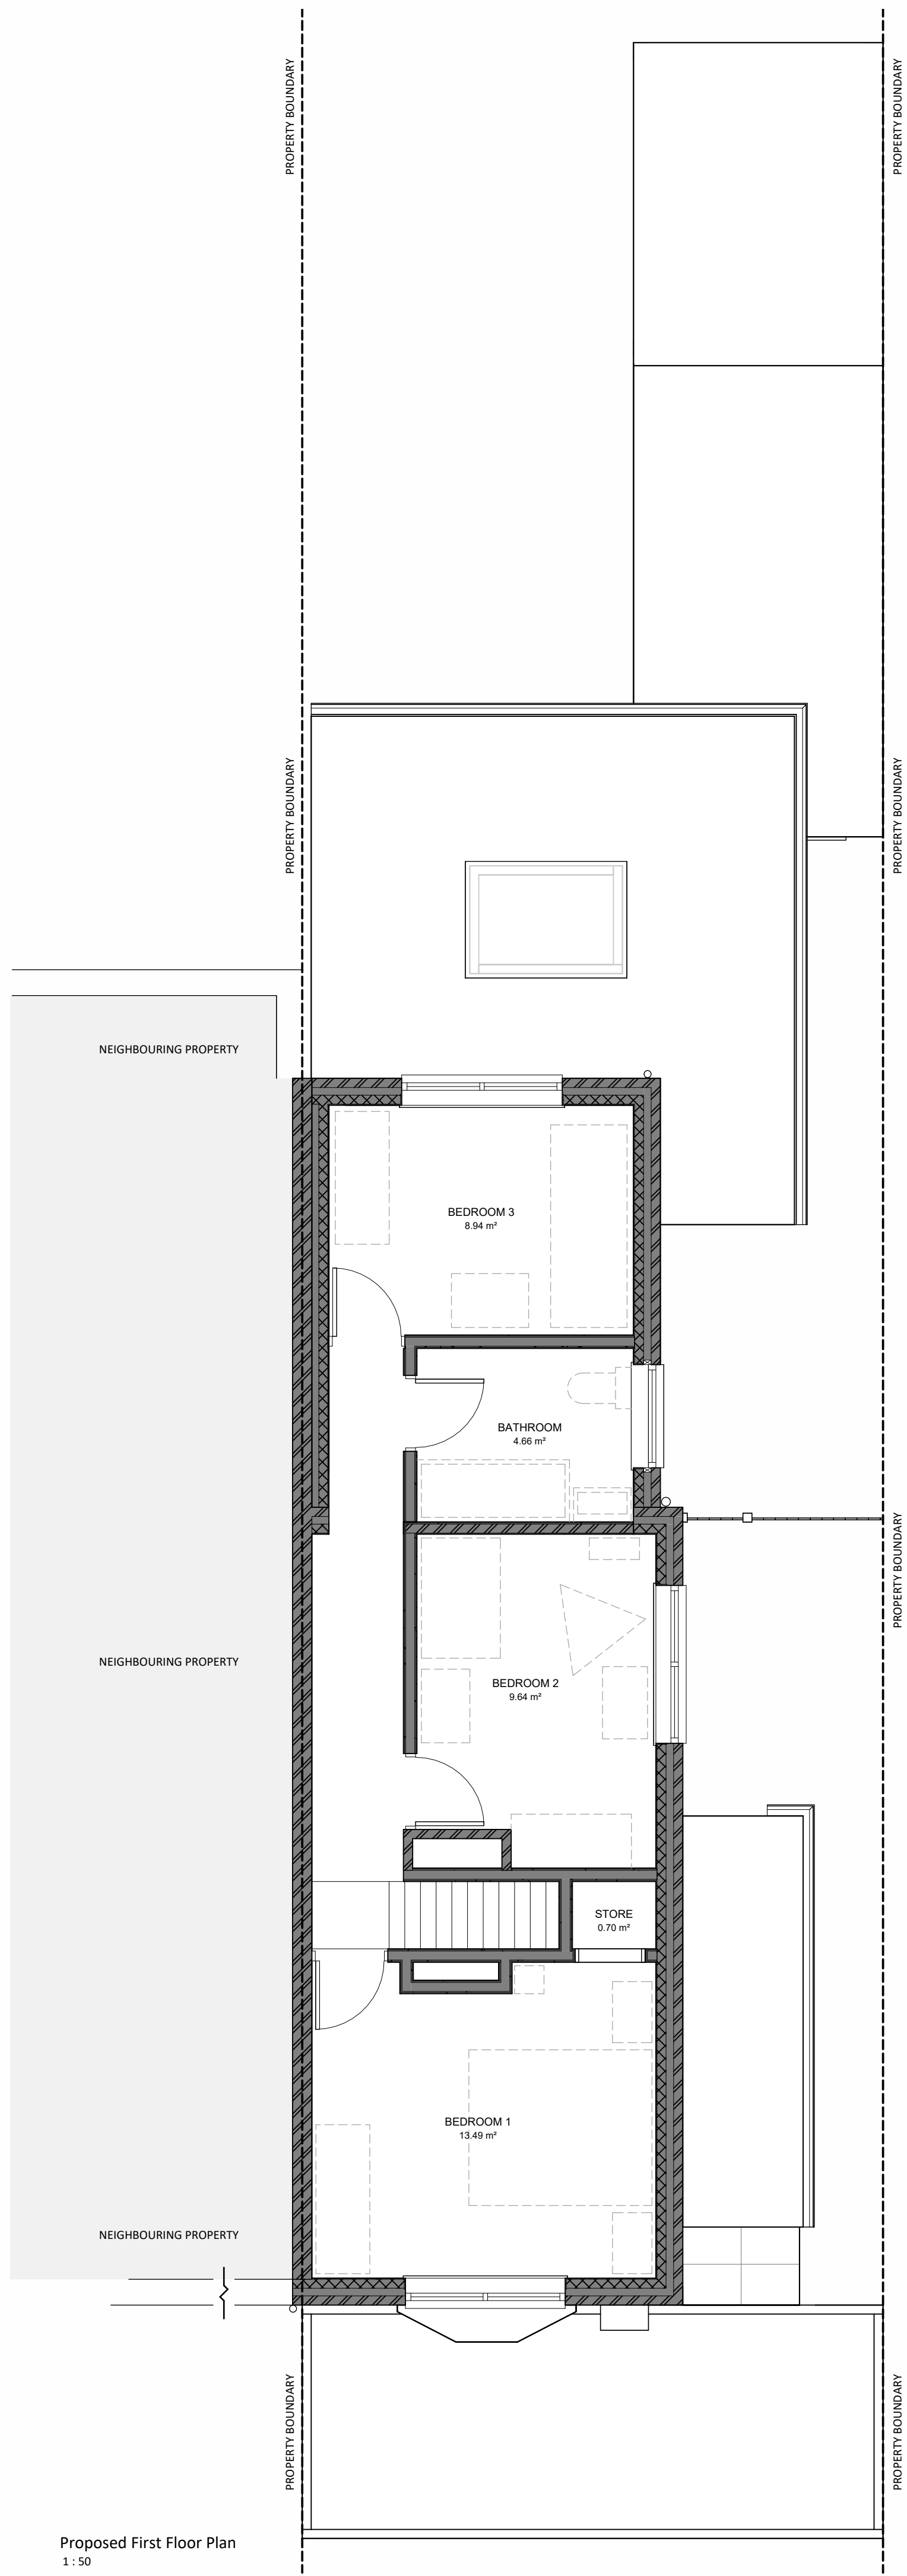


Proposed Front Elevation (Unchanged)
1 : 50

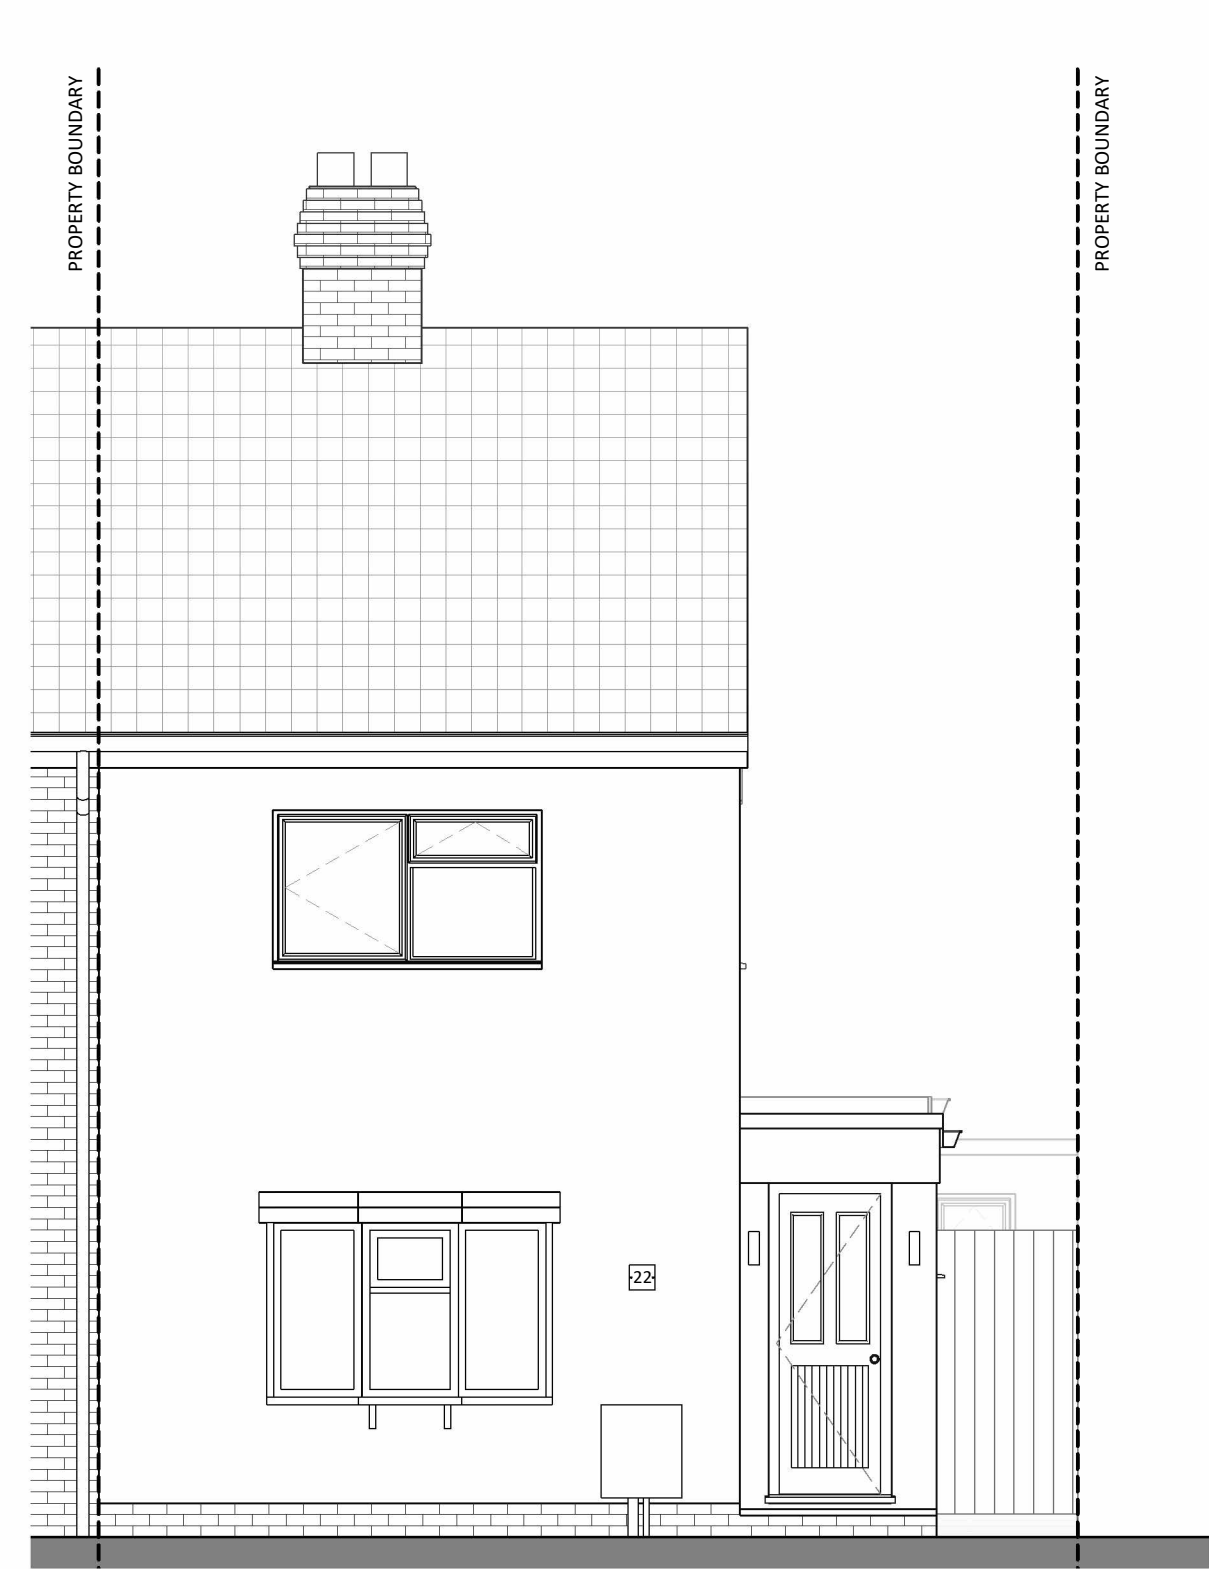

Proposed Rear Elevation
1 : 50

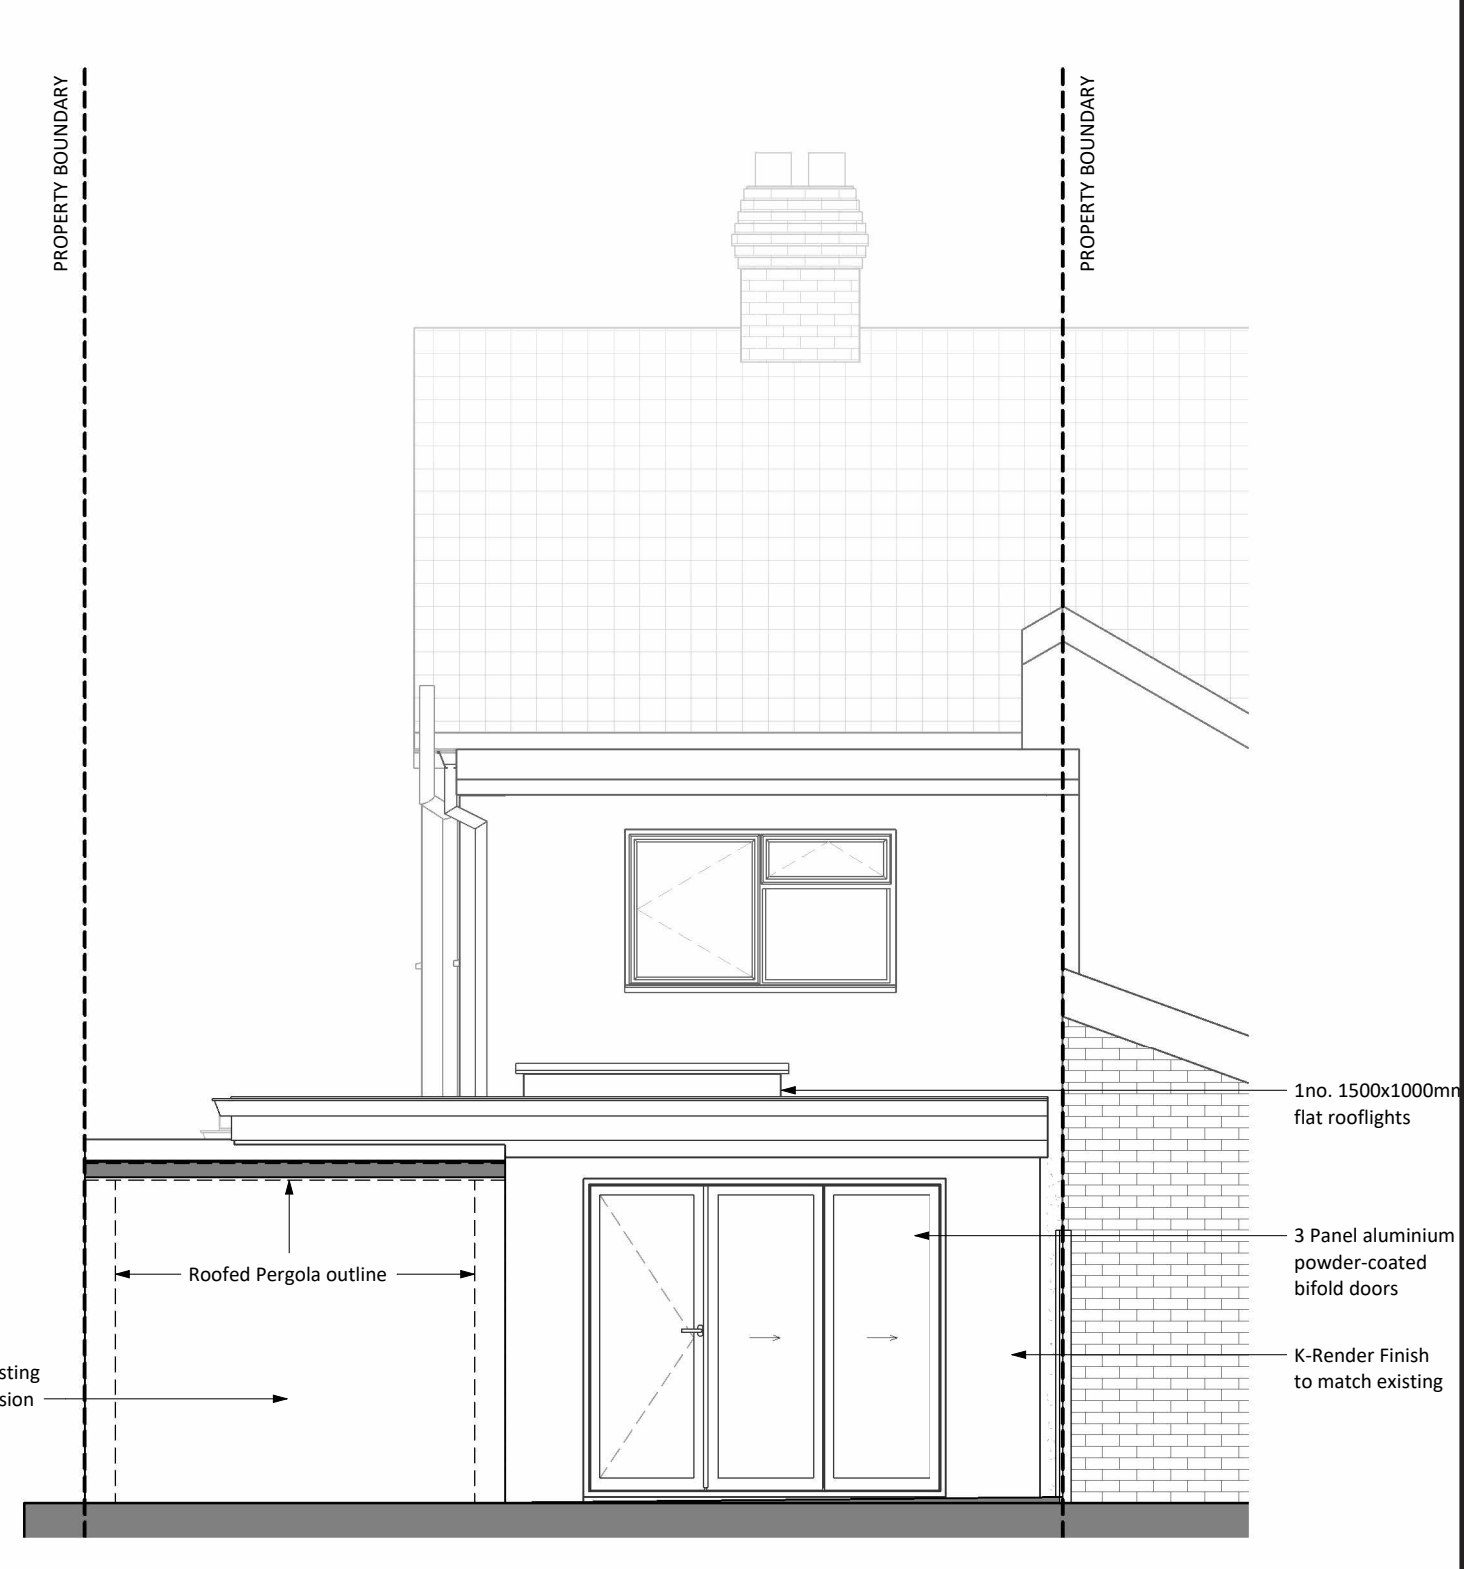

Proposed Side Elevation
1 : 50

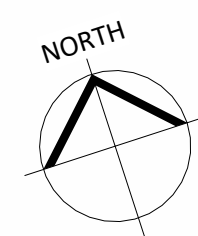

REVISION B - ROOM ANNOTATIONS UPDATED AS PER LPA COMMENTS
REVISION A - PLANNING ISSUE

CLIENT

Mr Kane Wade

PROJECT

22 Jubilee Road
Waterlooville
Portsmouth
PO7 7RD

DRAWING TITLE

Proposed Plans & Elevations

SCALE

As indicated @ A1

DRAWING NUMBER

22/02