




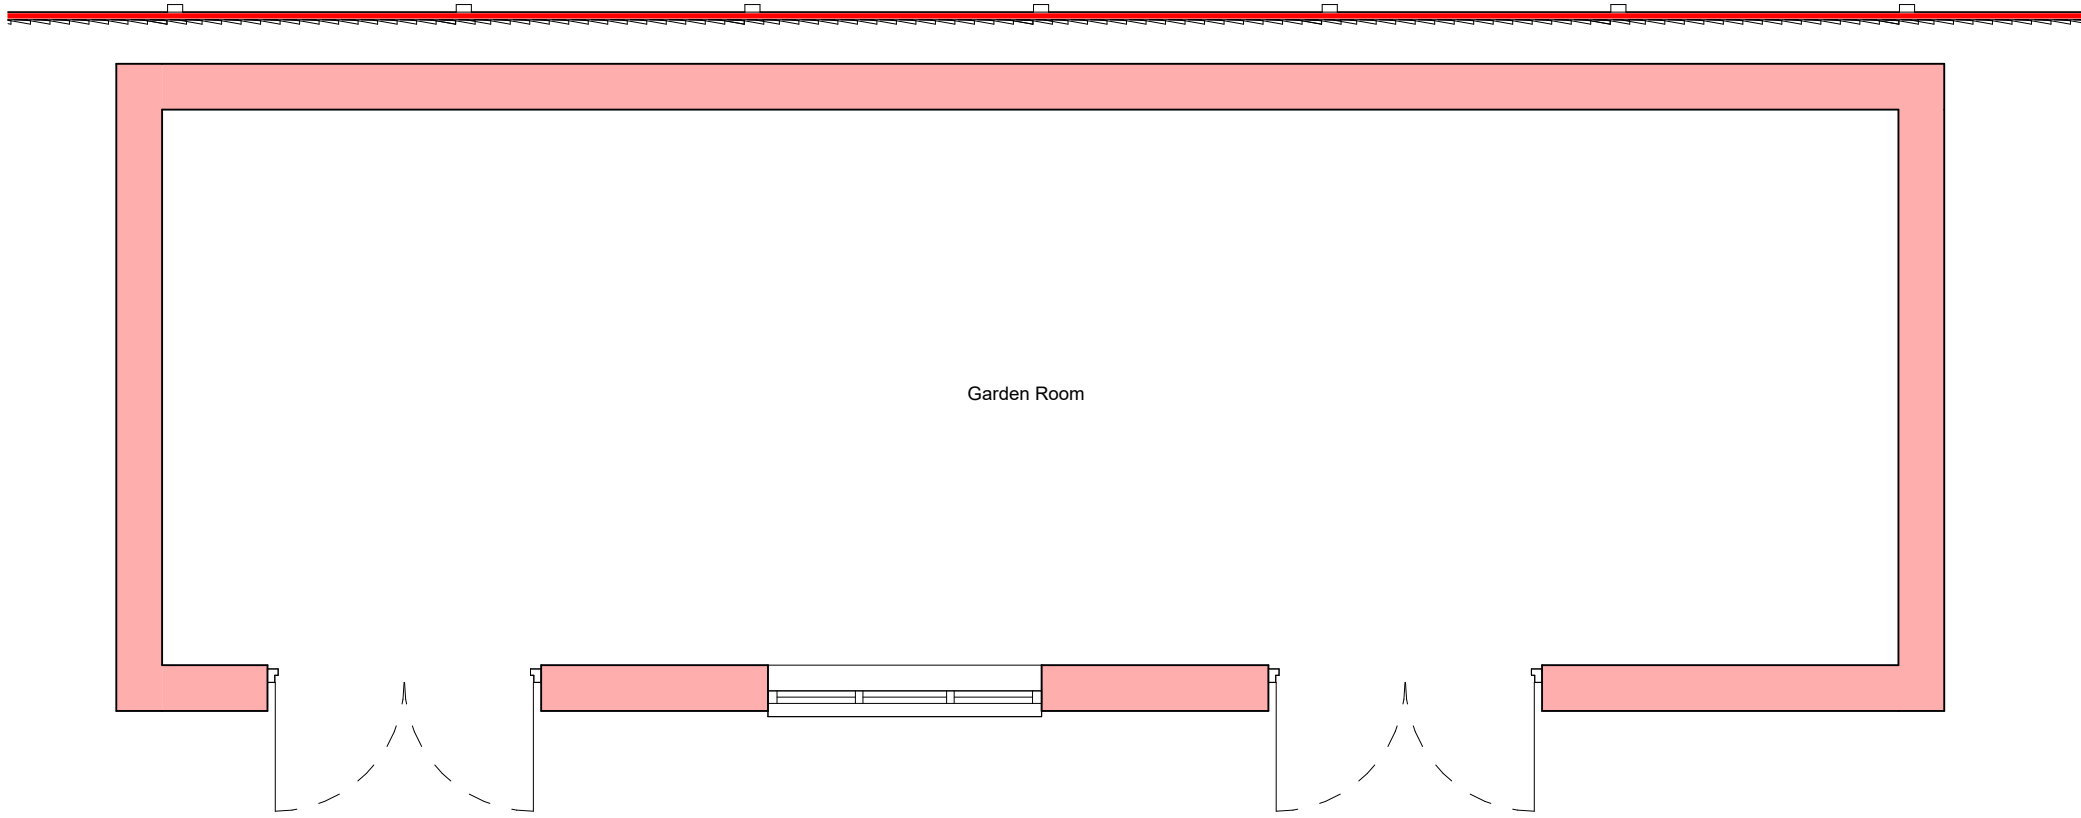


Outbuilding - Proposed Floor Plan
1 : 50

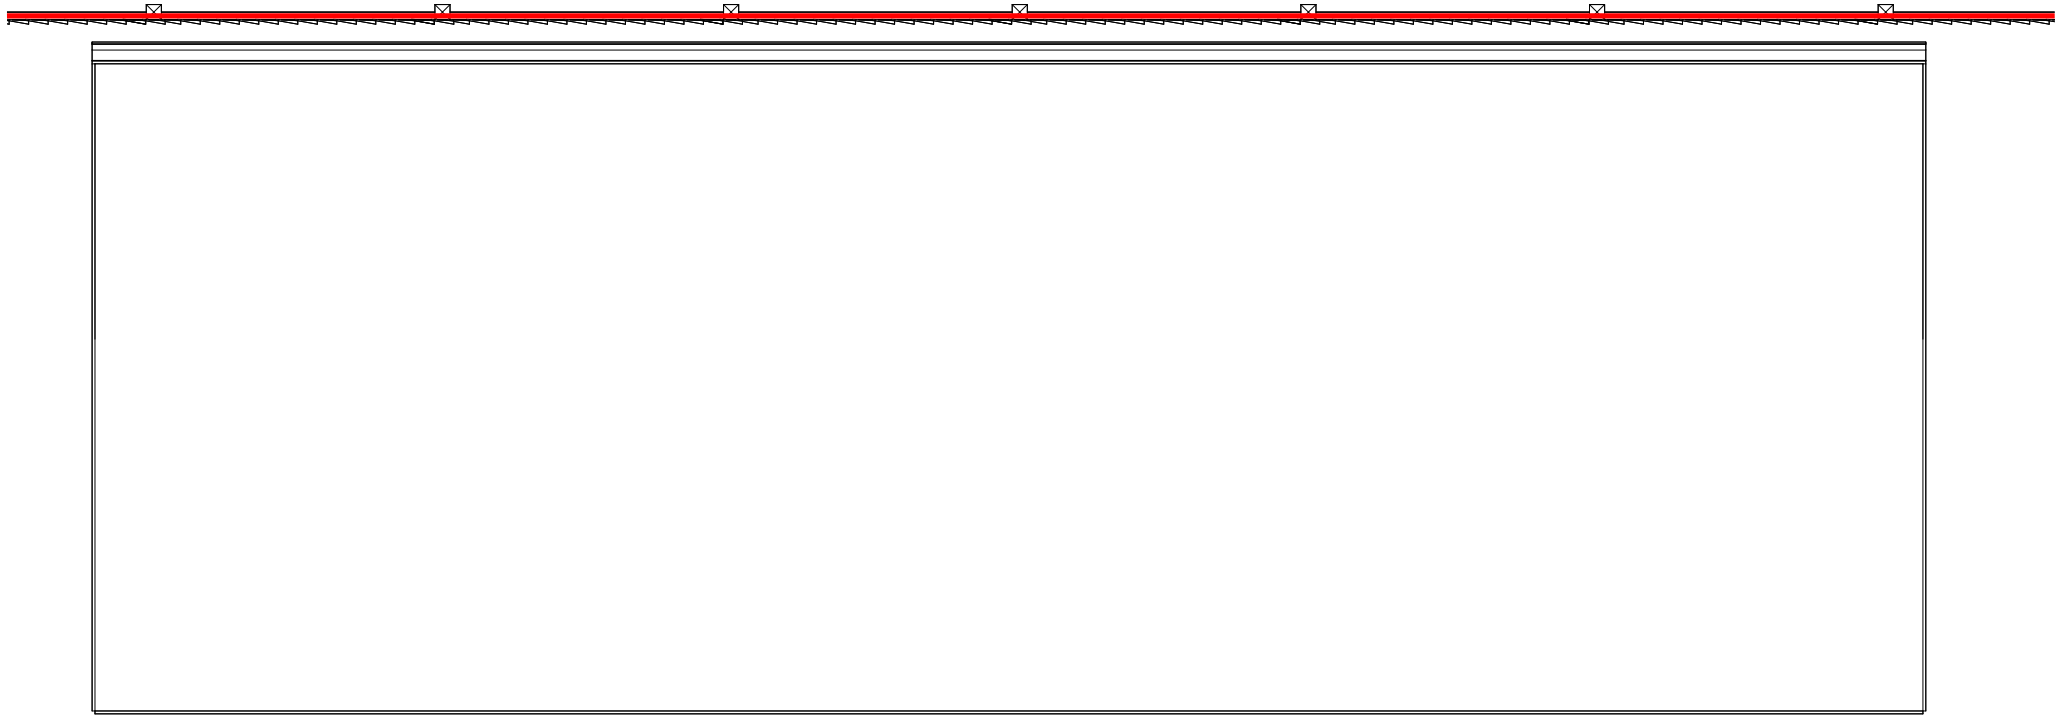


Outbuilding - Proposed Roof Plan
1 : 50

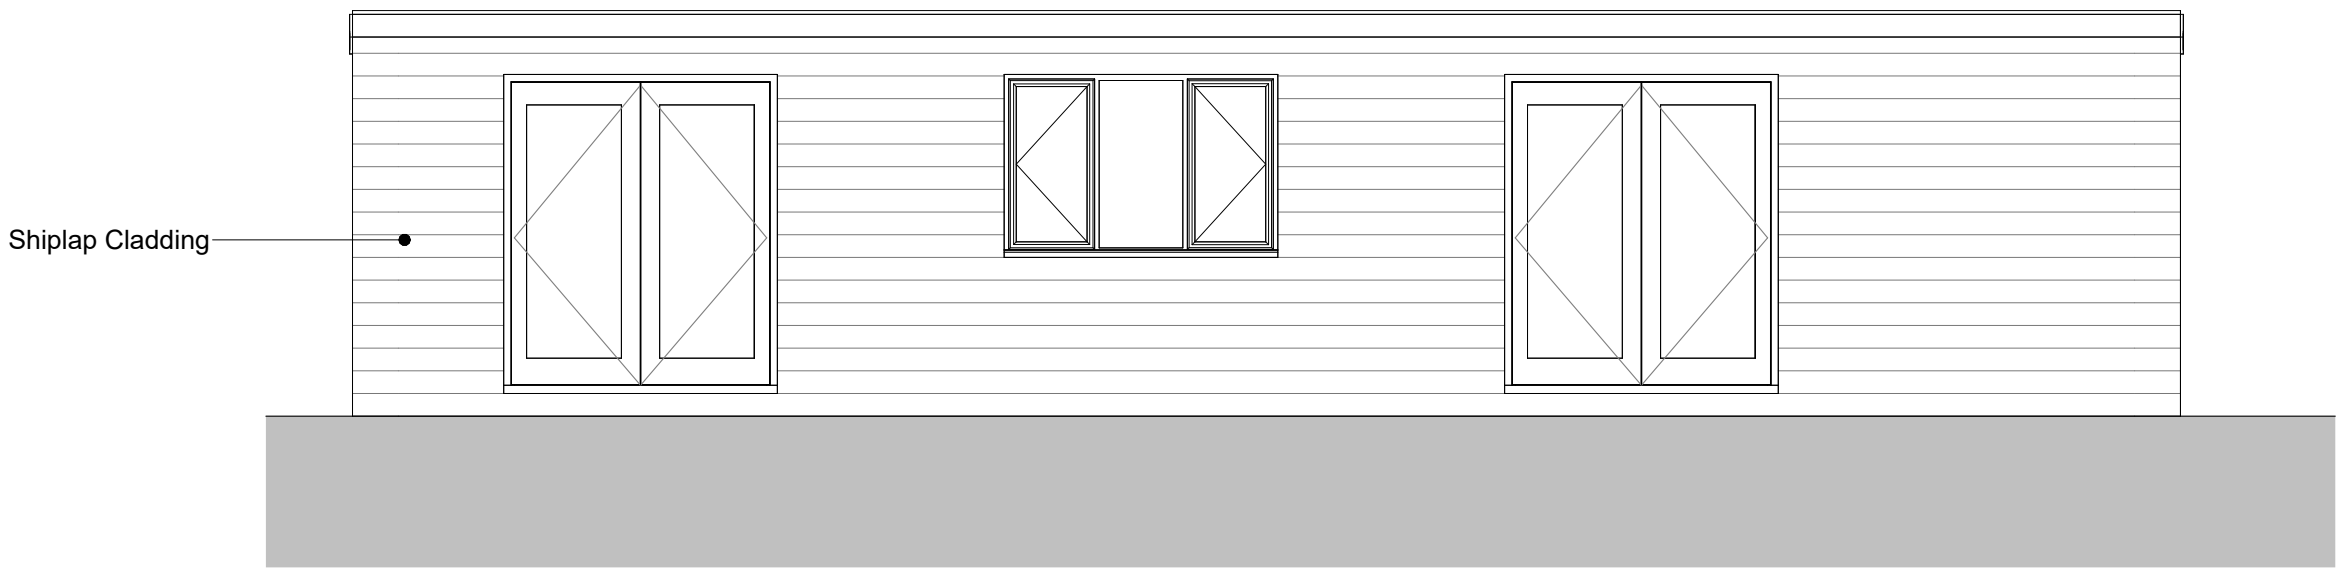


Outbuilding - Proposed Front Elevation
1 : 50

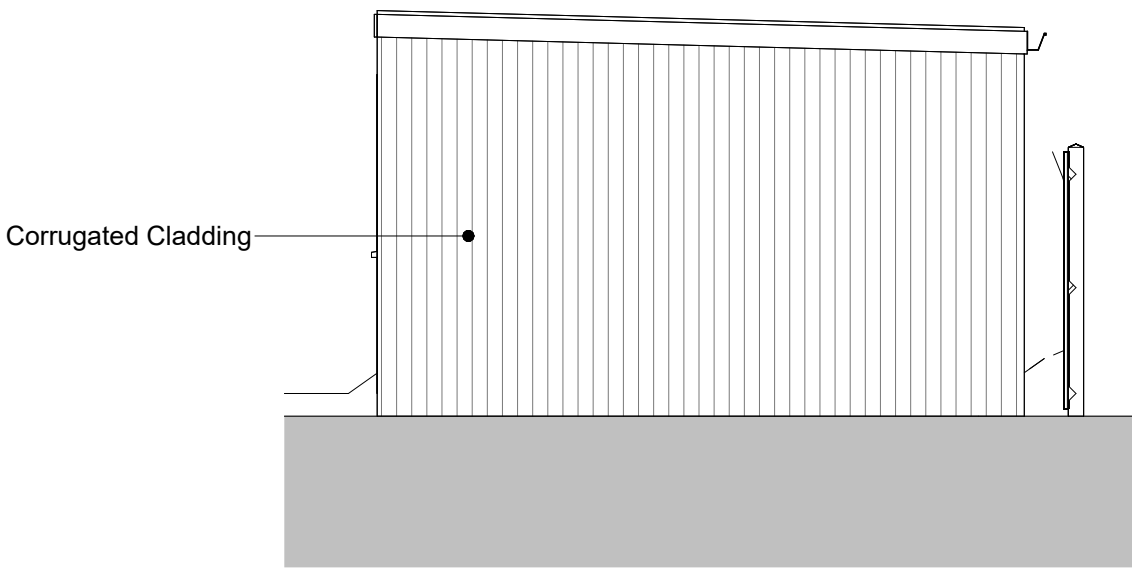

Outbuilding - Proposed Side Elevation 1
1 : 50

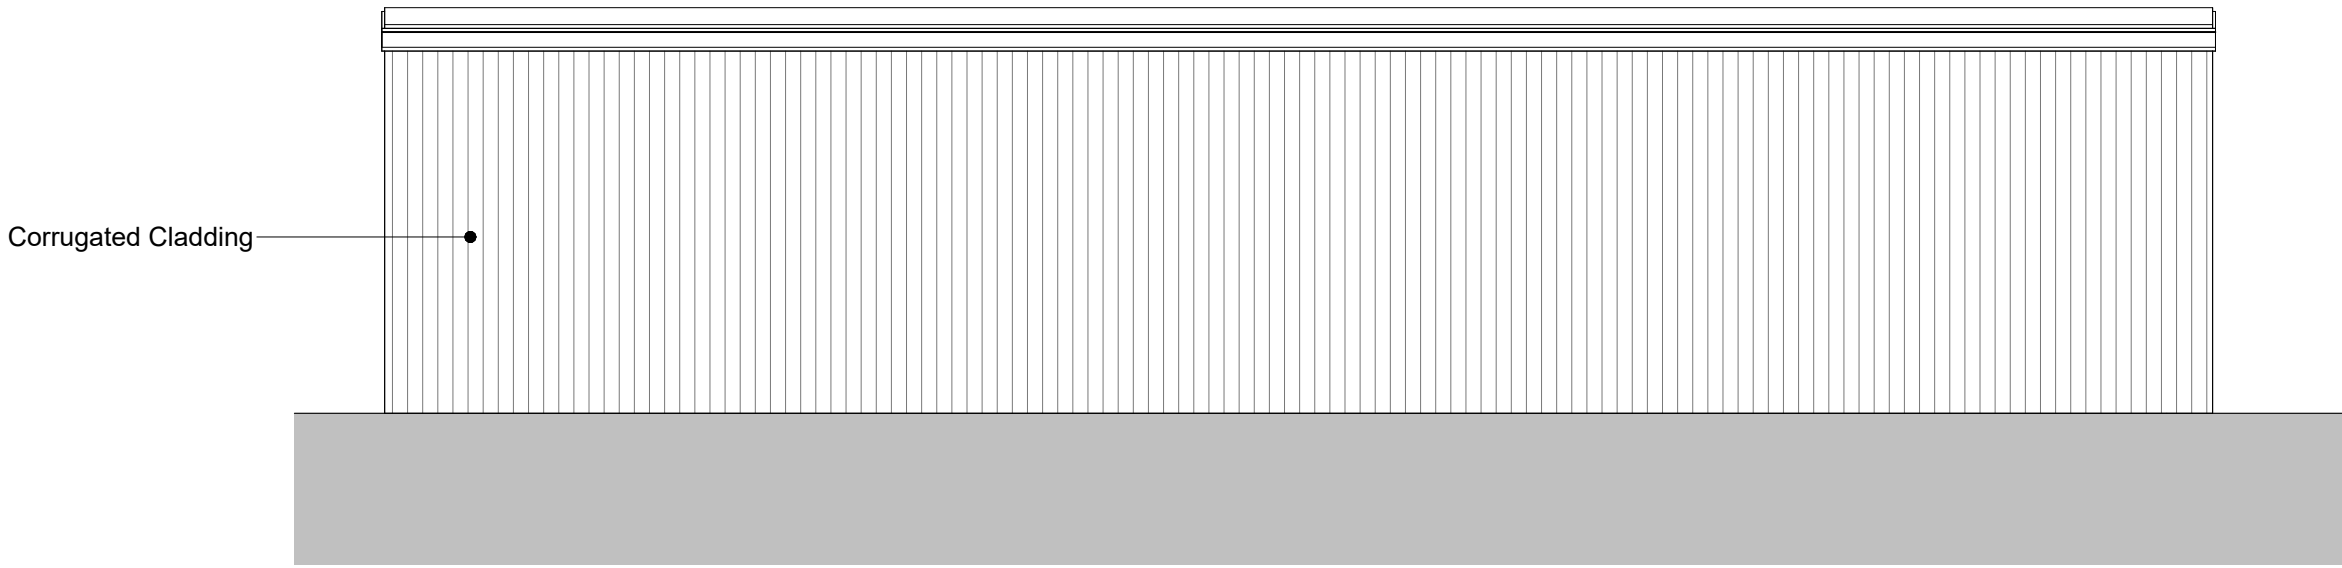

Outbuilding - Proposed Rear Elevation
1 : 50

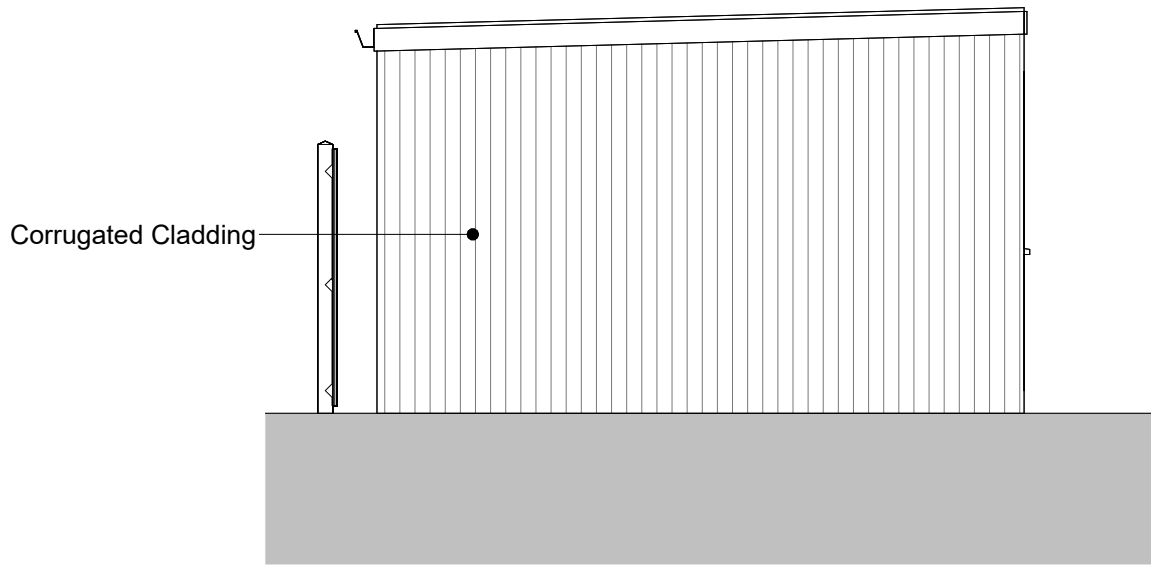

Outbuilding - Proposed Side Elevation 2
1 : 50

PLANNING					
REV.	DATE	DESCRIPTION	BY	CHK	
P01	12.08.26	First Issue	RR	RR	
P02	12.08.26	Door and window layout amended	RR	RR	

Note
Details and dimensions of proposed plans to be checked on site by appointed contractor prior to any commencement/ordering of materials or work.

SA

Solent Architecture
Merlin House,
4 Melrose Way,
Fareham,
PO13 9FU

07305 456633
solentarchitecture.co.uk
hello@solentarchitecture.co.uk

CLIENT
Girls and Boys Nursery

PROJECT
102 Bedhampton Road, Havant, PO9 3EZ

TITLE
Proposed Outbuilding Plan and Elevations

CREATION DATE: July 2026
SCALE @ A1: 1 : 50
REVISION: P02

DRAWN: R Reade
CHECKED: R Reade
STATUS: PR

SHEET NO.
26008 - STA - ZZ - ZZ - D - A - 2202

Project No - Originator - Zone - Level - Type - Role - Number

© Copyright: All Rights Reserved.
The drawing must be read in conjunction with all other relevant drawings and information.
Any discrepancies must be reported to Solent Architecture immediately.
The drawing or information must not be used for construction unless expressly invited for construction.
Do not scale off drawings. Use displayed dimensions.