



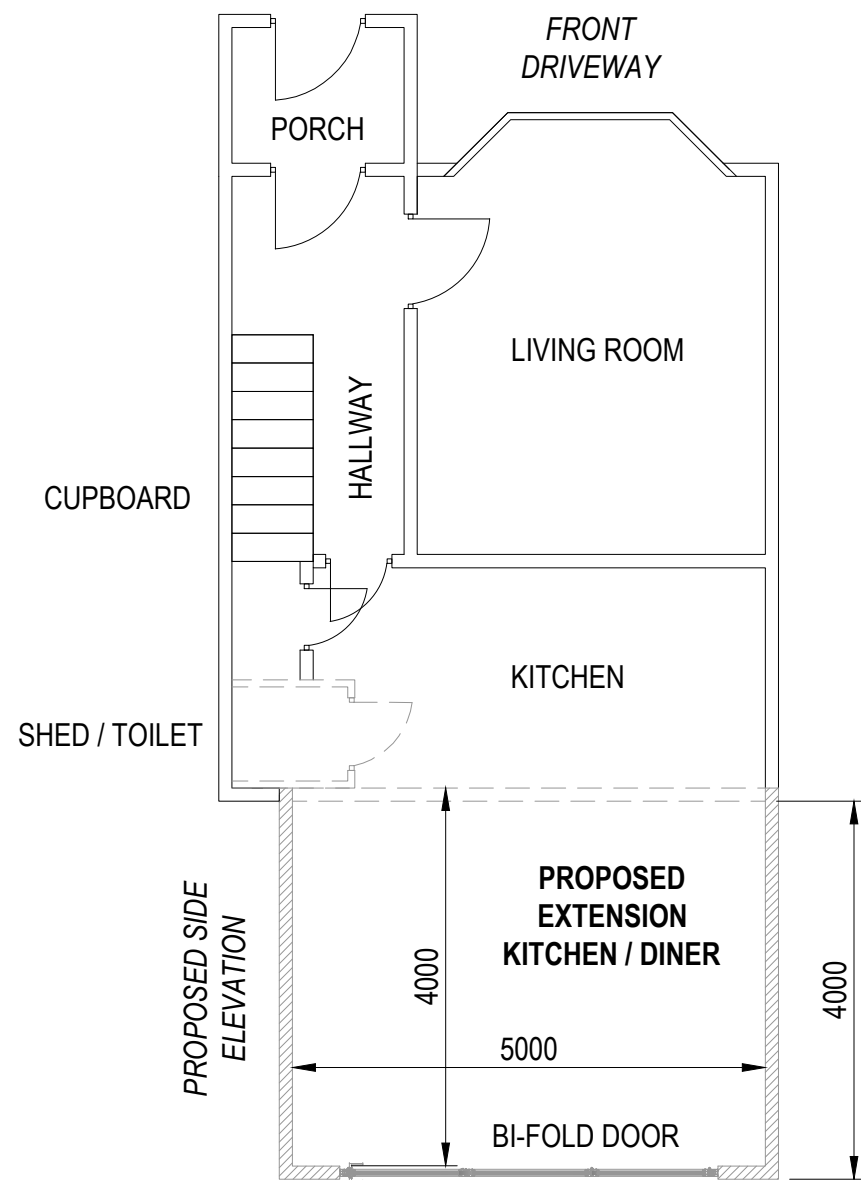


PROPOSED FRONT ELEVATION (REAR)

PROPOSED GROUND FLOOR - PLAN VIEW
SCALE: 1:100 @ A3

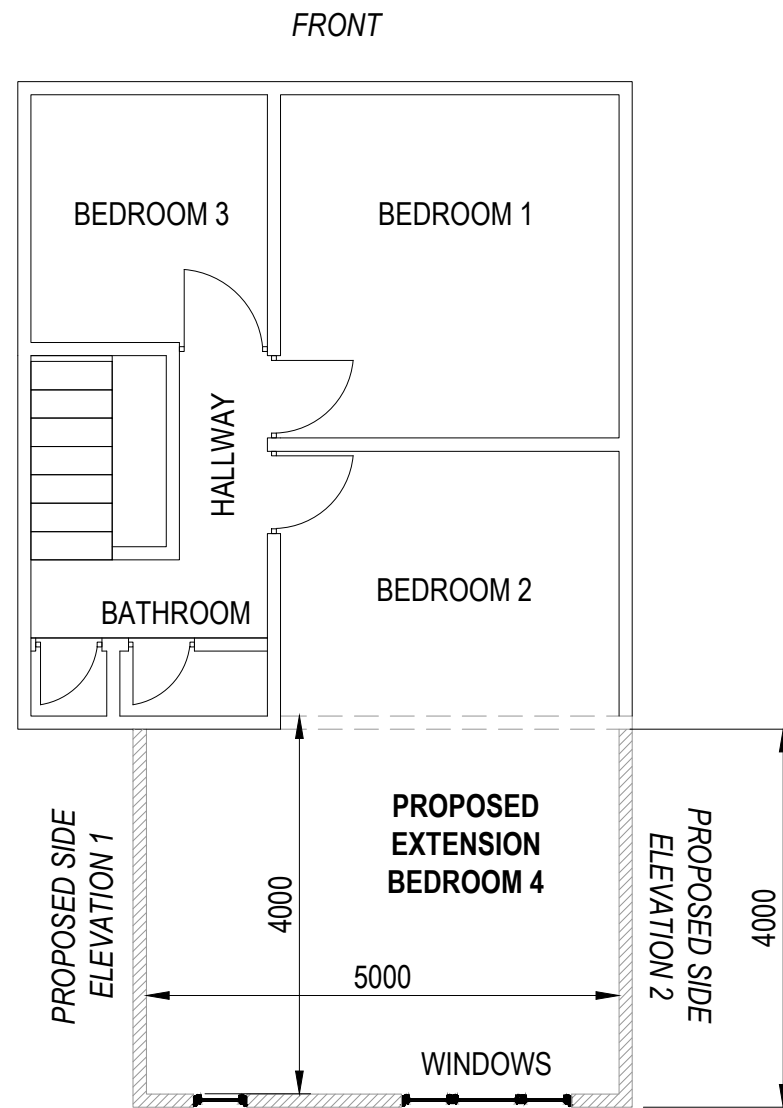


PROPOSED FRONT ELEVATION (REAR)


PROPOSED FIRST FLOOR - PLAN VIEW
SCALE: 1:100 @ A3

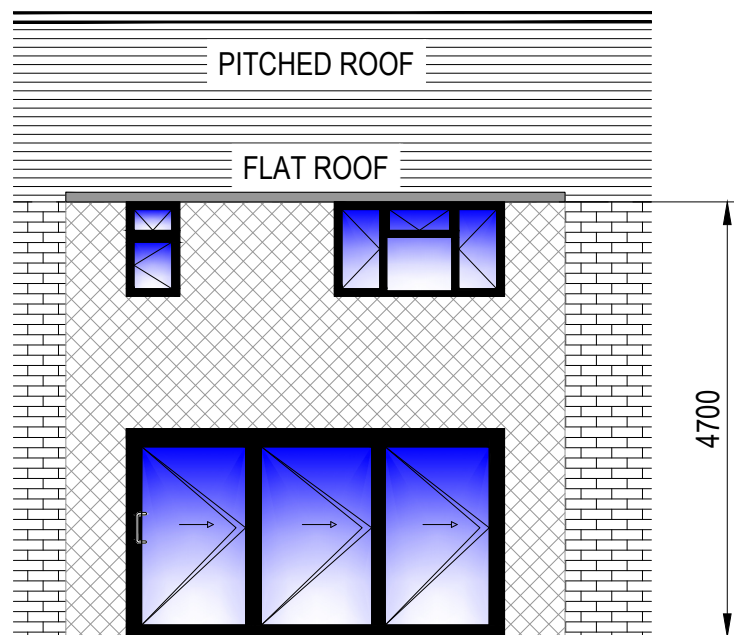


PROPOSED FRONT ELEVATION (REAR)
SCALE: 1:100 @ A3

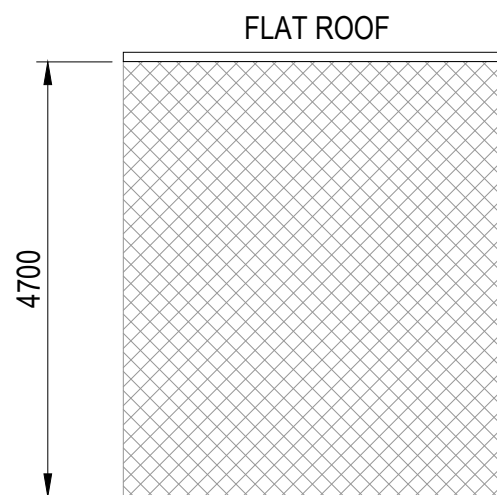


PROPOSED SIDE ELEVATION 1
SCALE: 1:100 @ A3

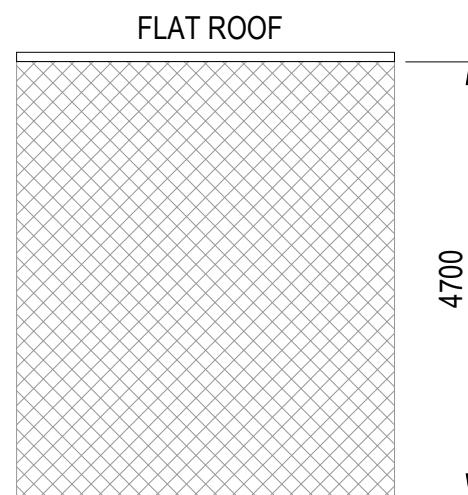

PROPOSED SIDE ELEVATION 2
SCALE: 1:100 @ A3

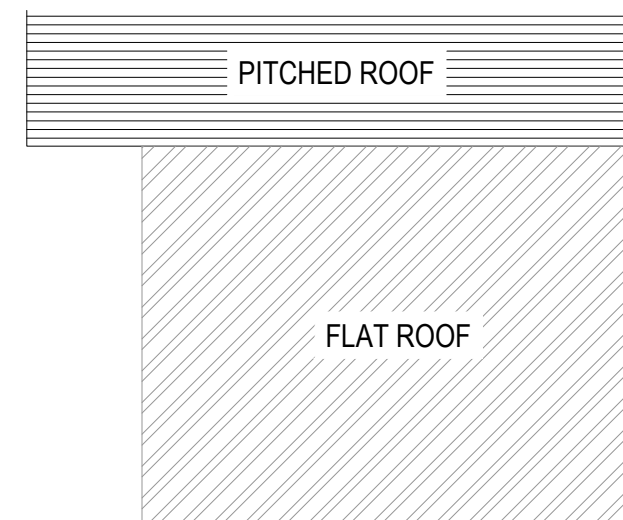

PROPOSED FLAT ROOF - PLAN VIEW
SCALE: 1:100 @ A3

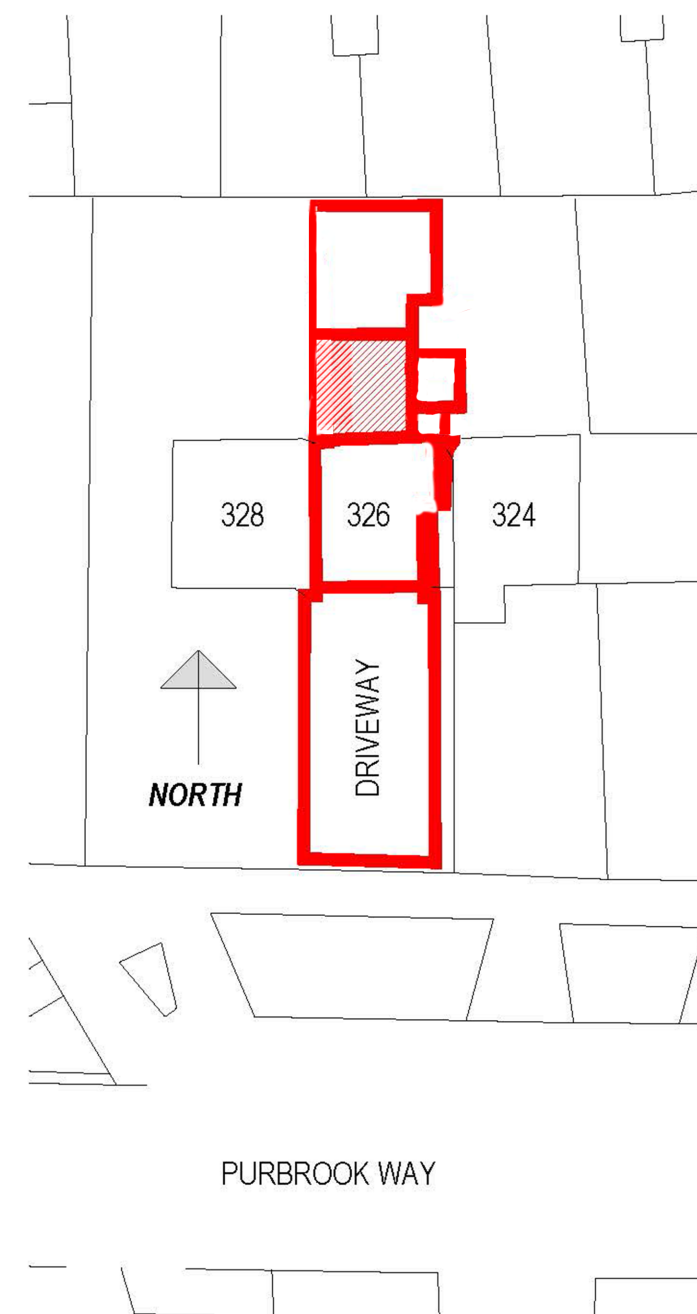

PROPOSED EXTENSION - BLOCK PLAN
SCALE: 1:500 @ A3

REV	DATE	DESCRIPTION	BY
P02	25/10/26	Side Elevation Added, Front Elevation Updated, Block Plan, Outline Updated, Floor Plan Extension Notes Updated	LA
P01	02/10/26	First Issue	LA

DOUBLE STORY EXTENSION
326 PURBROOK WAY
HAVANT, HAMPSHIRE
PO9 3SG

SCALE	VARIES	DATE	02/10/2026	DRAWN BY	LA
DRG No.	GA-00002	CHECKED	IW	REVISION	P02
ISSUED FOR	FOR INFORMATION	ORIGINAL SIZE	A3		